

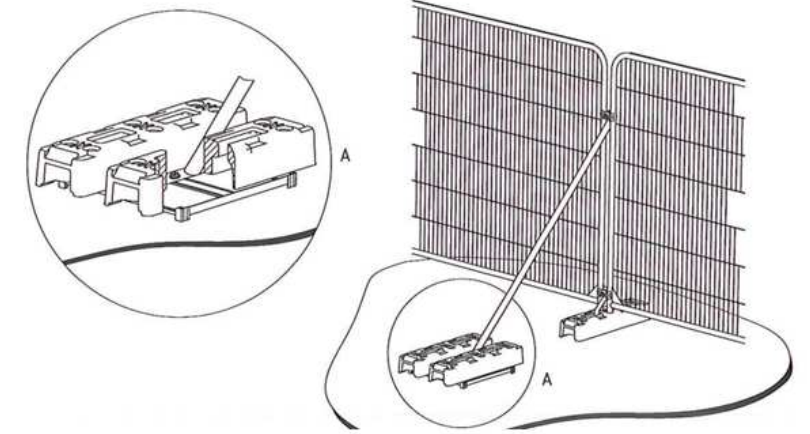
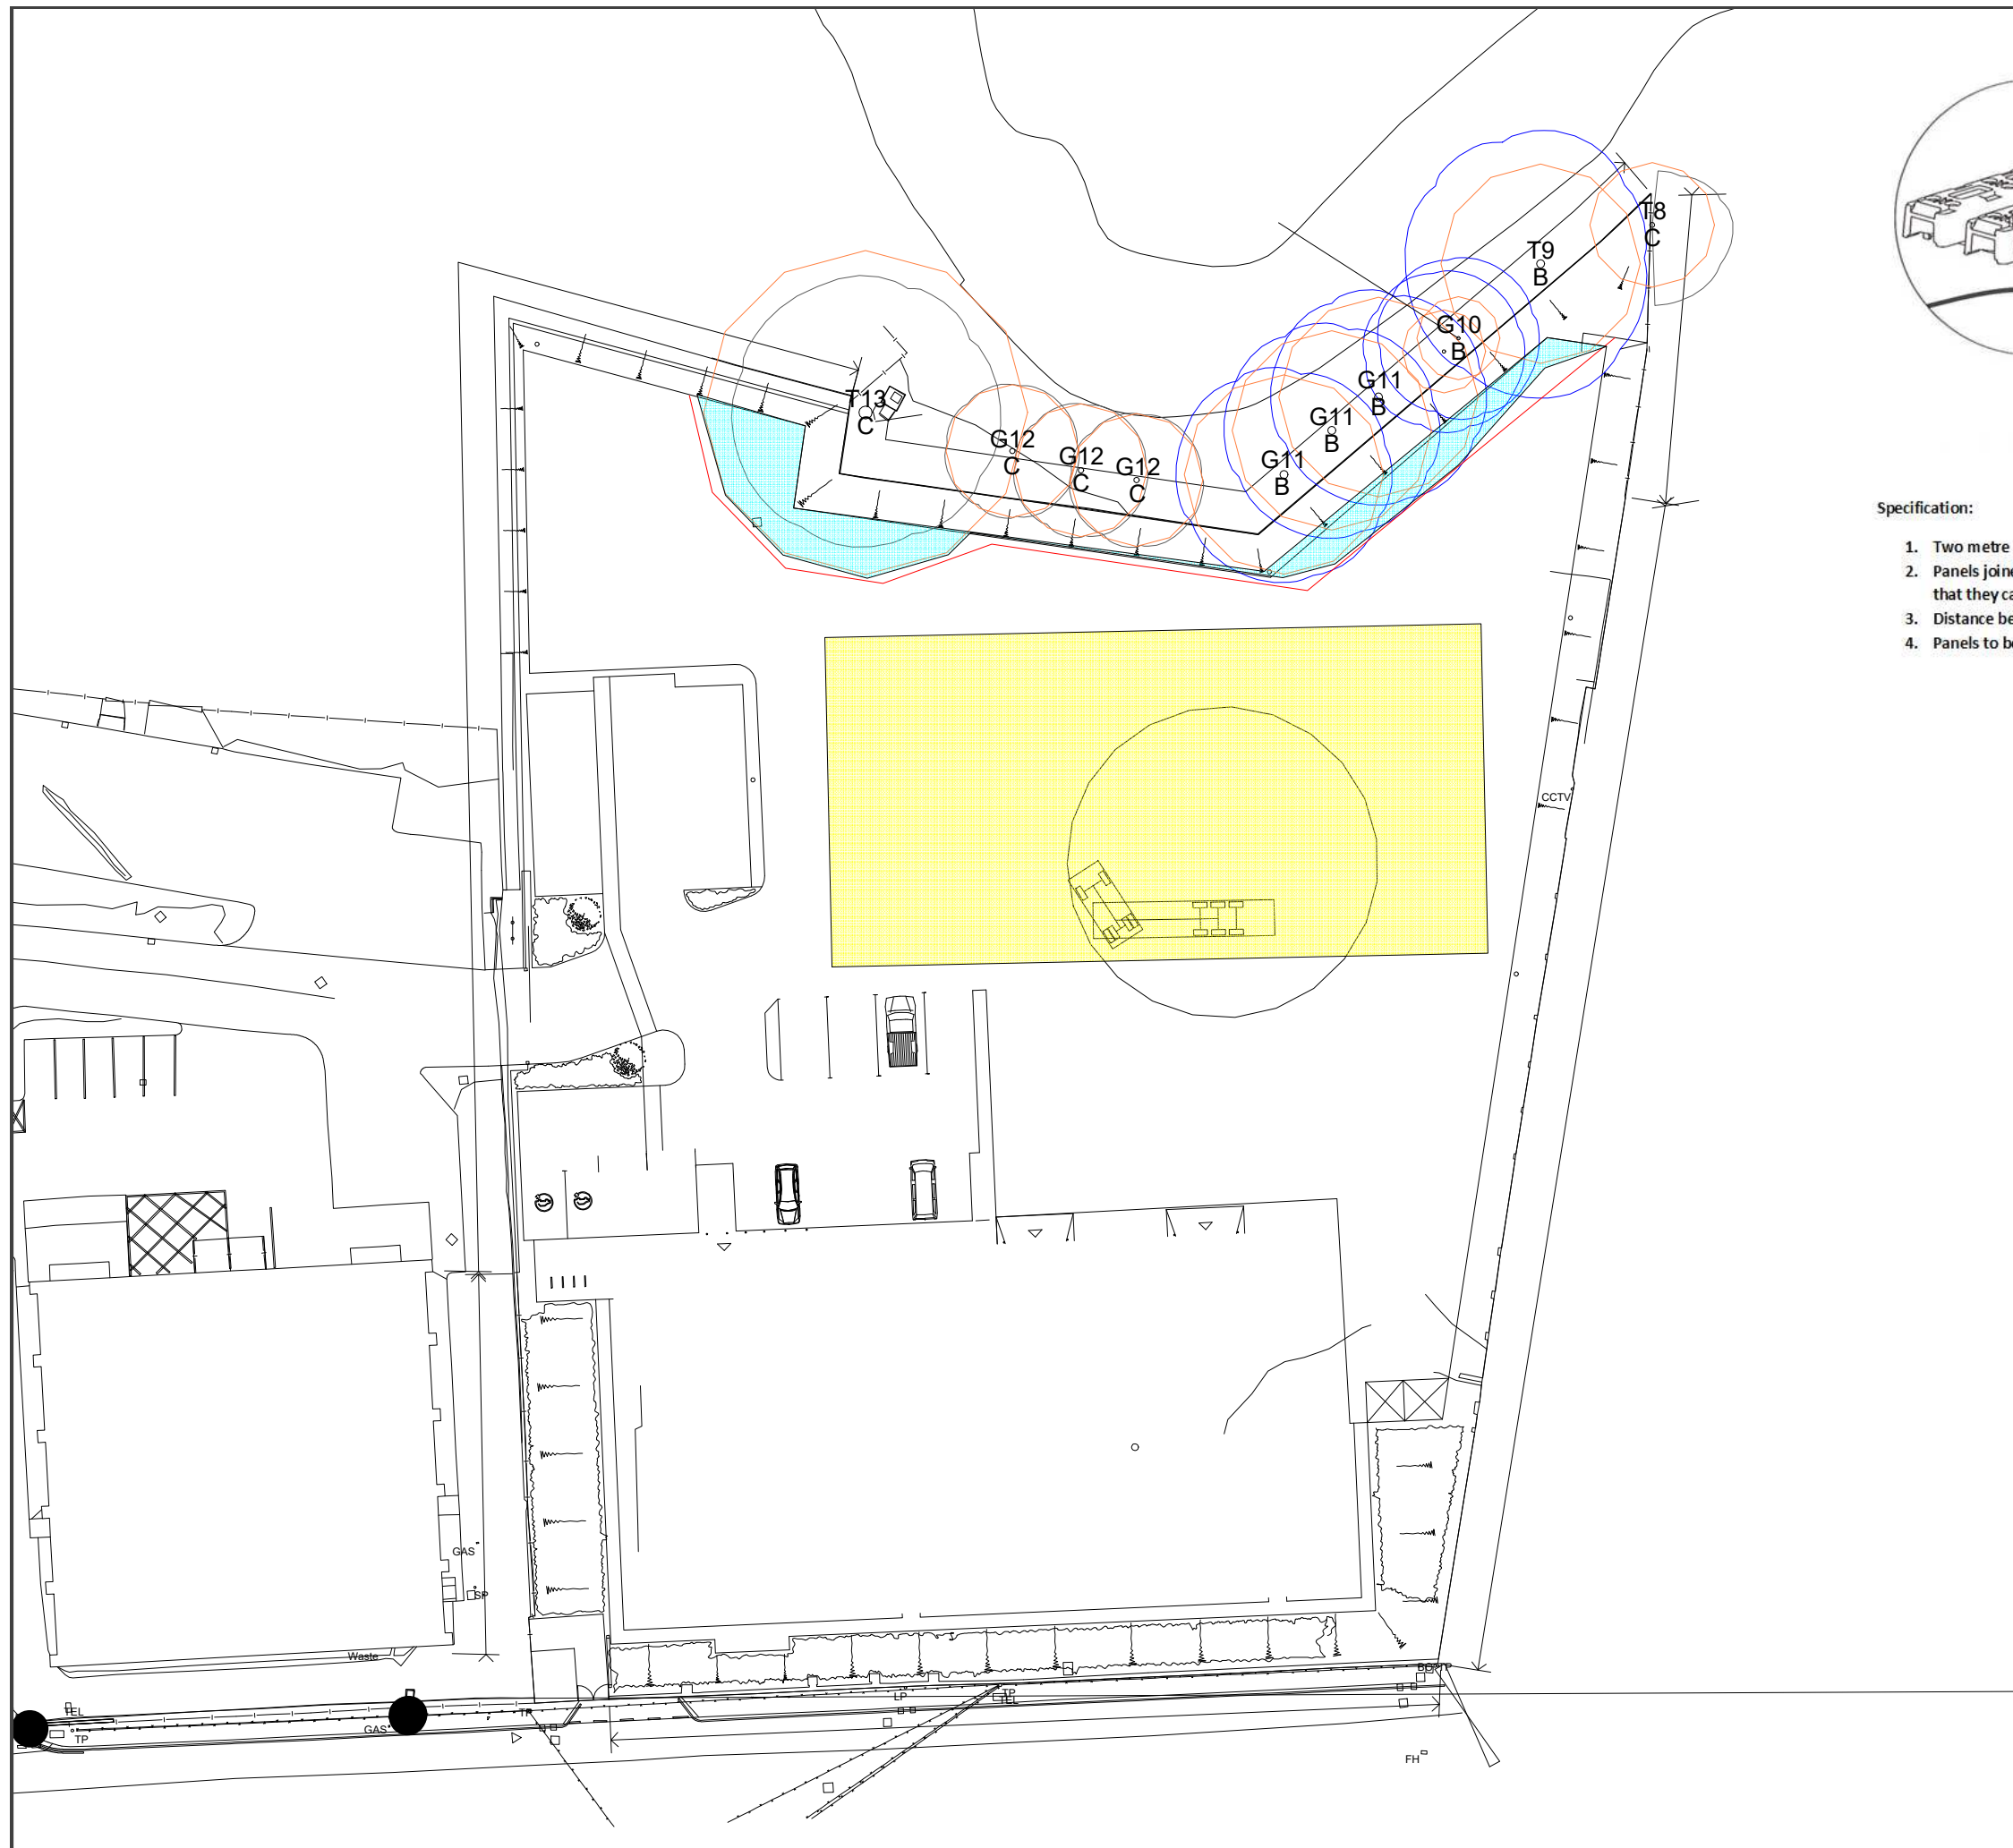


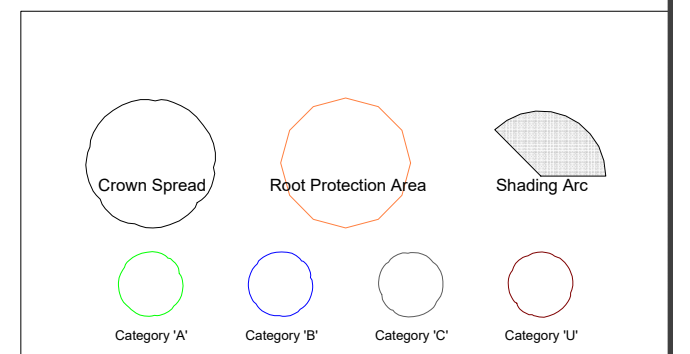

Specification:

1. Two metre tall weld mesh panels secured on rubber or concrete feet.
2. Panels joined together using a minimum of two anti-tamper couplers secured in a way that they can only be removed from the inside.
3. Distance between the couplers should be at least 1m and uniform throughout fence.
4. Panels to be supported on the inside by stabiliser struts.

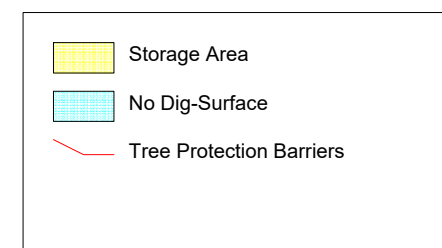

Betts Ecology and Estates
www.bettsecology.com
Tel: 01886 888445

Tree Protection Plan

SCALE : 1 : 500 @ A3 DATE : 26/03/2020
Twibell Street, Barnsley, S71 1DL

Base plan supplied by the client