


Co-op Barnsley Road, Cudworth



Ordnance Survey © Crown Copyright 2011. All rights reserved. Licence number 100020449. Plotted Scale 1:1250

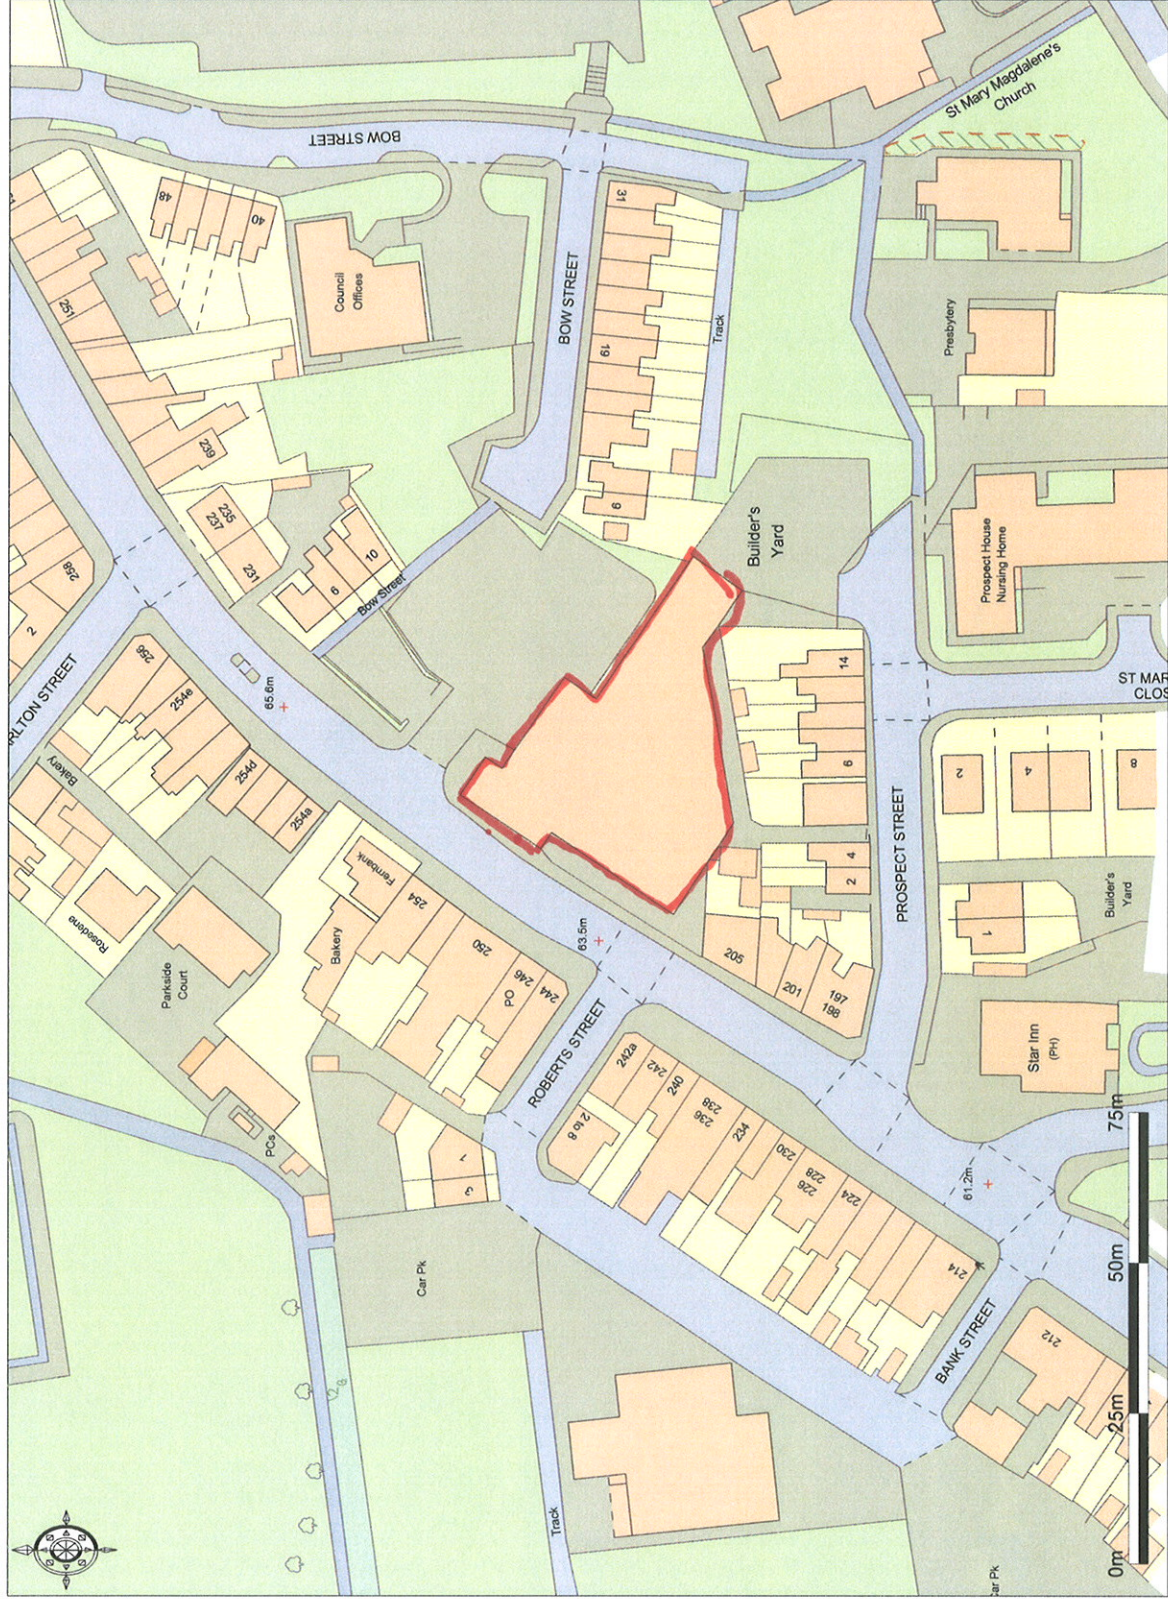

MS