BLOCK PLAN
SCALE 1:500

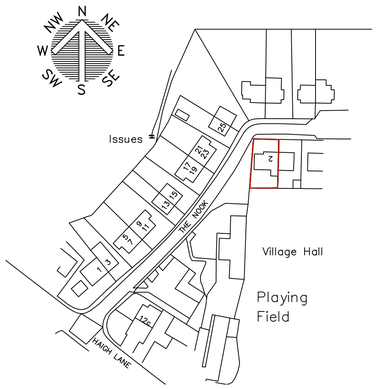

LOCATION PLAN
SCALE 1:1250

PROPOSED FRONT ELEVATION
SCALE 1:100

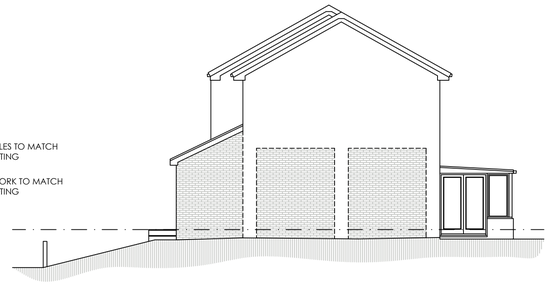

PROPOSED SIDE ELEVATION
SCALE 1:100

PROPOSED REAR ELEVATION
SCALE 1:100

EXISTING FRONT ELEVATION
SCALE 1:100

EXISTING SIDE ELEVATION
SCALE 1:100

EXISTING REAR ELEVATION
SCALE 1:100

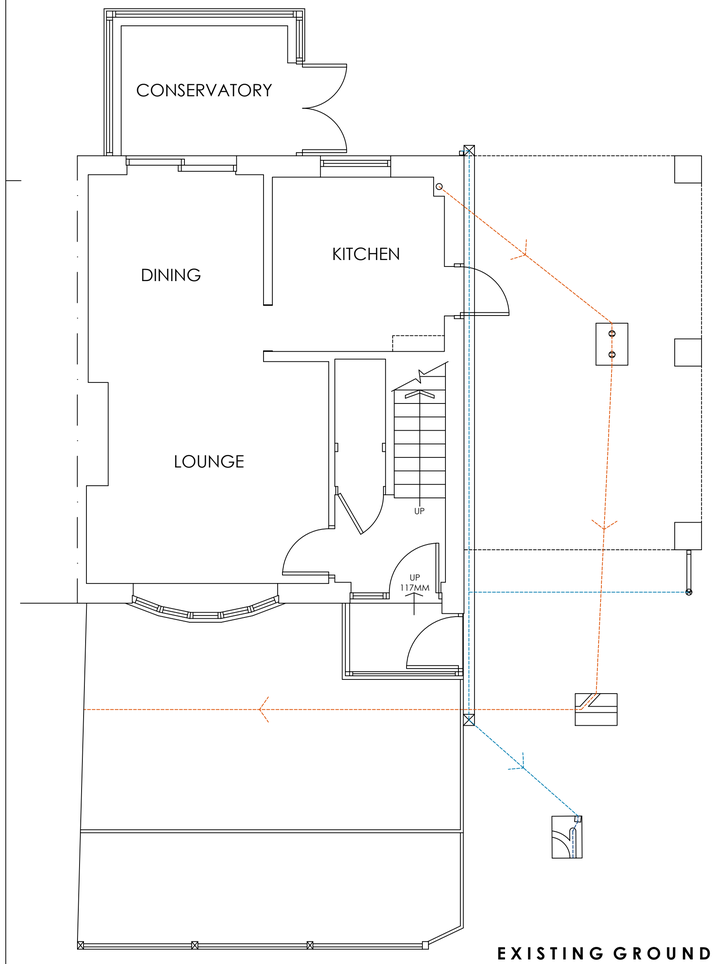

EXISTING GROUND FLOOR PLAN
SCALE 1:50

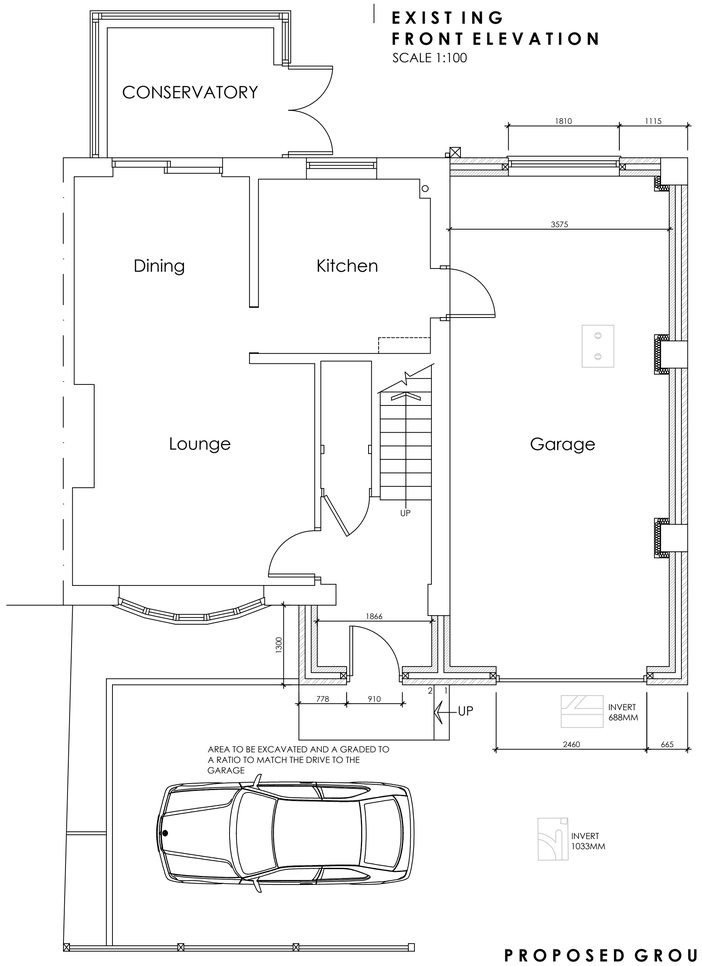

PROPOSED GROUND FLOOR PLAN
SCALE 1:50

White Agus Architectural Services

OFFICE ONE,
DRILL HALL,
11 EASTGATE,
BARNSLEY,
S70 2EU

Phone: 01226 208482
Email: info@whiteagus.co.uk
Web: www.whiteagus.co.uk

Project. PROPOSED EXTENSION AT 2 THE NOOK, HOYLANDSWAINE BARNSLEY, S36 7JW	Client. MR NEIL OLDEN
Drawing Title. PLANS AND ELEVATIONS	Date. AUGUST 2025 / Scale. 1:50 & 1:100 @ A1 / Ref. 25-064 / Dwg. No. 01 / Rev. B

Date	Suffix	Description	Date	Suffix	Description
16/09/2025	A	REVISED TO CLIENTS REQUIREMENTS			
14/10/2025	B	REAR ELEVATION ADDED FOR PLANNING			