


1:1250 Scale Bar

Crown Copyright. All rights reserved. Licence no. 100041040

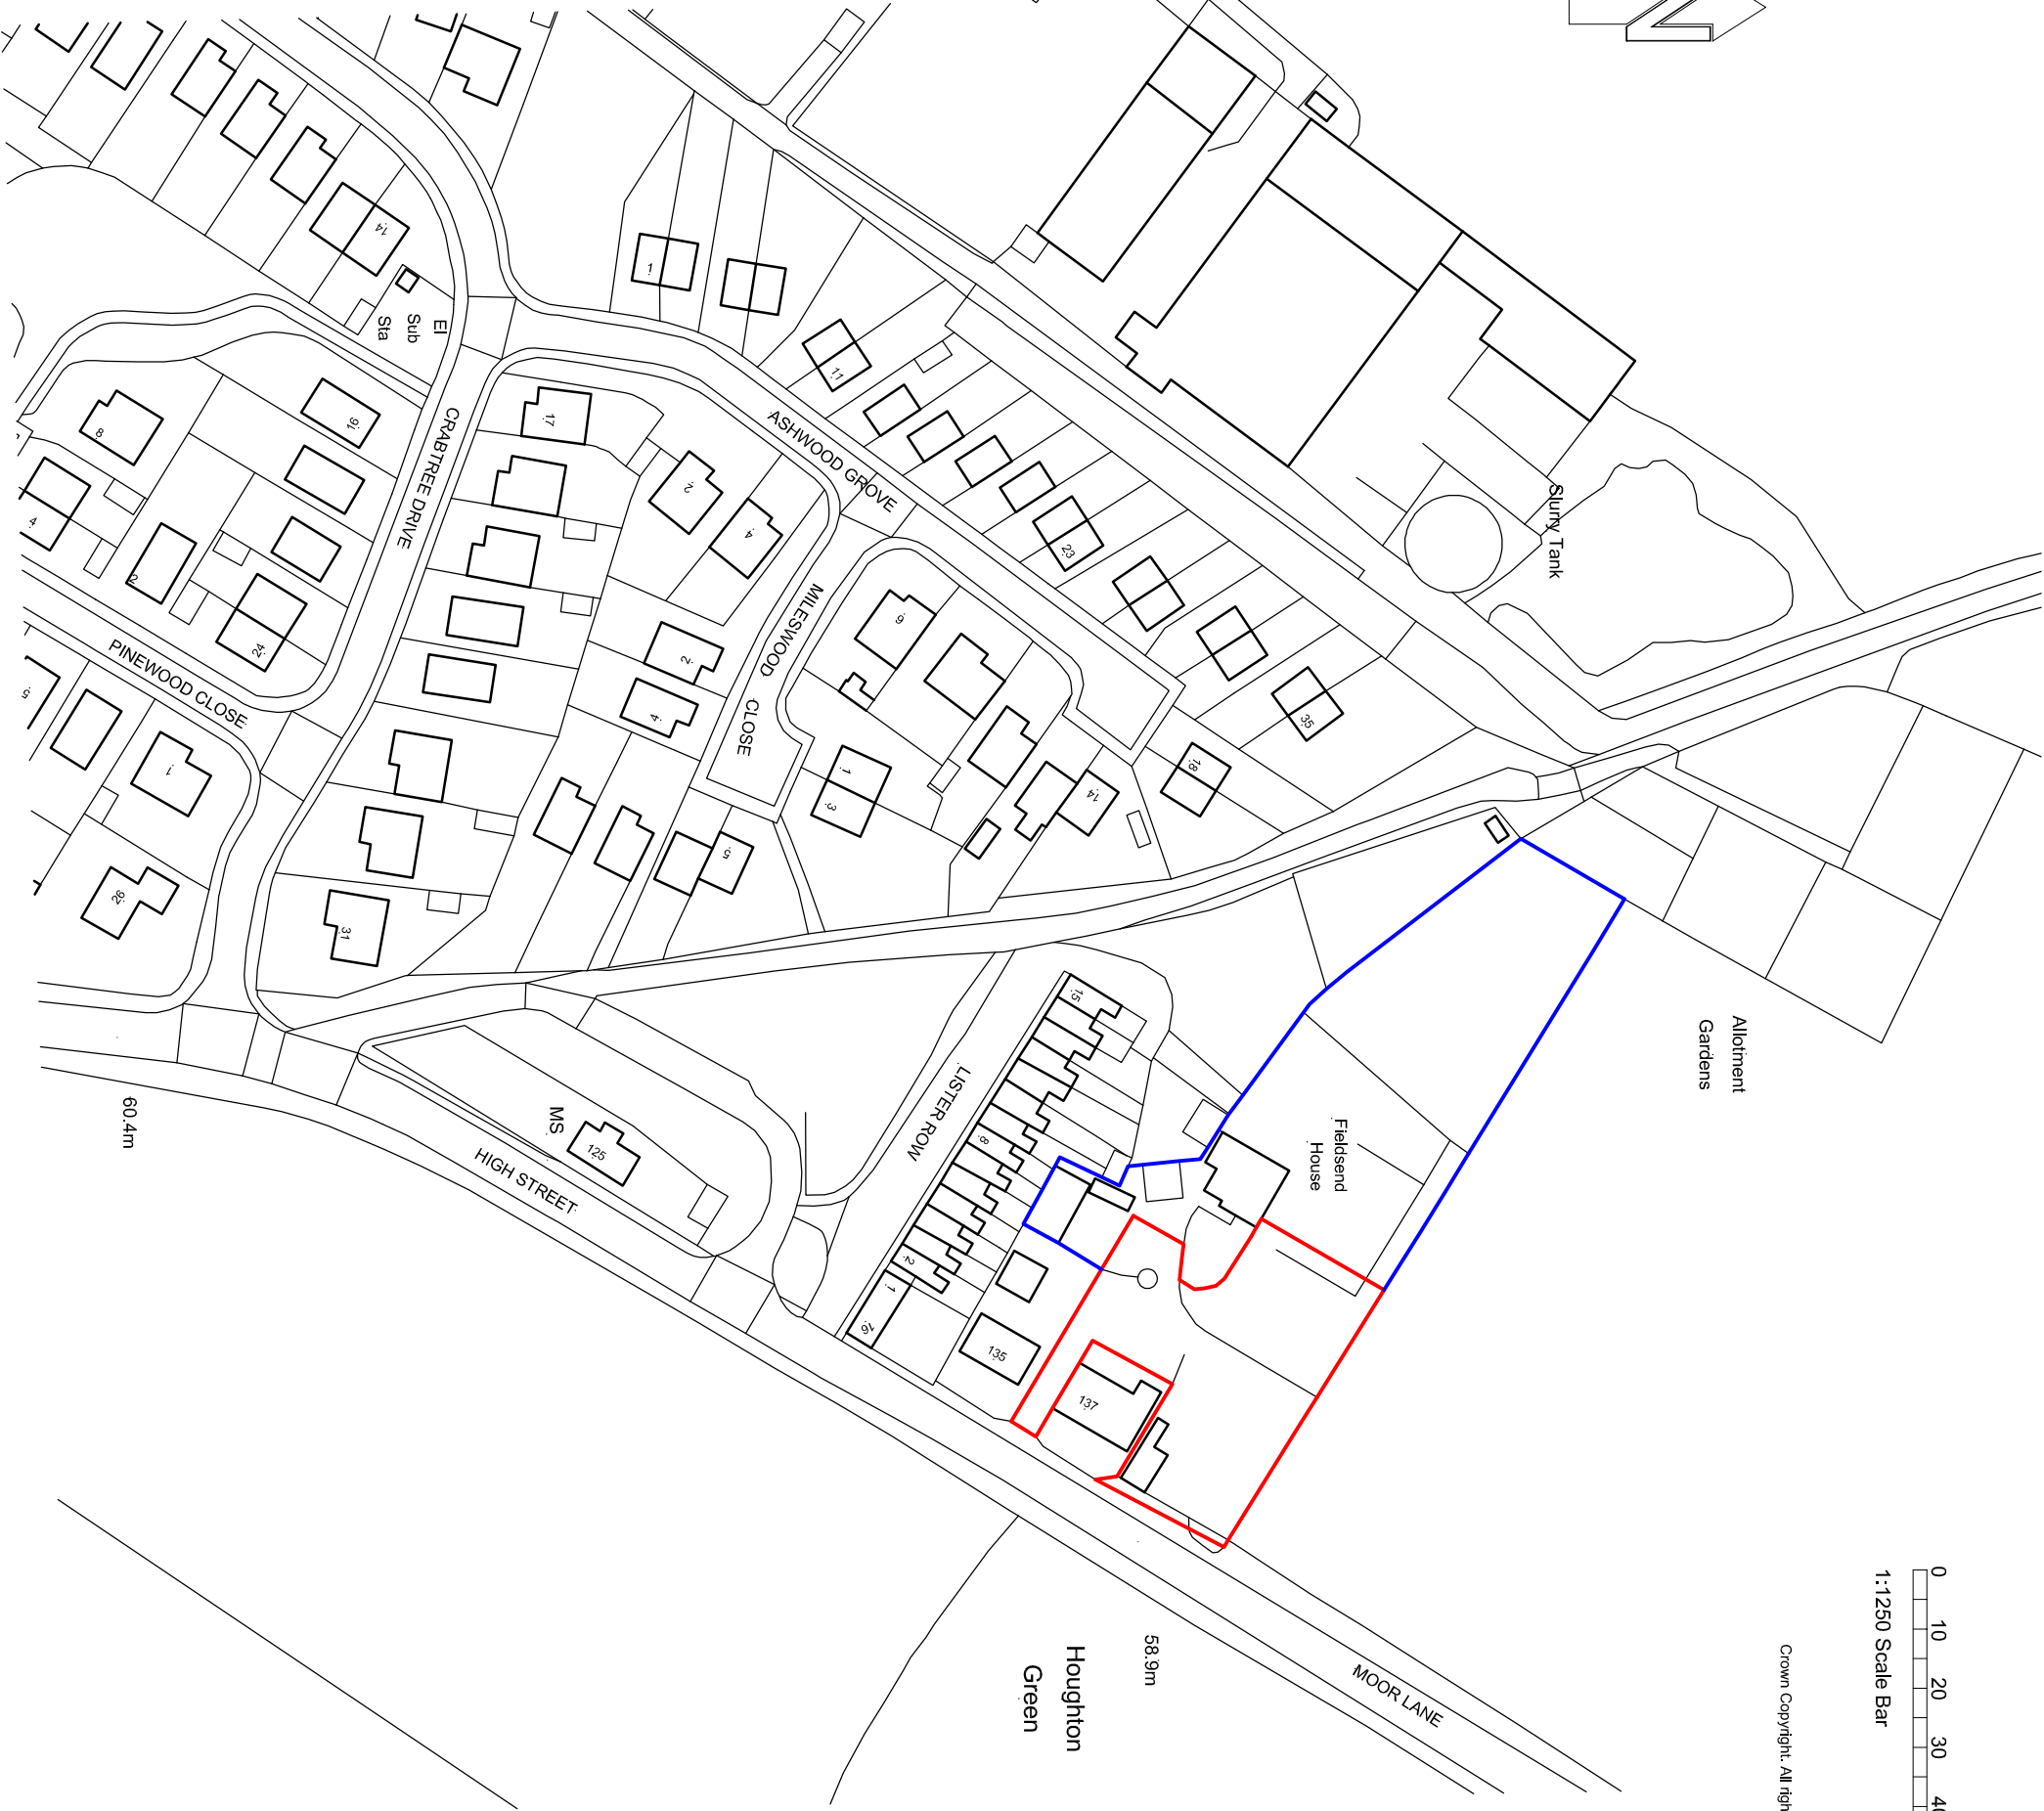

NOTE : This drawing is to be read in conjunction with drawing numbers 2061 / 101.

NOTE : This drawing is to be used for Planning approval purposes only.

Preliminary / Comment	Planning	
Building Regulations	Construction	

Drawing Title
Location Plan

Client
Mr Bailey

Project
**141 High Street
Great Houghton
S72 0AZ**



RBA TOWN PLANNING
84 Barnsley Road
South Kirkby
Pontefract
West Yorkshire
WF9 3OE

Tel : 01977 219152

Drawing No.	Scale @ A3	Drawn
2061 / 100	1:1250	
Date	June 2017	Checked