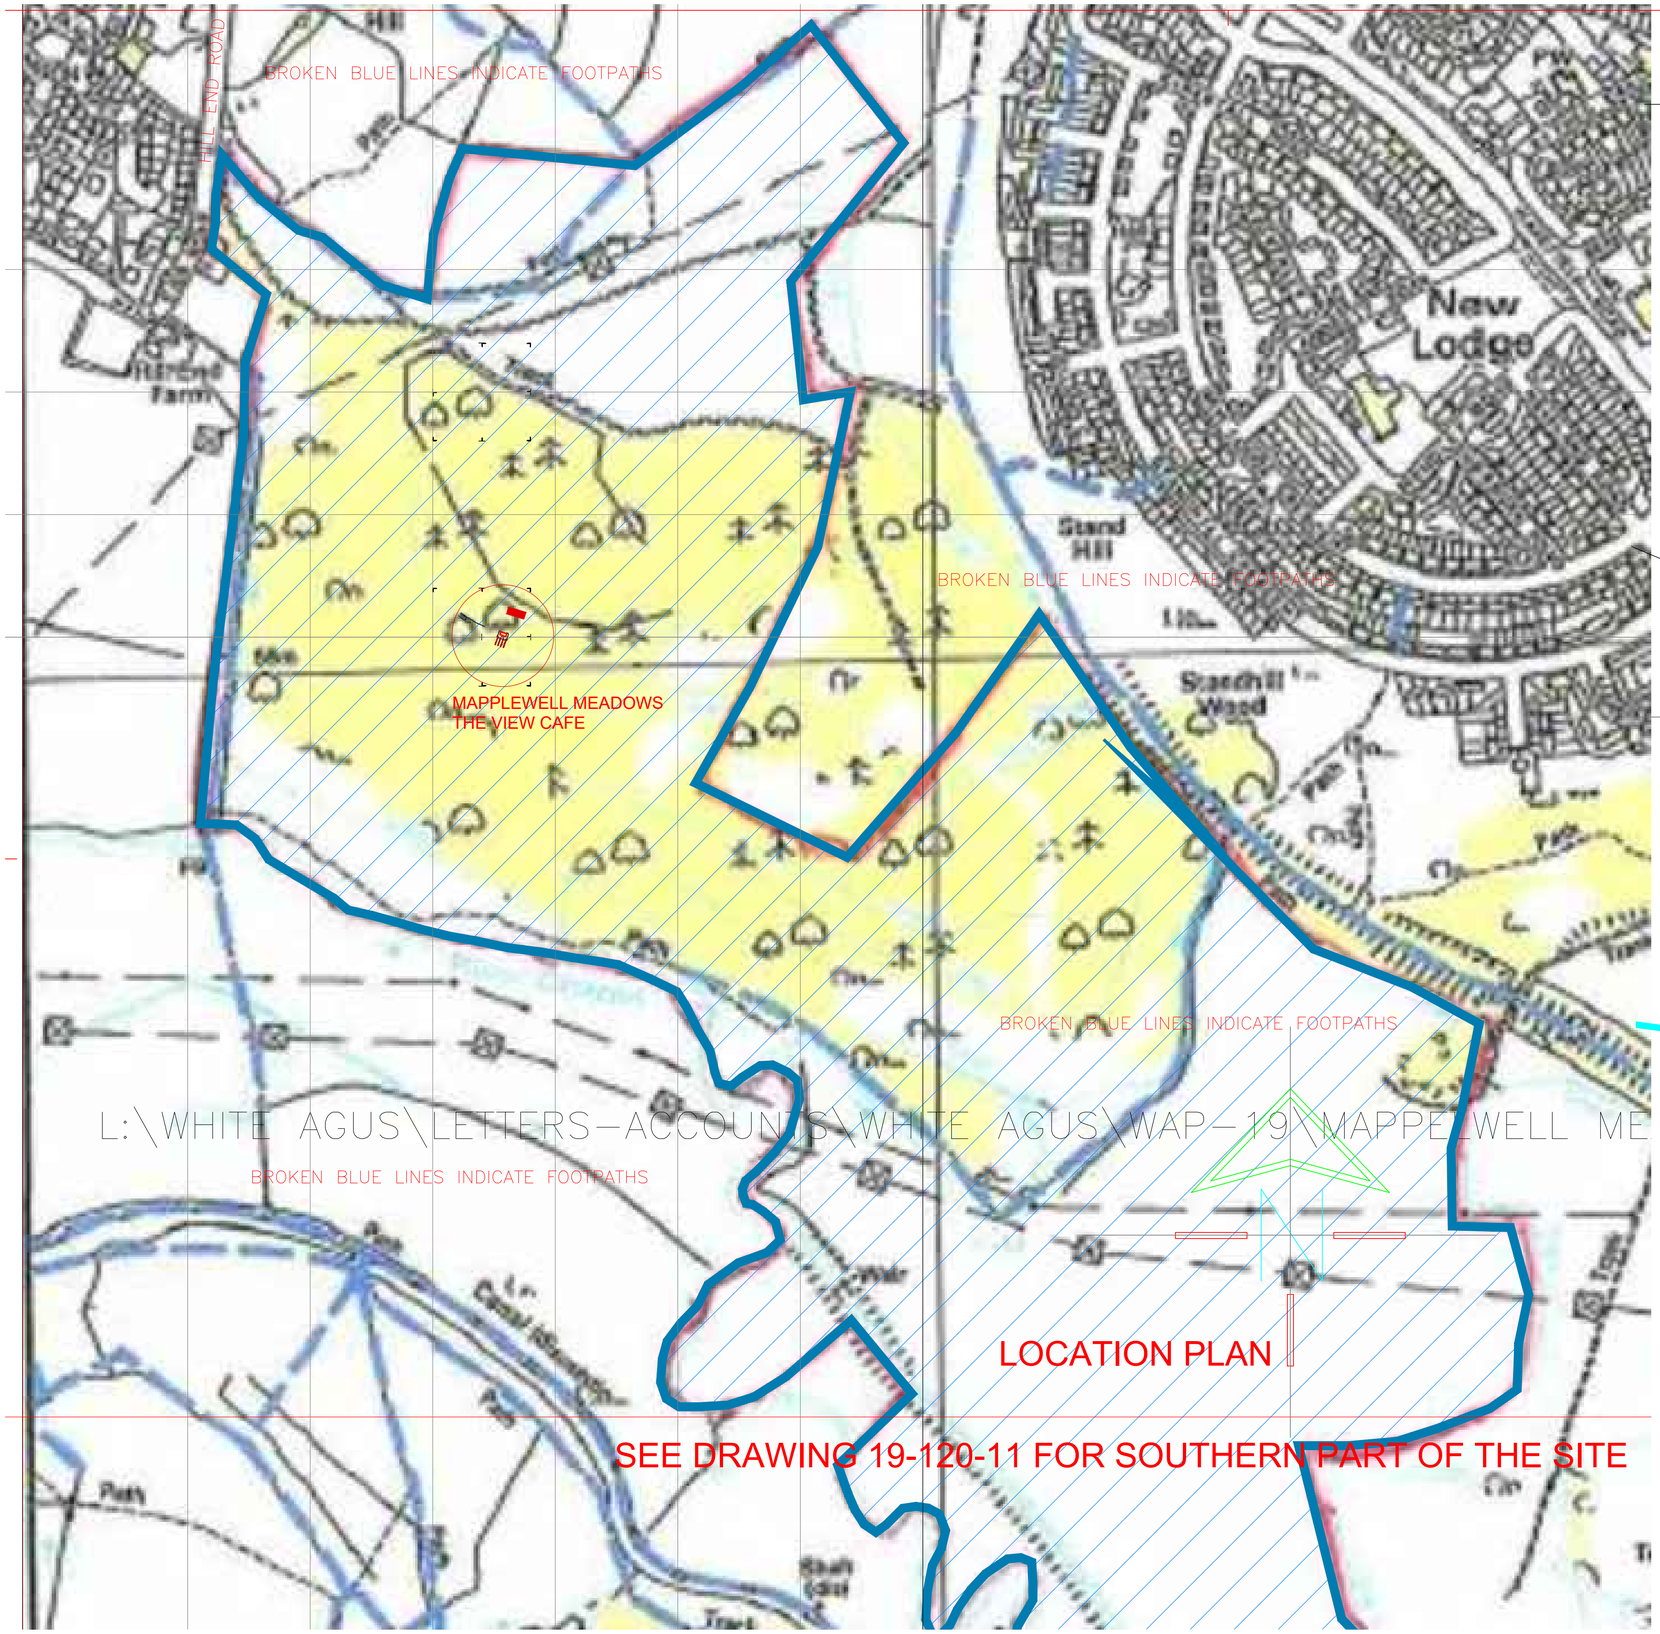

LOCATION PLAN

SEE DRAWING 19-120-11 FOR SOUTHERN PART OF THE SITE

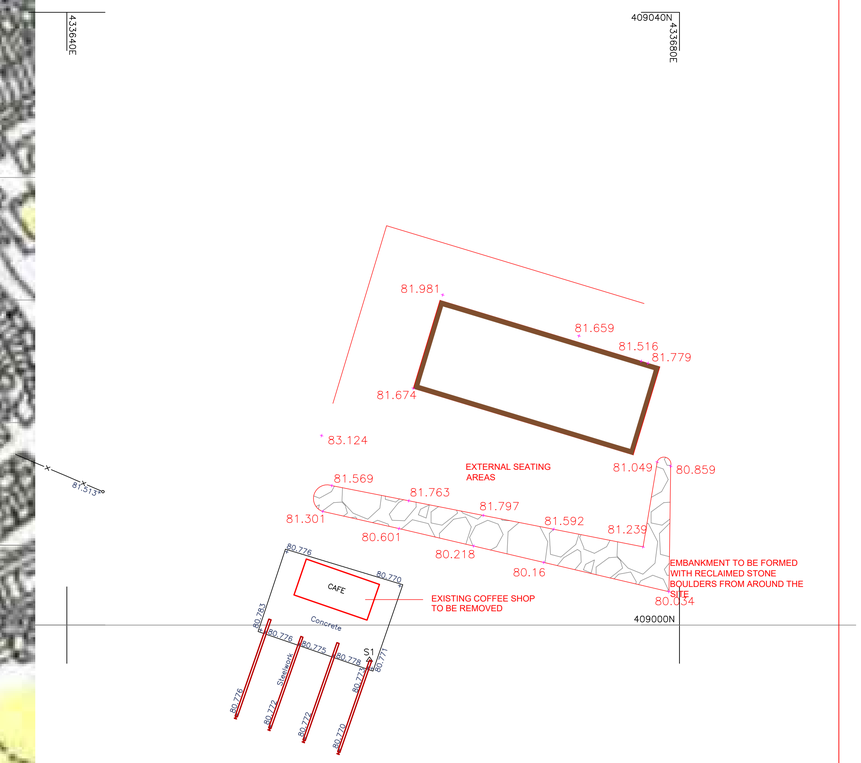

SITE PLAN

SCALE 1:200

SOUTH ELEVATION OF EMBANKMENT

SCALE 1:100

EAST ELEVATION OF EMBANKMENT

SCALE 1:100

White Agus PARTNERSHIP
ARCHITECTURAL SERVICES
OFFICE ONE,
34 VICTORIA ROAD,
BARNSLEY,
S70 2BU
Phone: 01226 208482
Email: info@whiteaguspartnership.co.uk
Web: www.whiteaguspartnership.co.uk

Project.	Client.		
PROPOSED COFFEE SHOP- THE VIEW CAFE MAPPLEWELL MEADOWS FARM, HILL END RD MAPPLEWELL S75 6DX	NORTHERN SERVICES LTD		
Drawing Title. SITE & LOCATION PLANS SHEET 1 OF 2	Date. OCT 2021	Scale. 1:2500 & 1:200	
	Ref. 19-120	Dwg. No. 10	Rev. A

Date	Suffix	Description	Date	Suffix	Description
26-11-21	A	MINOR REVISIONS AND LEVELS ADDED			