

Penistone Springvale
Primary School

PROPOSED
DEVELOPMENT

El Sub Sta

Club

Garage

Spring Vale
Methodist Church

203.7m

BM 204.22m

TWO STOREY EXTENSION.
21. SPRINGWOOD VIEW.
PENISTONE.

Public Clean Water Network : 26/10/2004 13:04:09	OS Grid Coordinates : 428519 ; 402914	Map Name : 652602NE	shyld
Public Clean Water Network Key Water Main with Diameter greater than 120mm or 4 inches. Not Privately Owned. For Treated Water	Water Main with Diameter less than or equal to 120mm or 4 inches. Not Privately Owned. For Treated Water	Water Main. Not Privately Owned. For Raw Water.	Water Main. Not Privately Owned. No data on Water Type or Diameter
			Water Pumping Station




SAFE-MOVE
A part of Yorkshire Water

1:1250



Existing Front Elevation

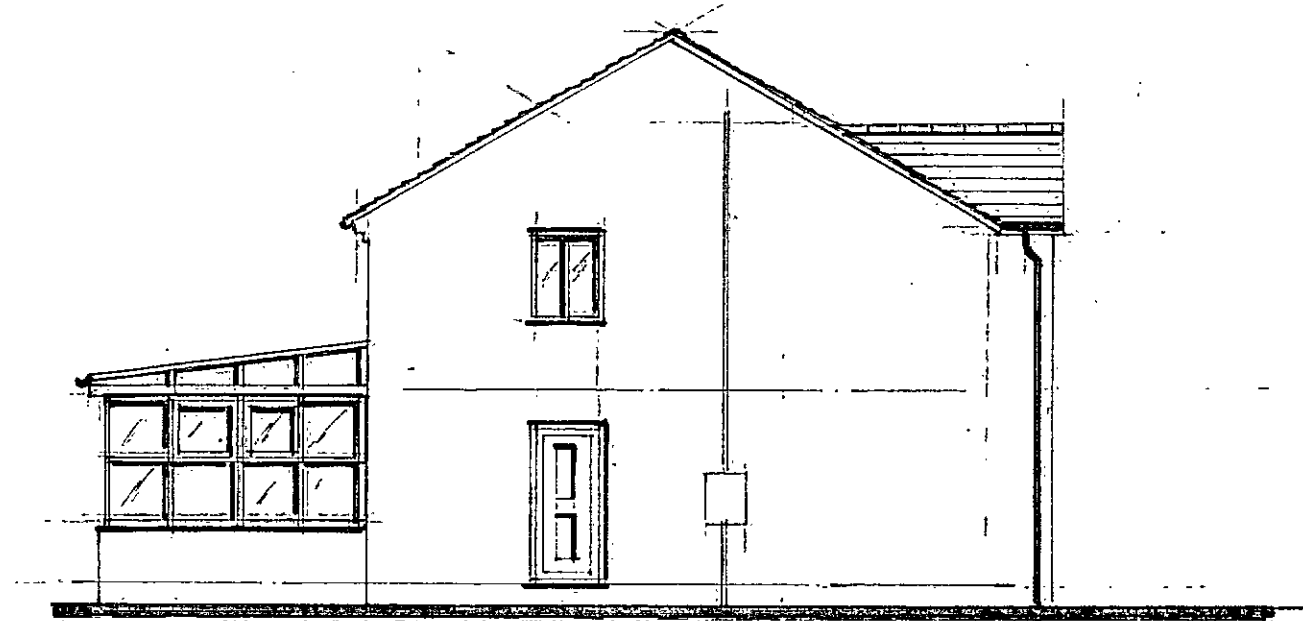

Existing Side Elevation




Existing Rear Elevation

Existing Elevations



Proposed Front Elevation

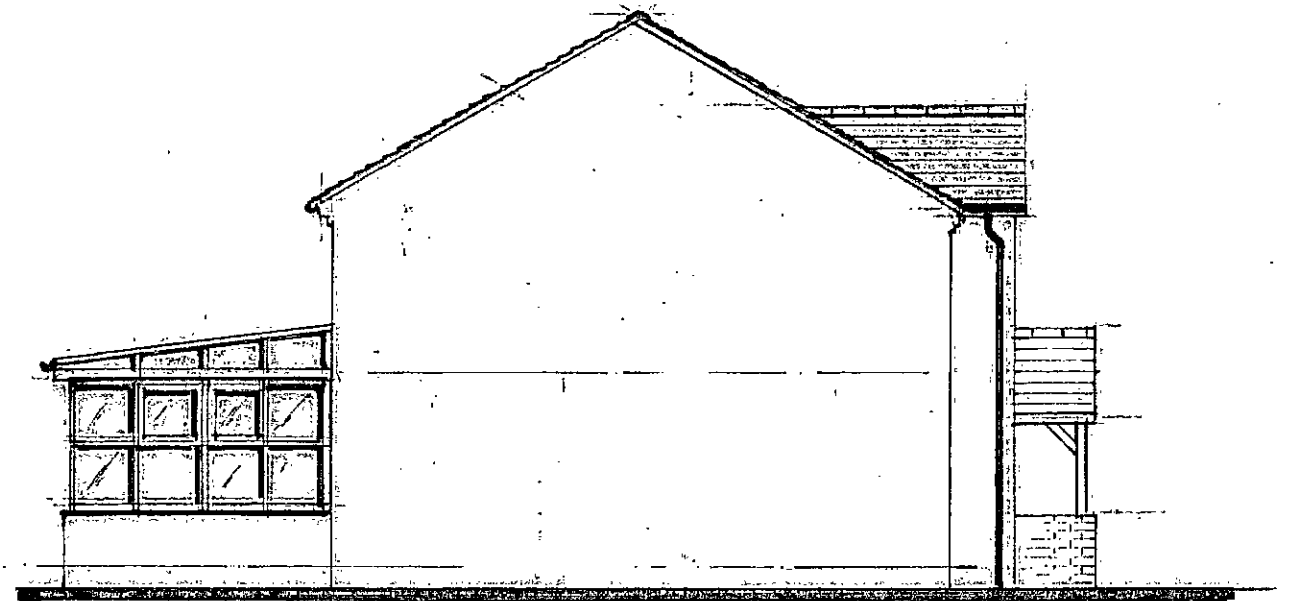


Proposed Side Elevation




Proposed Rear Elevation

2 Storey Side Extension.


Proposed Elevations.

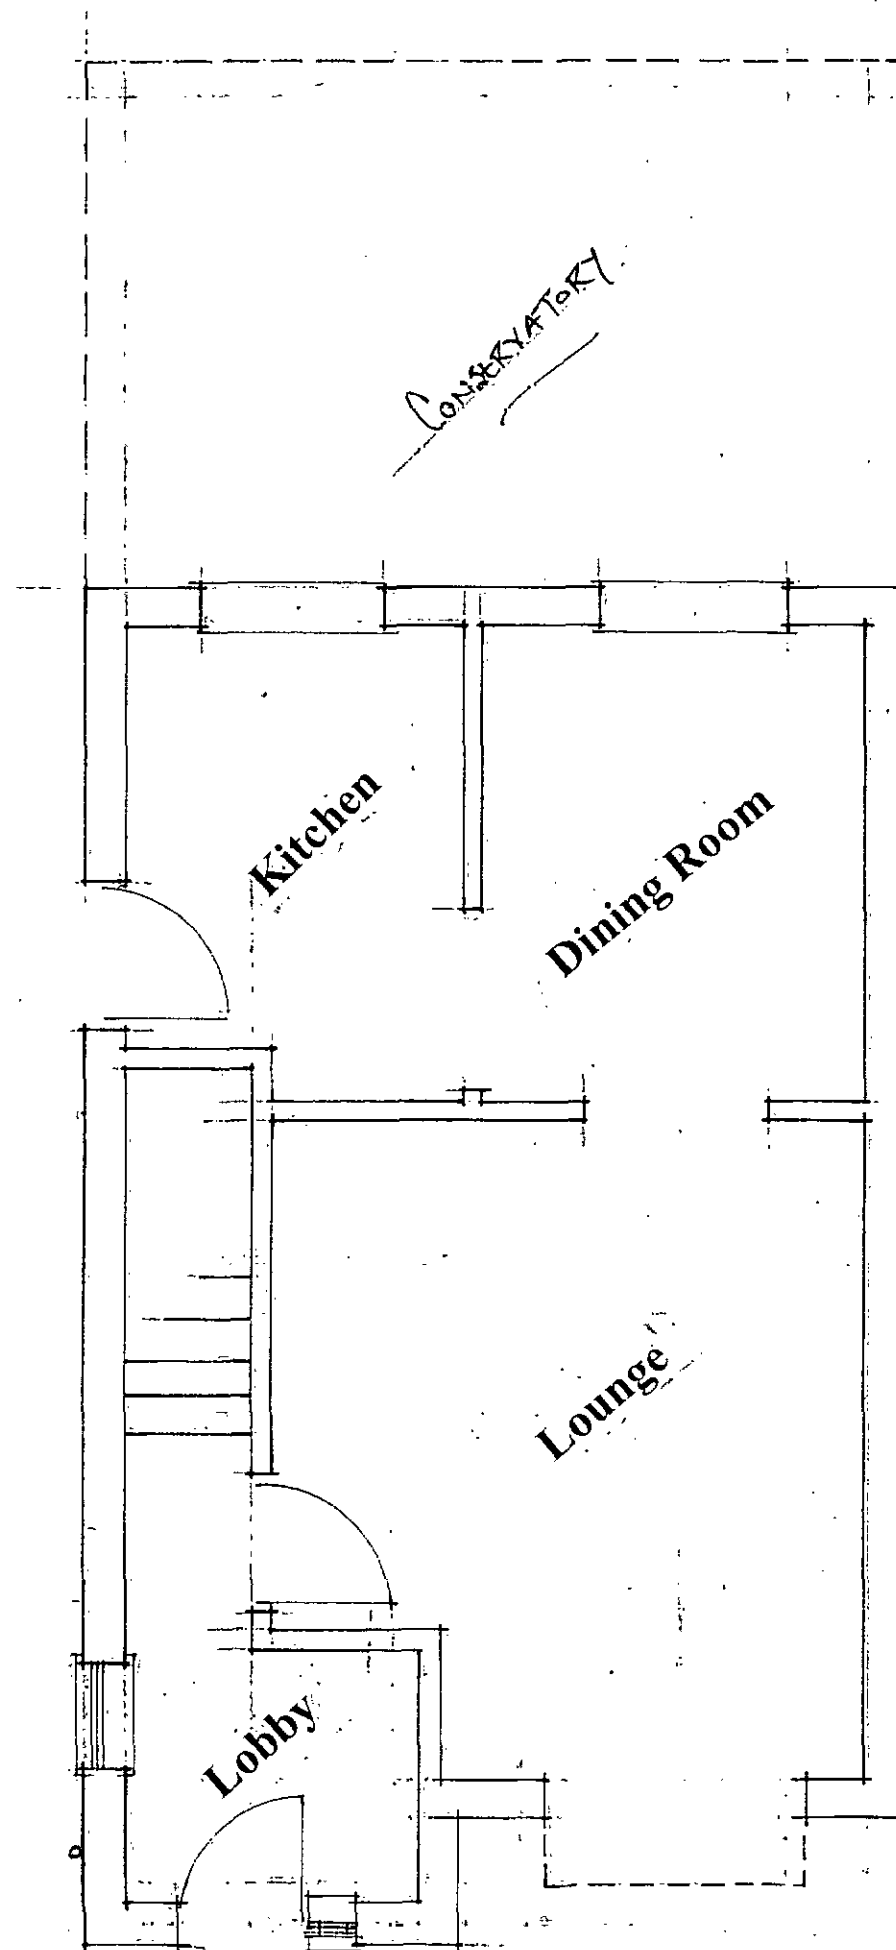

Existing Ground Floor Layout

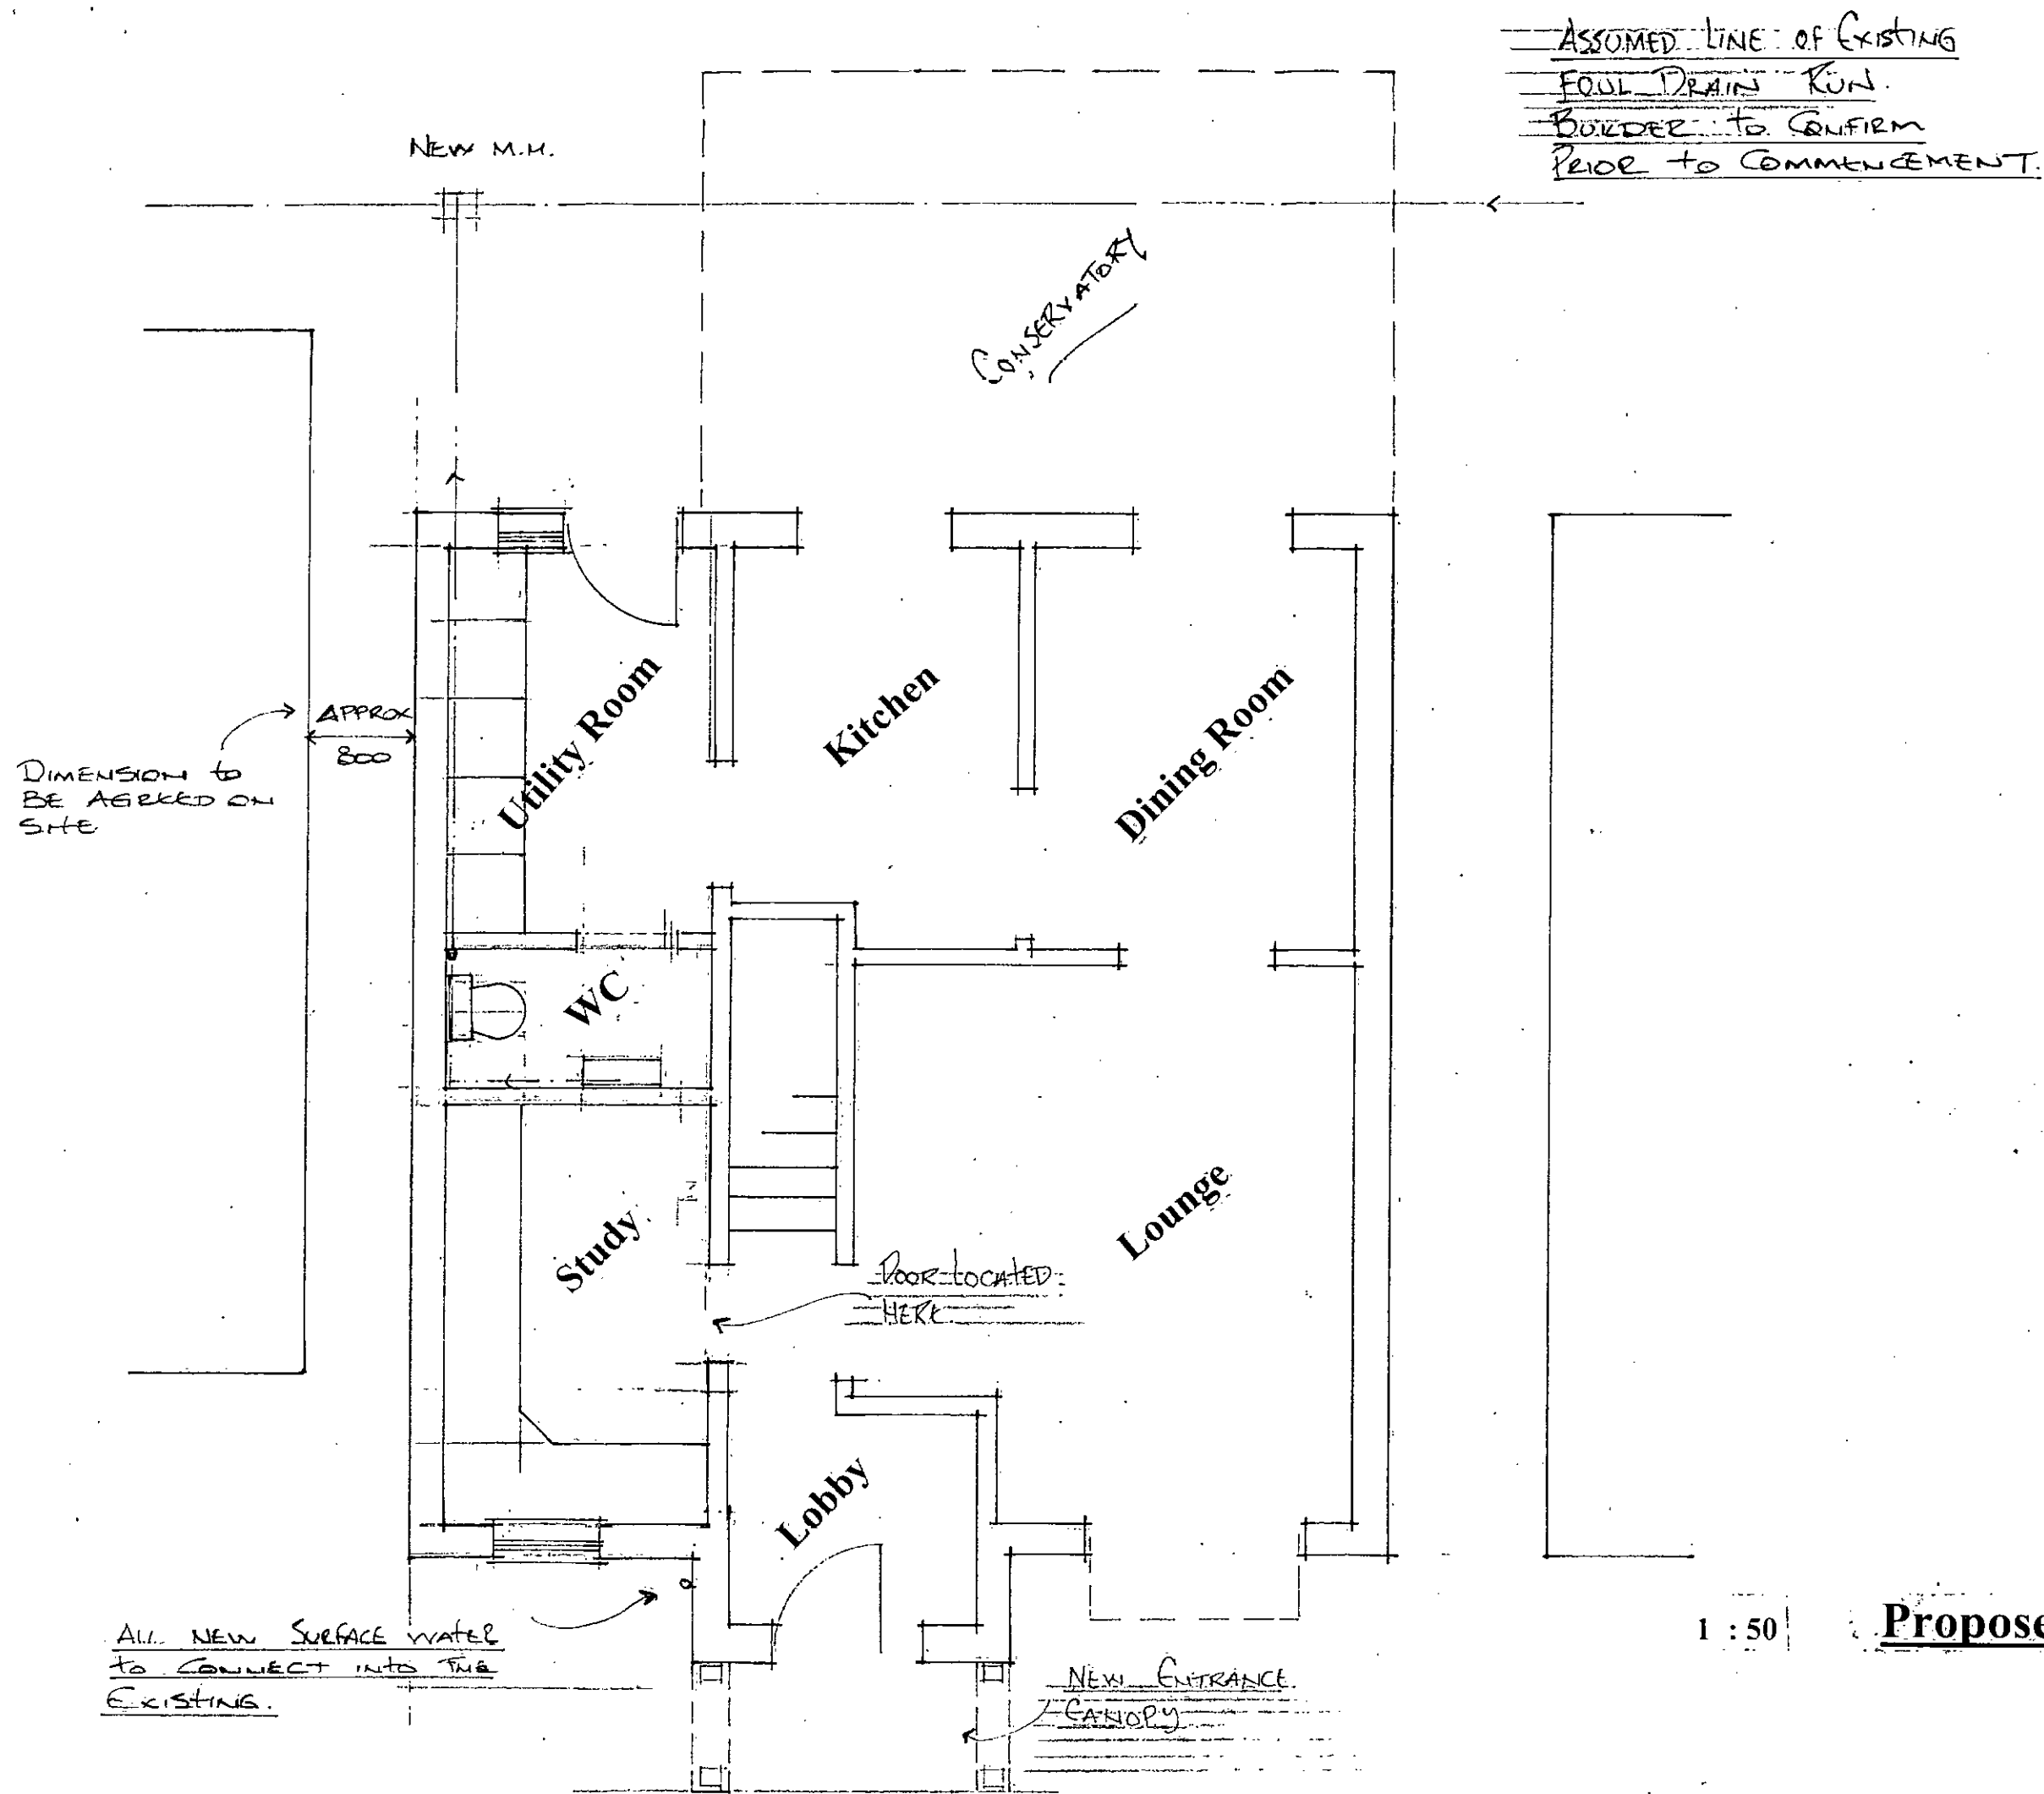


Proposed Ground Floor Layout

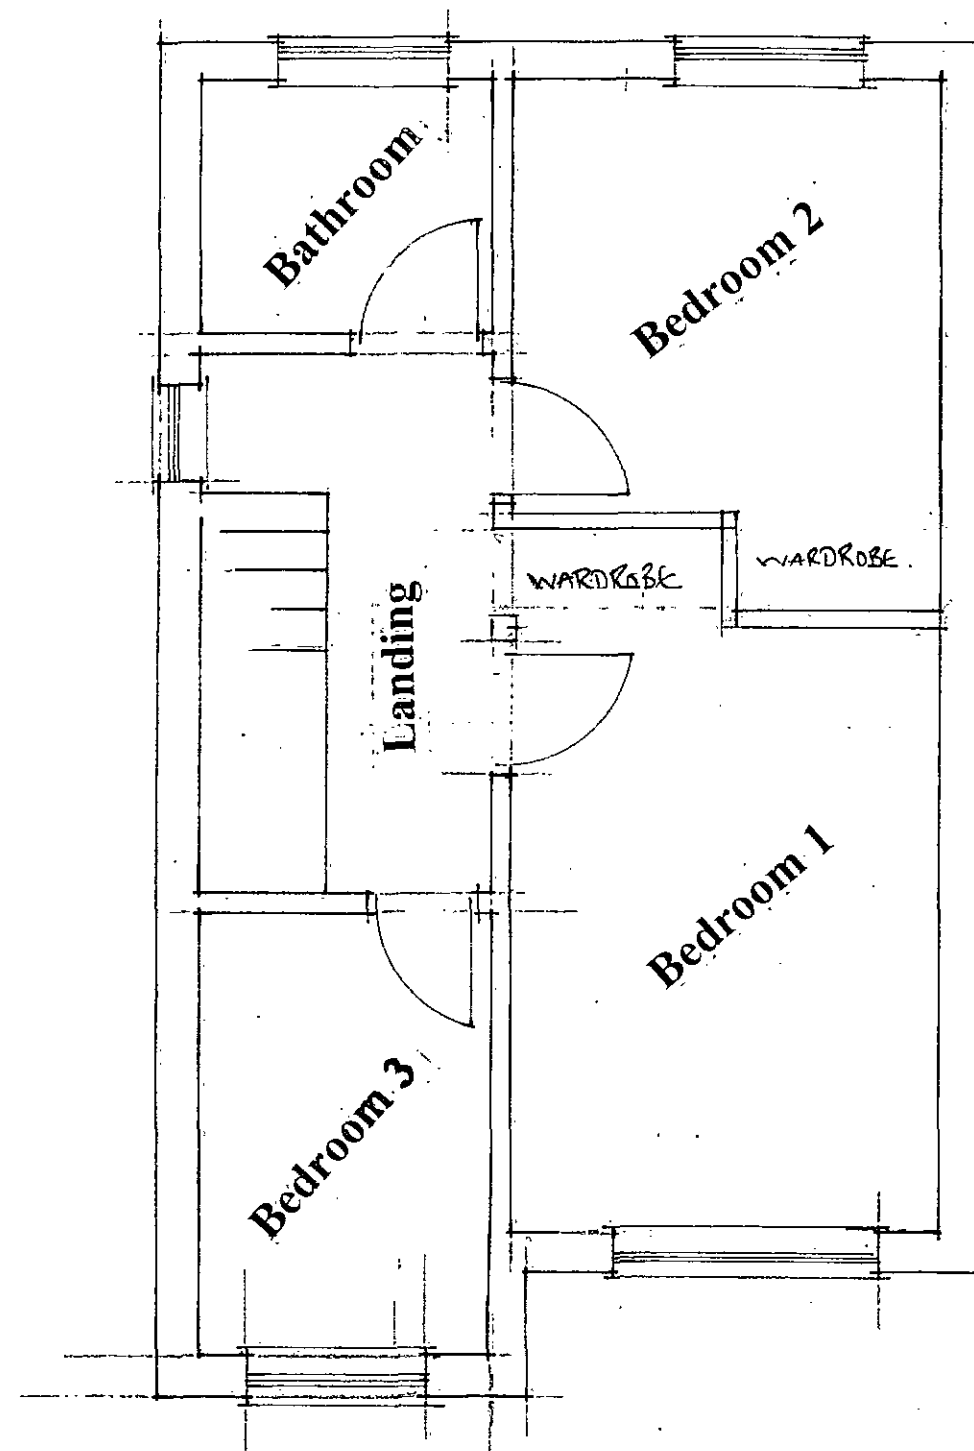

Existing First Floor Layout

1 : 50 CP / 05


EXISTING EXTERNAL
SKIN TO BE REMOVED.
BRICKS TO BE REUSED
ON FRONT ELEVATION.

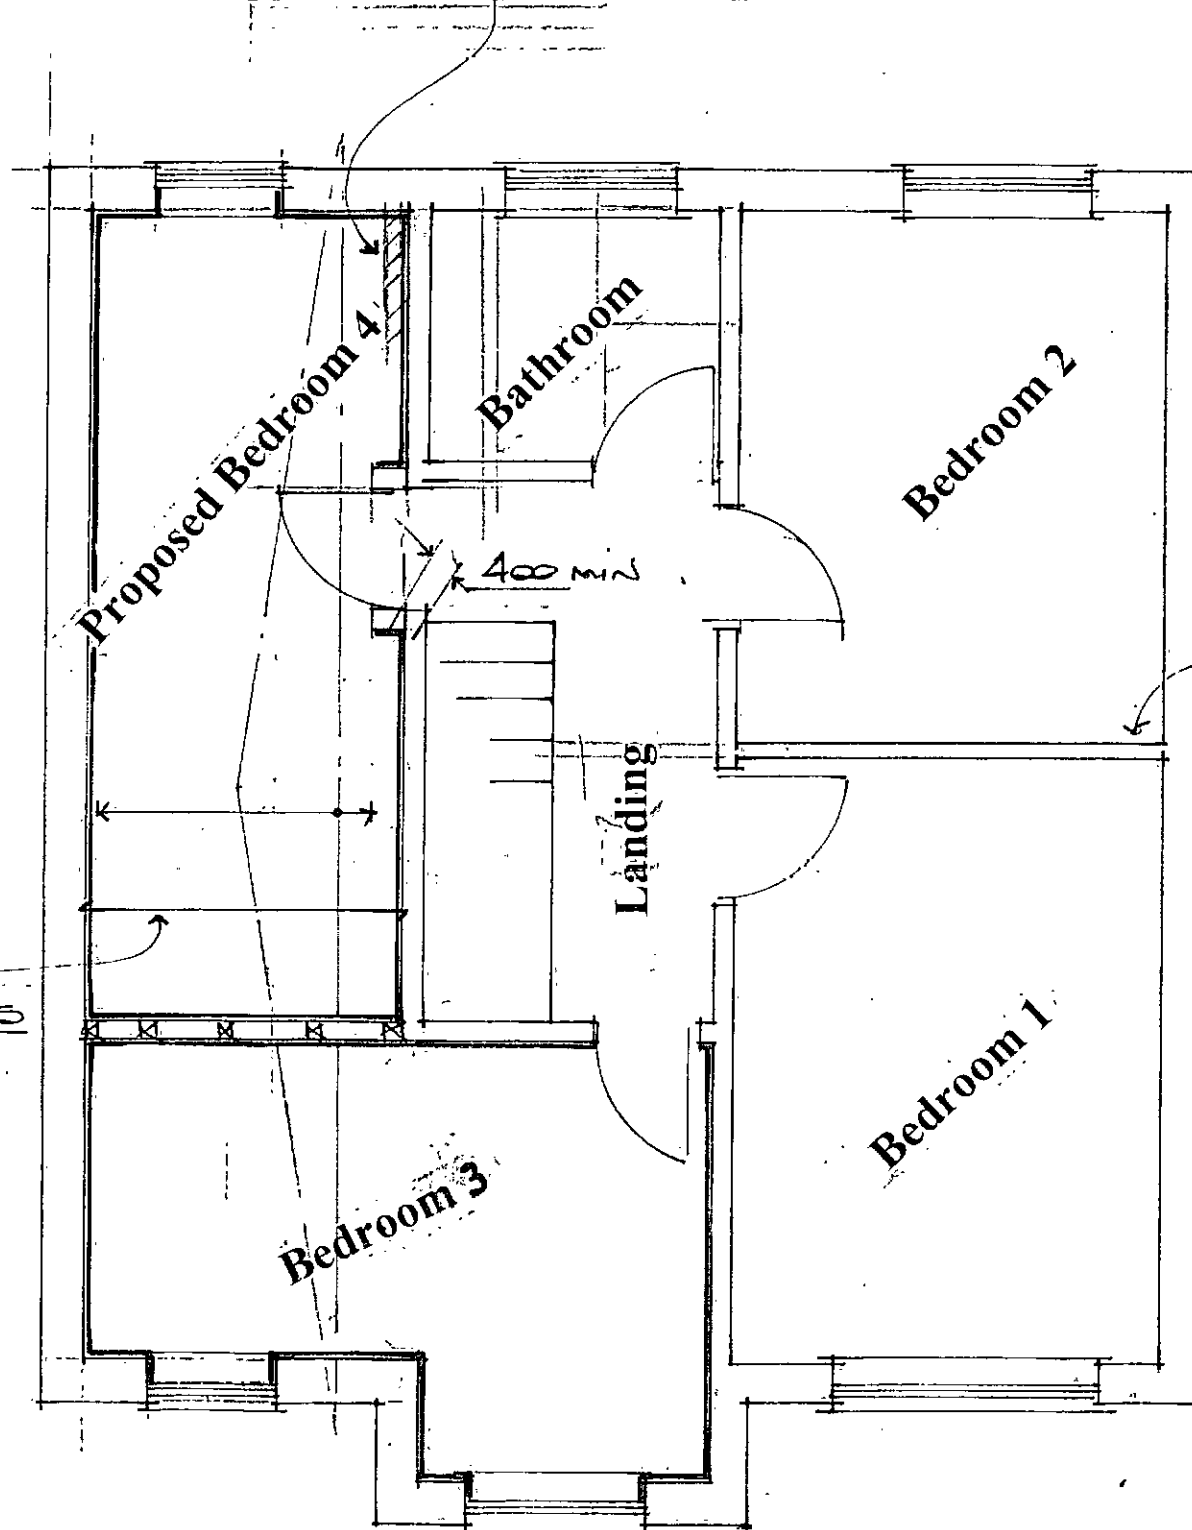


INTERNAL WALL TO
BE MOVED TO HERE.
BUILDER TO CONFIRM
EXISTING WALL TO BE
REMOVED IS NOT LOAD
BEARING.

38x170 MINIMUM
FIRST FLOOR JOISTS
AT 400% C

Proposed First Floor Layout

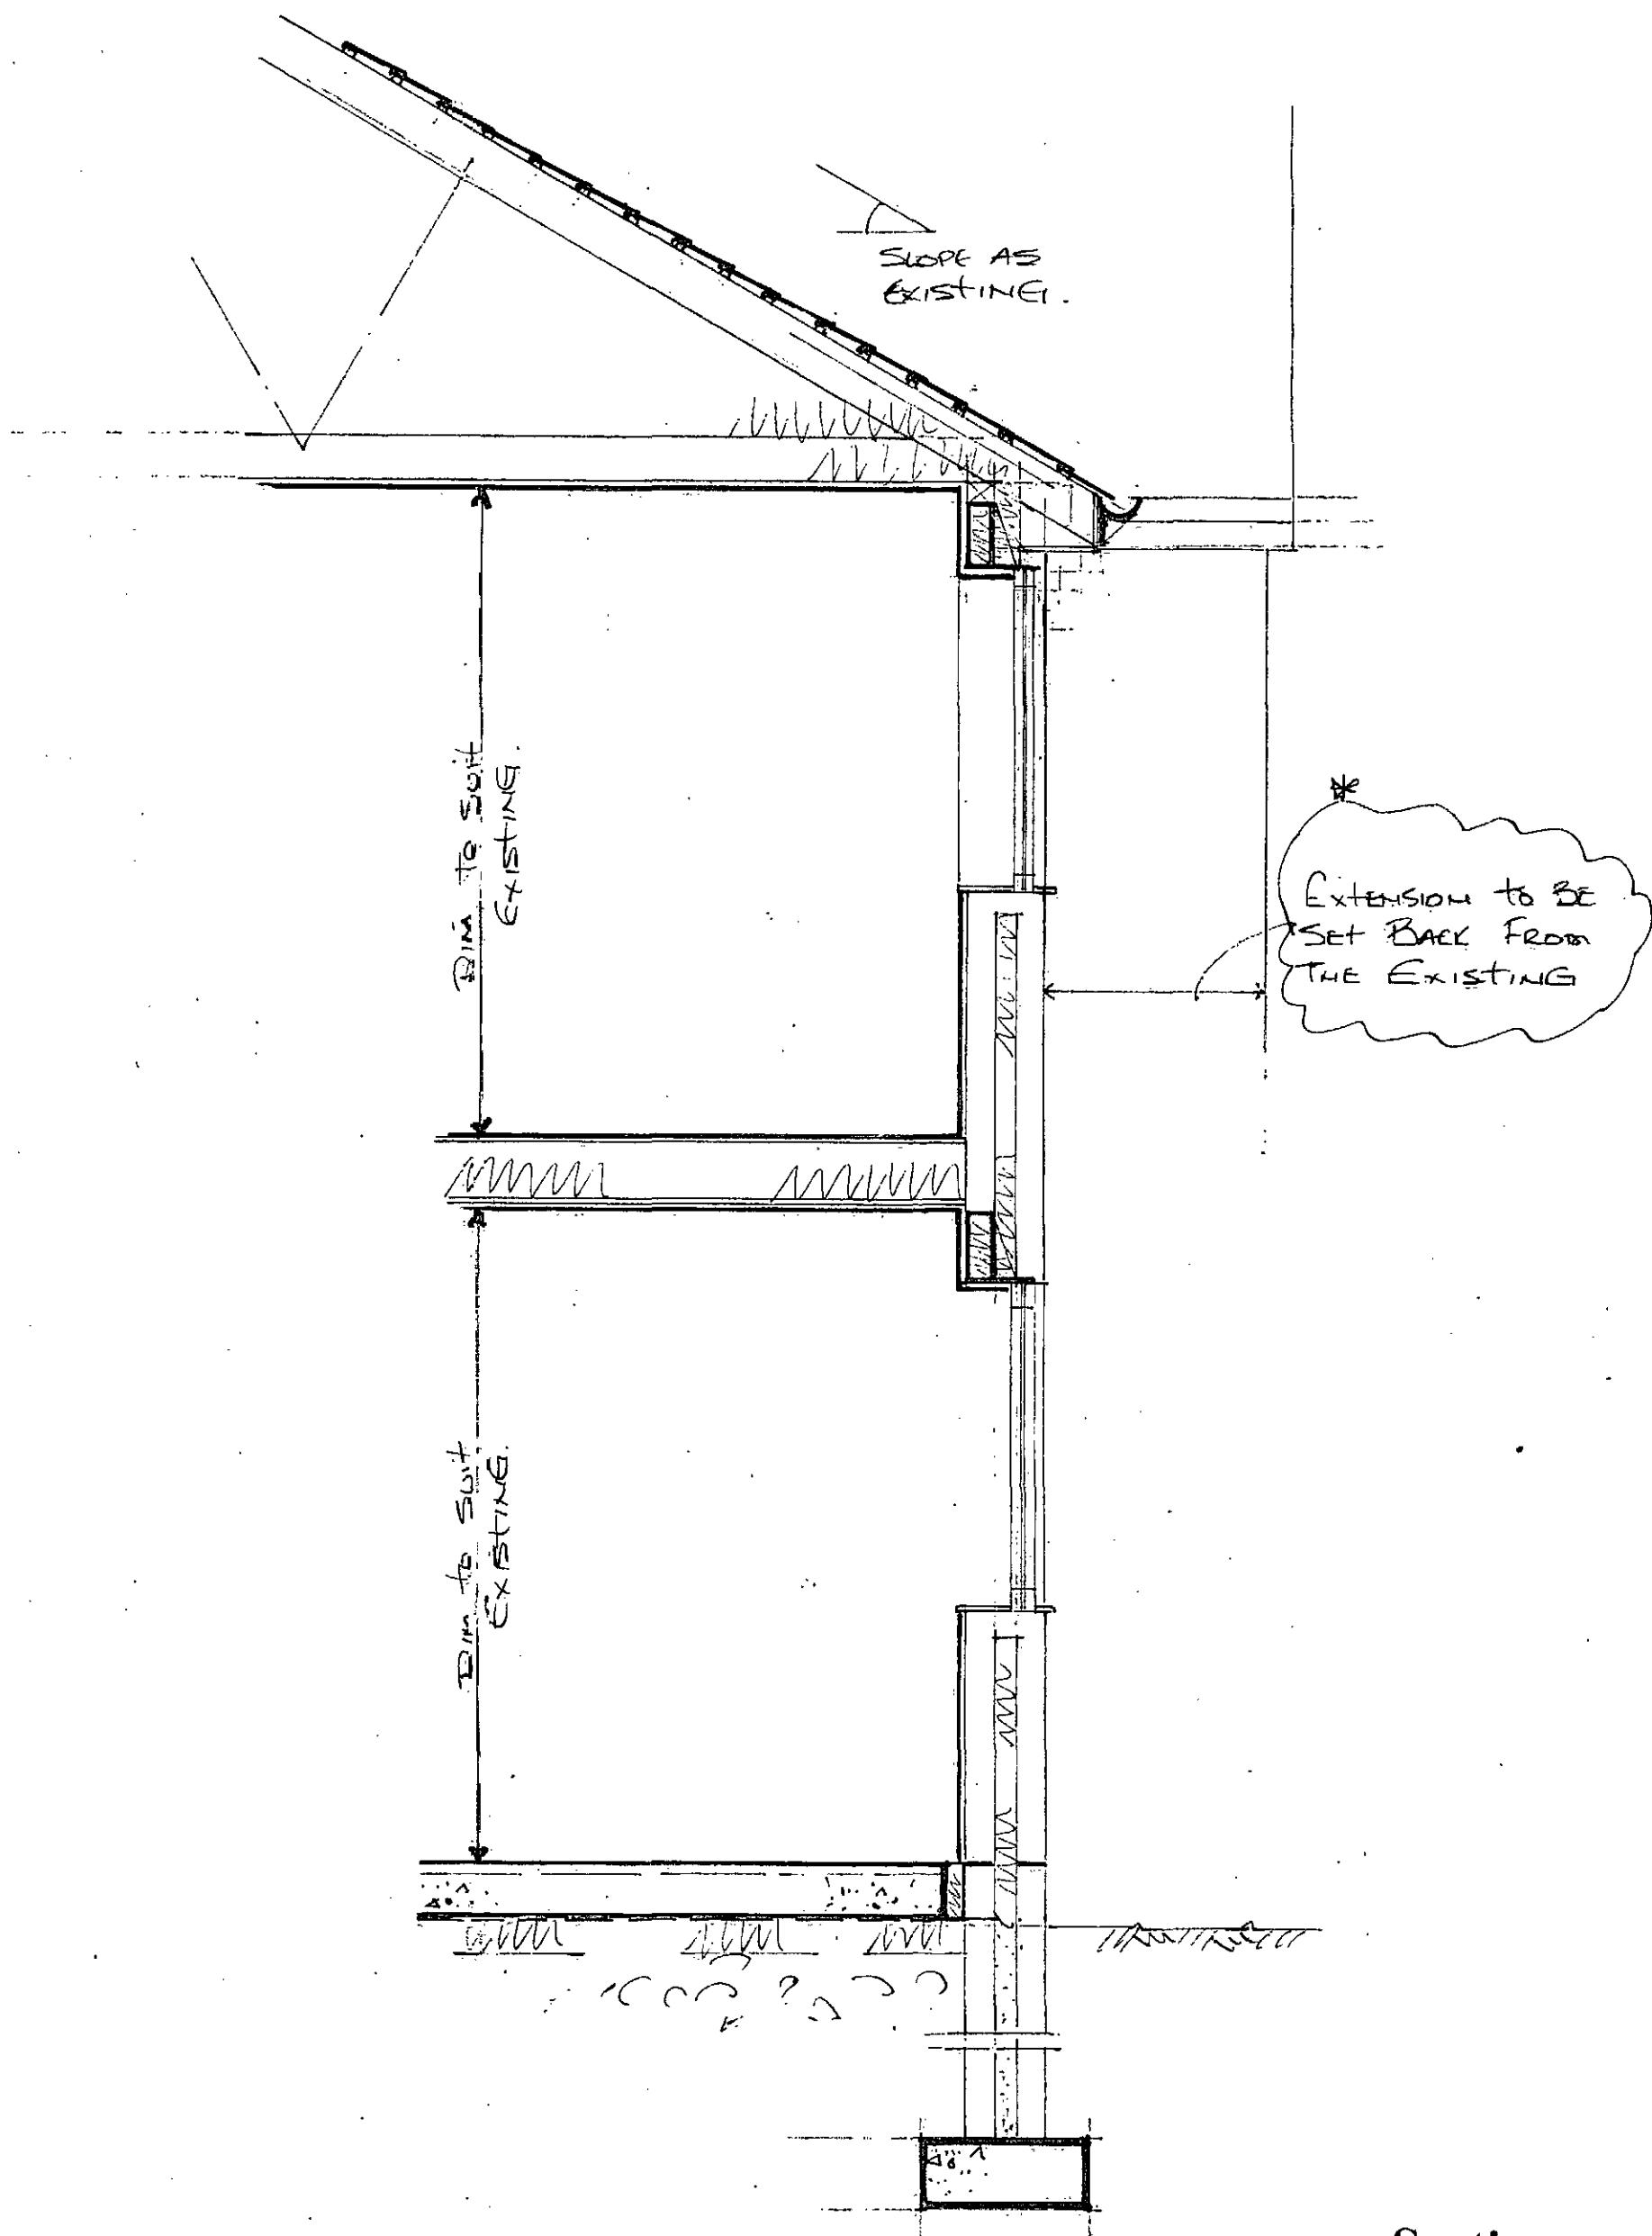

Section

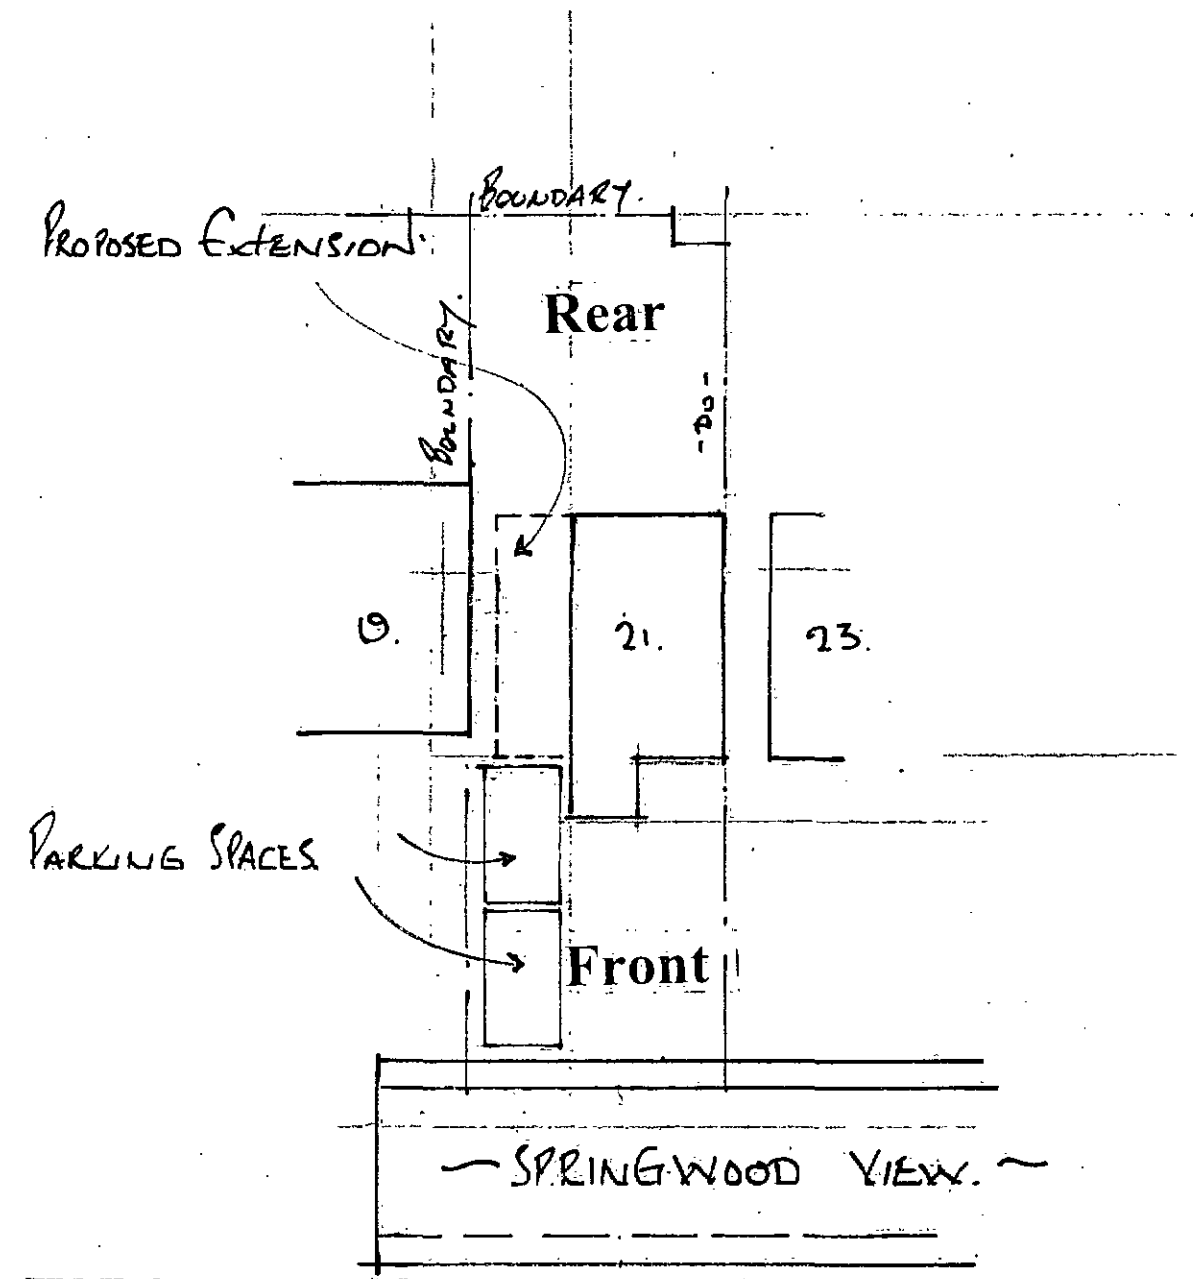

Block Plan

CP / 08