
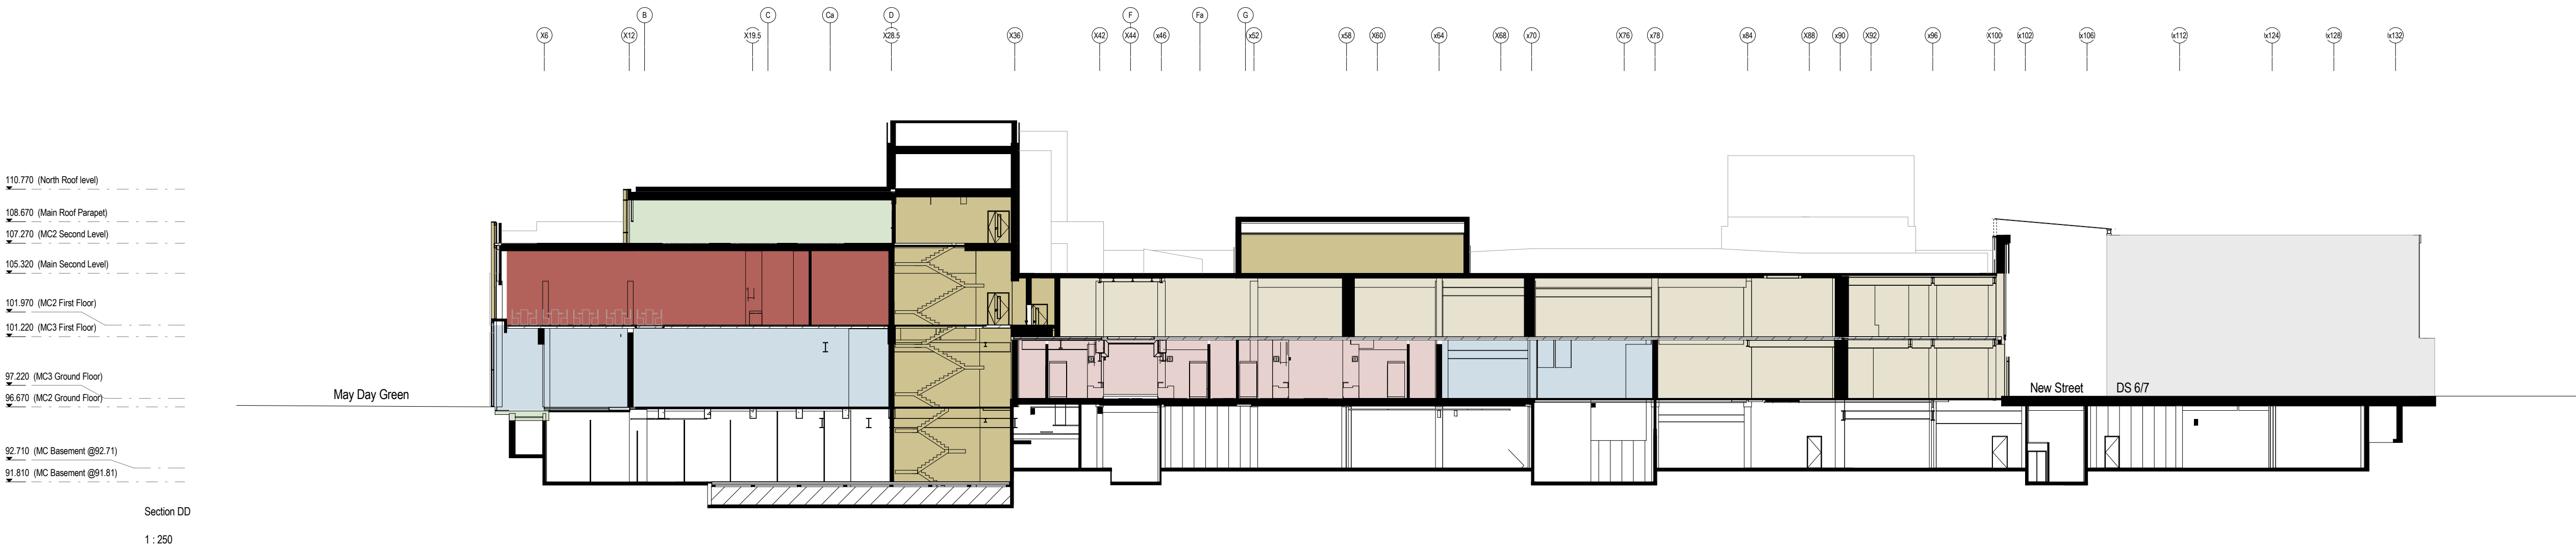
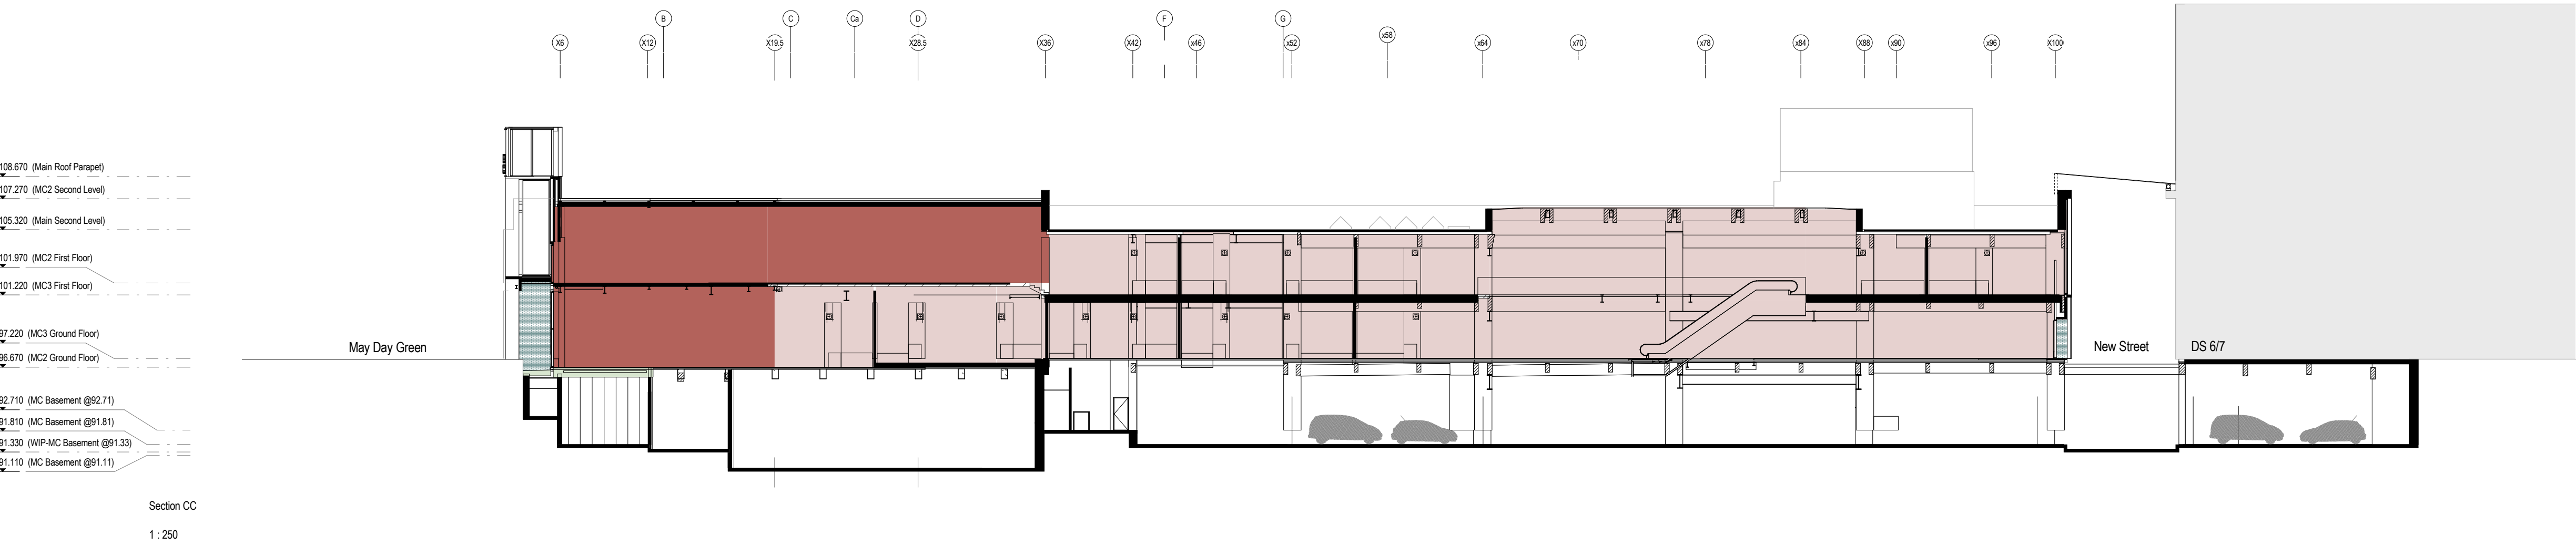
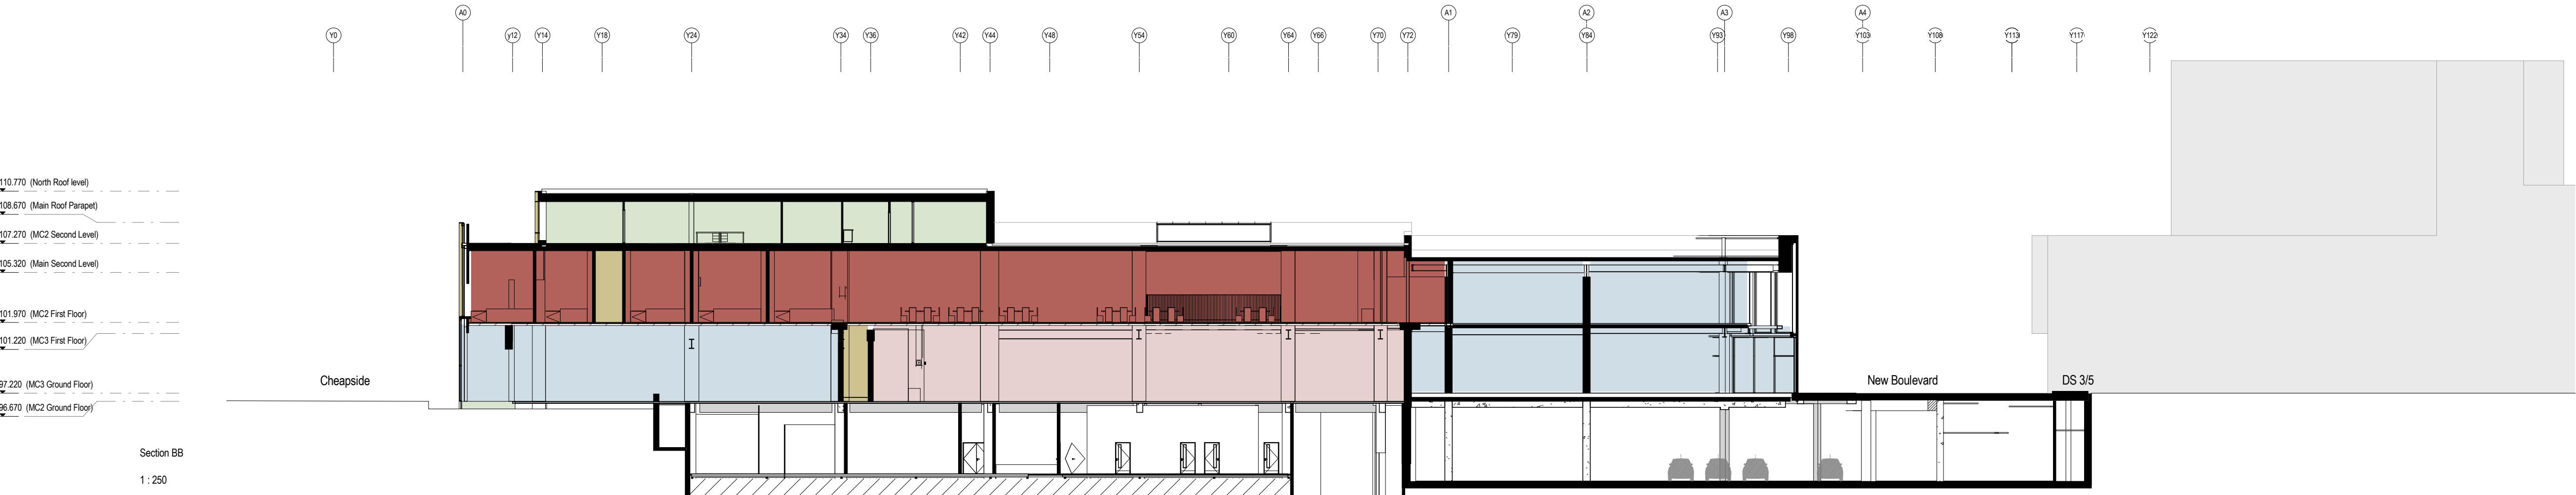


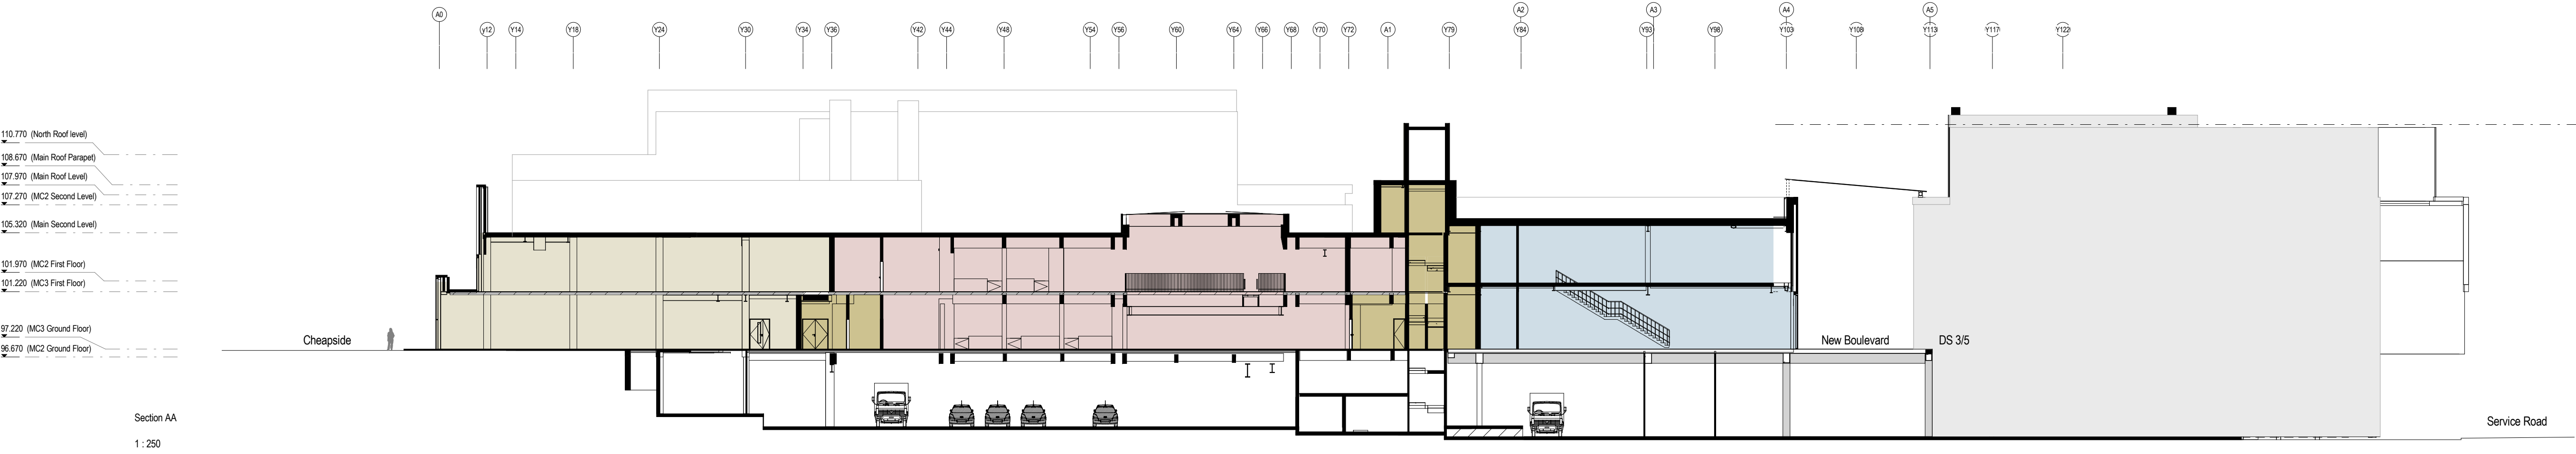

Notes:

- This drawing is copyright.
- Do not scale dimensions from this drawing.
- This drawing is to be read in conjunction with all other relevant drawings.
- All discrepancies on this drawing are to be reported to the architect.
- Do not modify any element of this drawing.
- Use drawing only for purpose(s) issued.

North Sign / Key Plan

0 20 40 60 80 100m

1:250 Scale

The following external model files are included within this drawing:

- Food Hall
- Leisure
- Market Hall
- Office
- Restaurant / Retail
- Service

2	03/01/17	Stage 3a Issue / Planning	SL	AG
1	23/11/16	Stage 3A Update Issue	CS/AG	SL
Rev	Date	Revision Notes	Dn	Rv
Client	Barnsley Metropolitan Borough Council			

Intelligence Buildings Infrastructure

www.ibigroup.com

Project
BETTER BARNSELY TOWN CENTRE Phase 1

Drawing Title
Sections AA, BB, CC and DD

Job Number 6743	Drawing Originated Date 27/10/2016	PAS 1192 Status Code PLANNING
Scale@A1 1 : 250	Purpose PLANNING	
Drawing Number BBTC_IBI_MC_A_F100_SE_AD_01	Revision 2	