



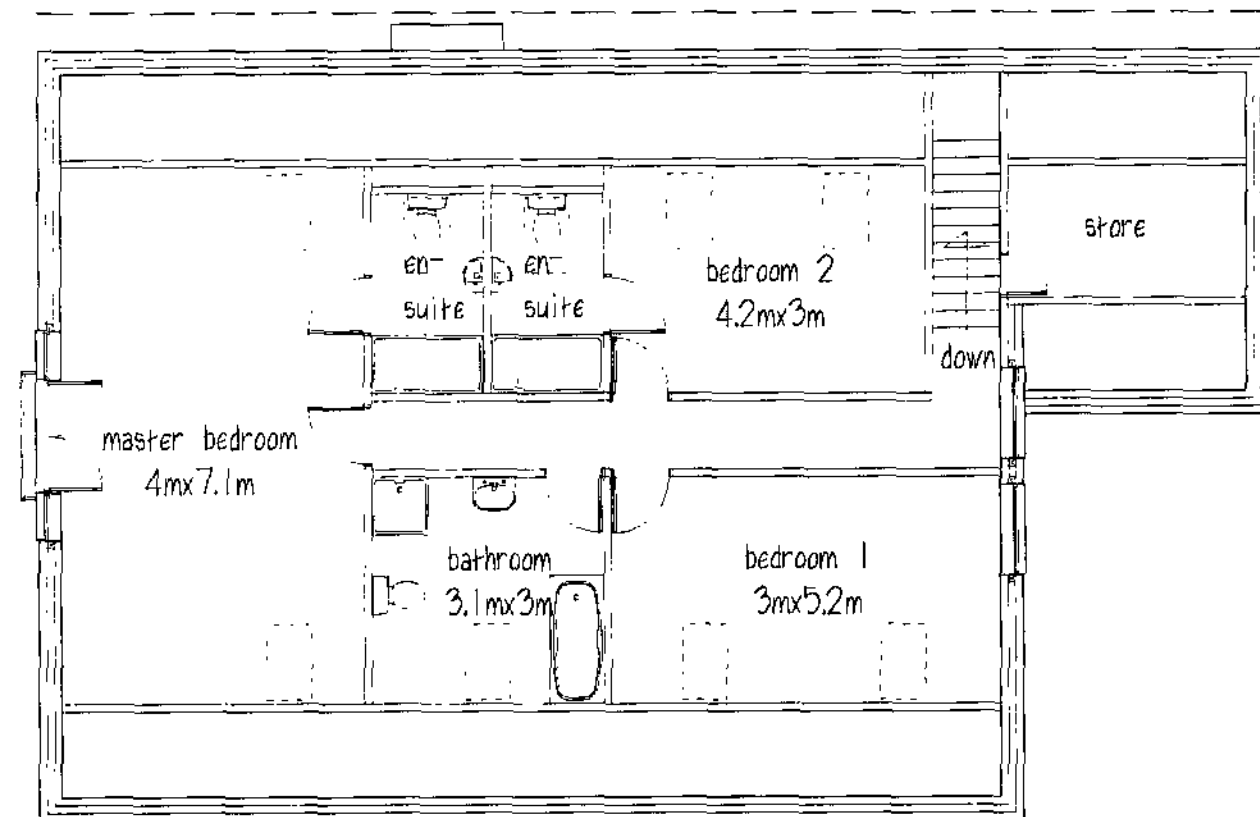


ATTIC

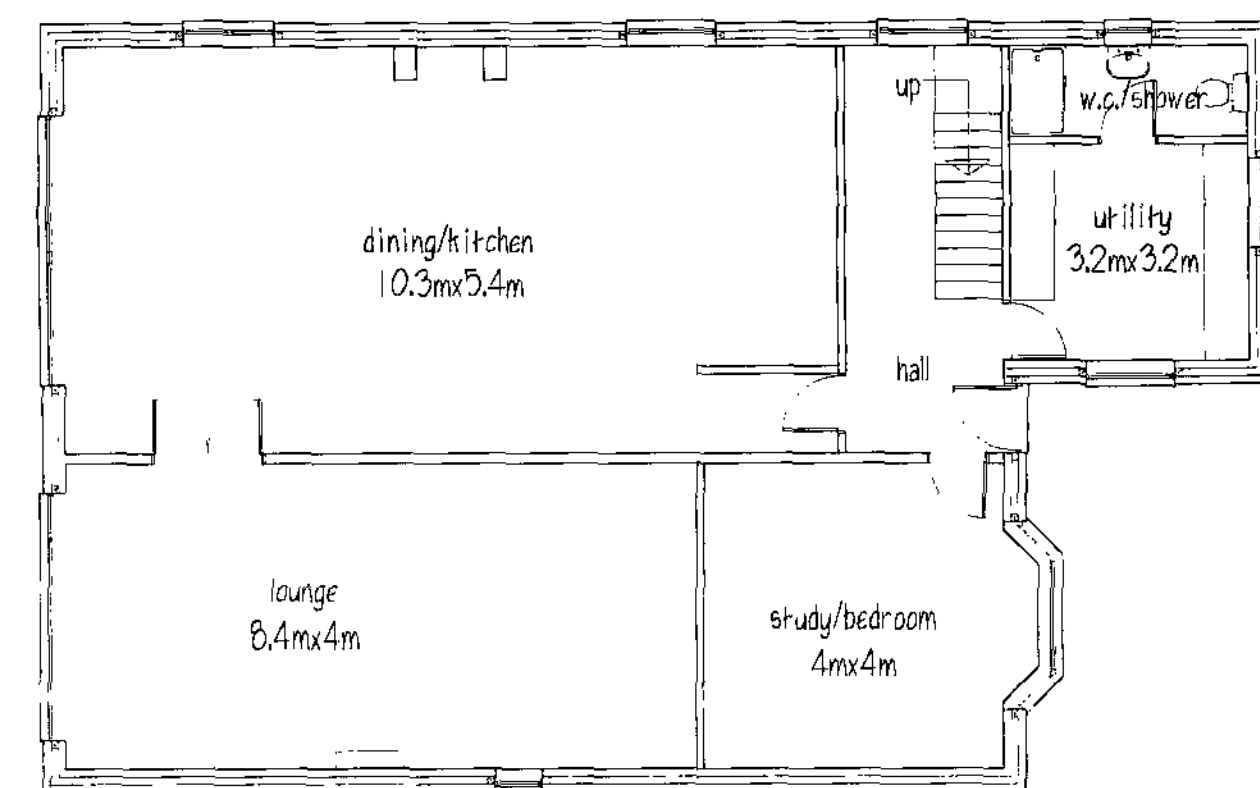


GROUND FLOOR


ROOF - interlocking concrete tiles
WALLS - brickwork

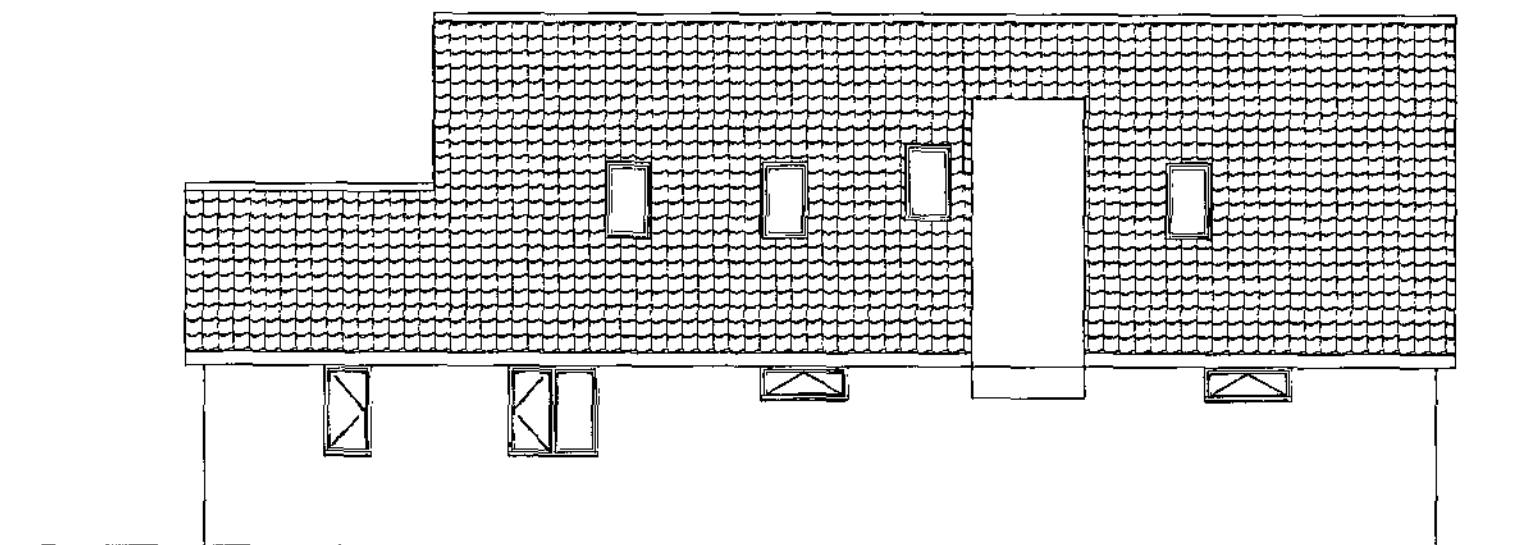

SIDE ELEVATION

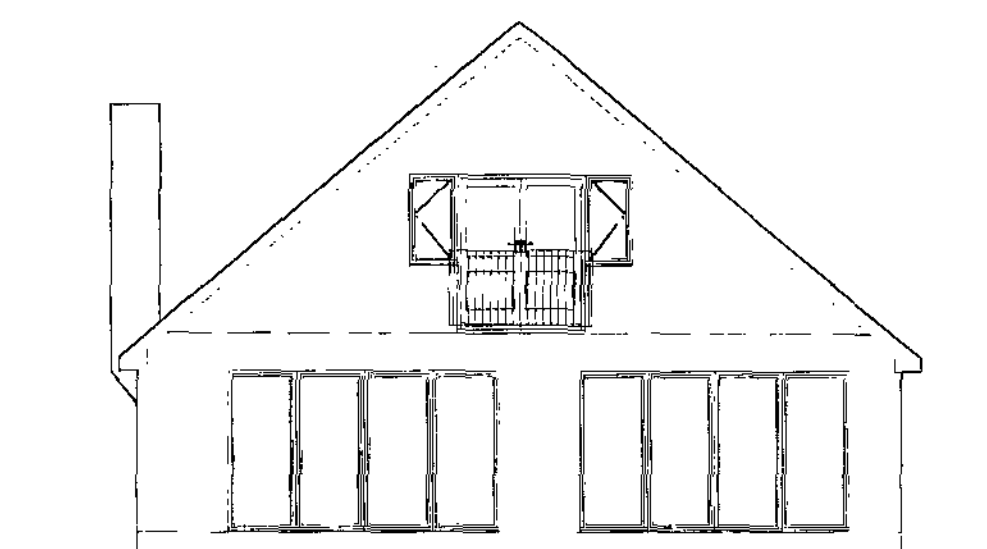

REAR ELEVATION

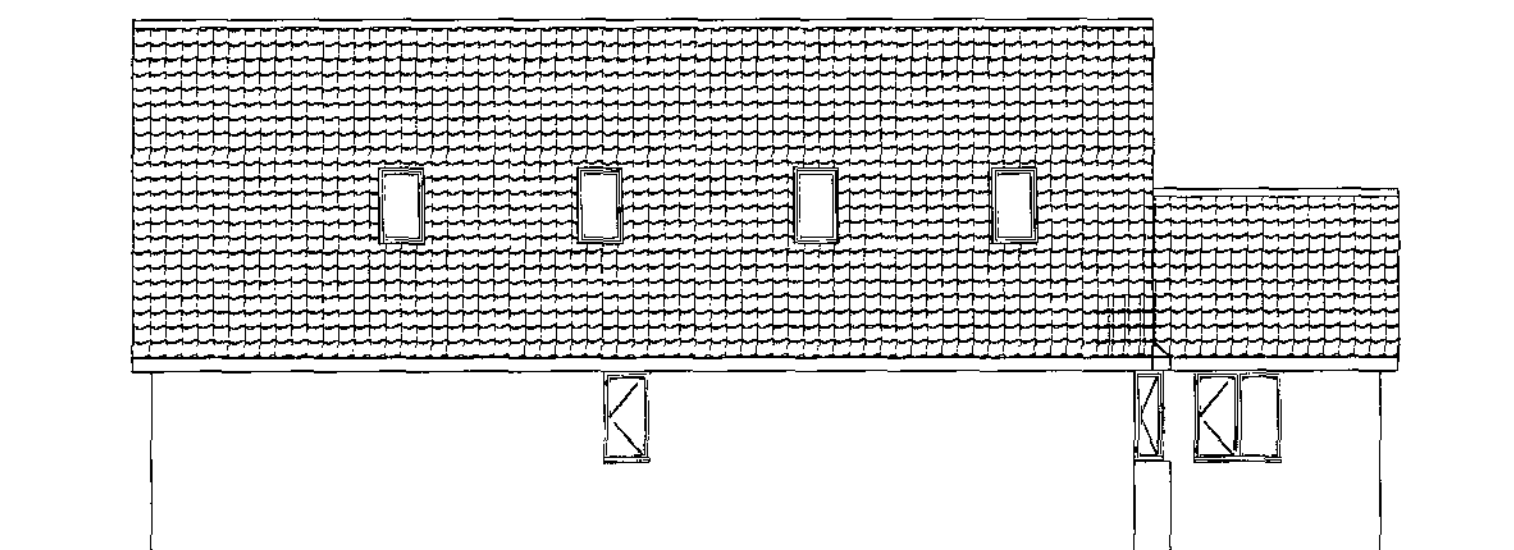

SIDE ELEVATION



FRONT ELEVATION

Mr T ALLEN

PROPOSED BUNGALOW
ADJ. 39 WHEETSHAW CLOSE
SHAFTON

PLANS & ELEVATIONS

1:100 OCT. 08 Rev A

Peter Thompson

"Linwood"
Barnsley Road
Dodworth
Barnsley S75 3JR



M.C.I.A.T.

TEF. 01226 201391
m 07973251730