




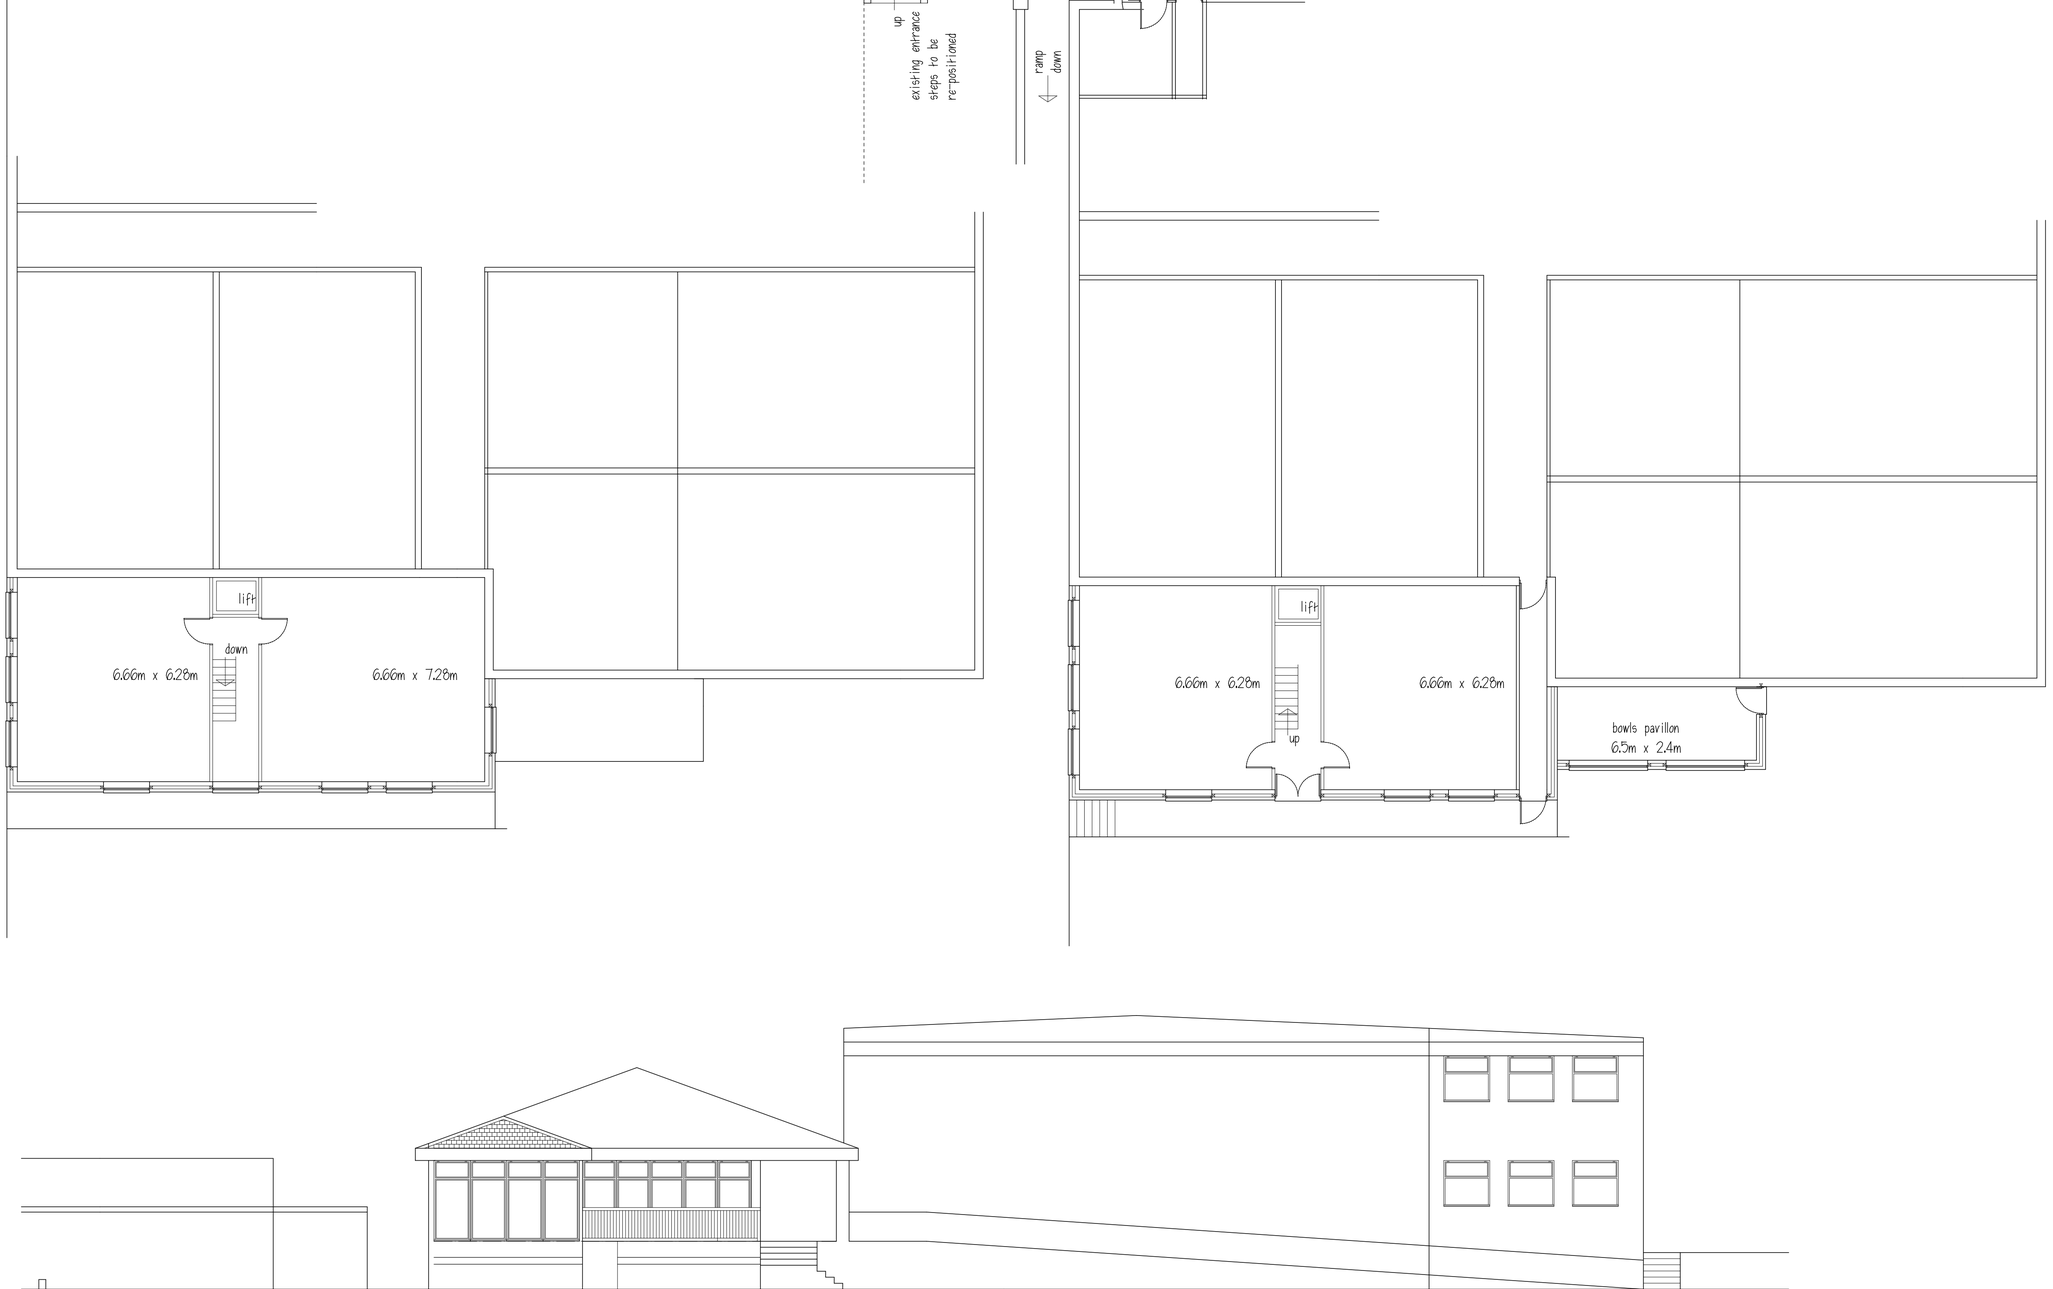


FRONT ELEVATION

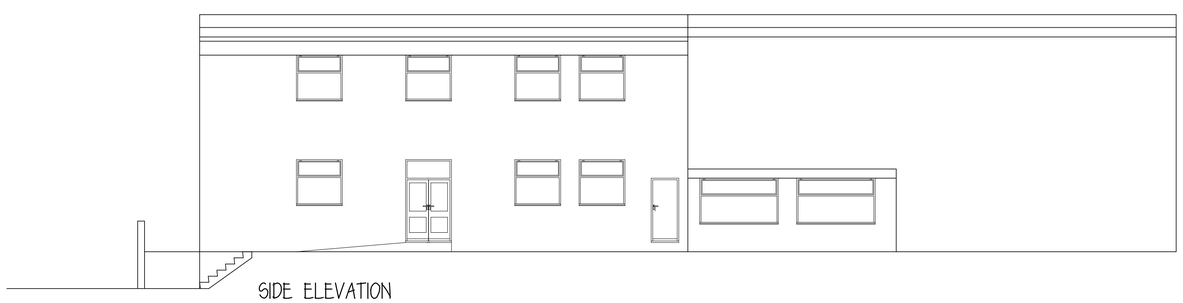

SIDE ELEVATION

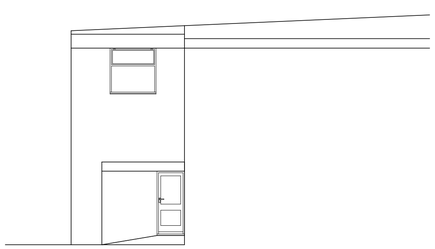

REAR ELEVATION

SHAW LANE COMMUNITY
SPORTS ASSOCIATION

SHAW LANE INCLUSIVE
COMMUNITY HEALTH SPACE
SHAW LANE
BARNSLEY

FLOOR PLANS & ELEVATION

1:100@A1 SEPT15

**Peter Thompson**
"Linwood"
Barnsley Road
Dodworth
Barnsley S75 3JR
M.C.I.A.T.
tel. 01226 201391
m. 07973251730
e-mail peter-thompson@hotmail.co.uk