



Plan - Be1 Bench Type 2 - Position 4 [P4]
Scale 1:20

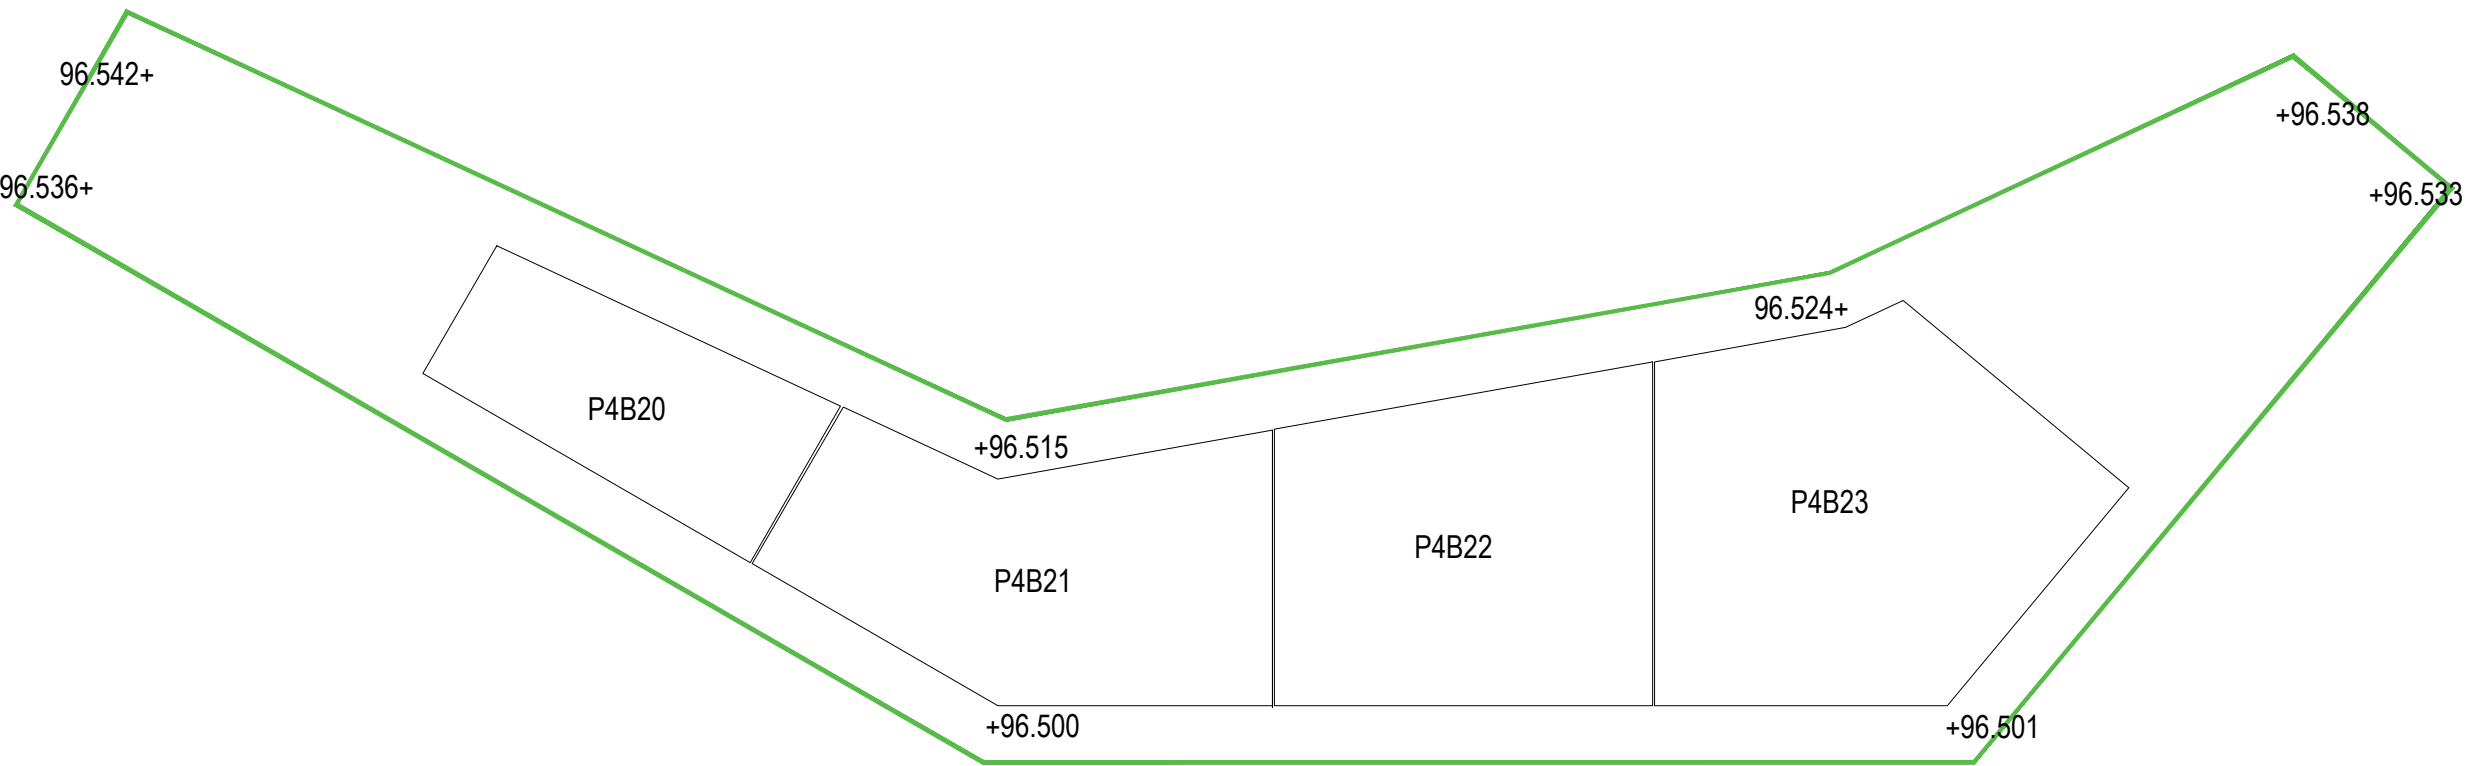

Elevation - Be1 Bench Type 2 - Position 4
Scale 1:20

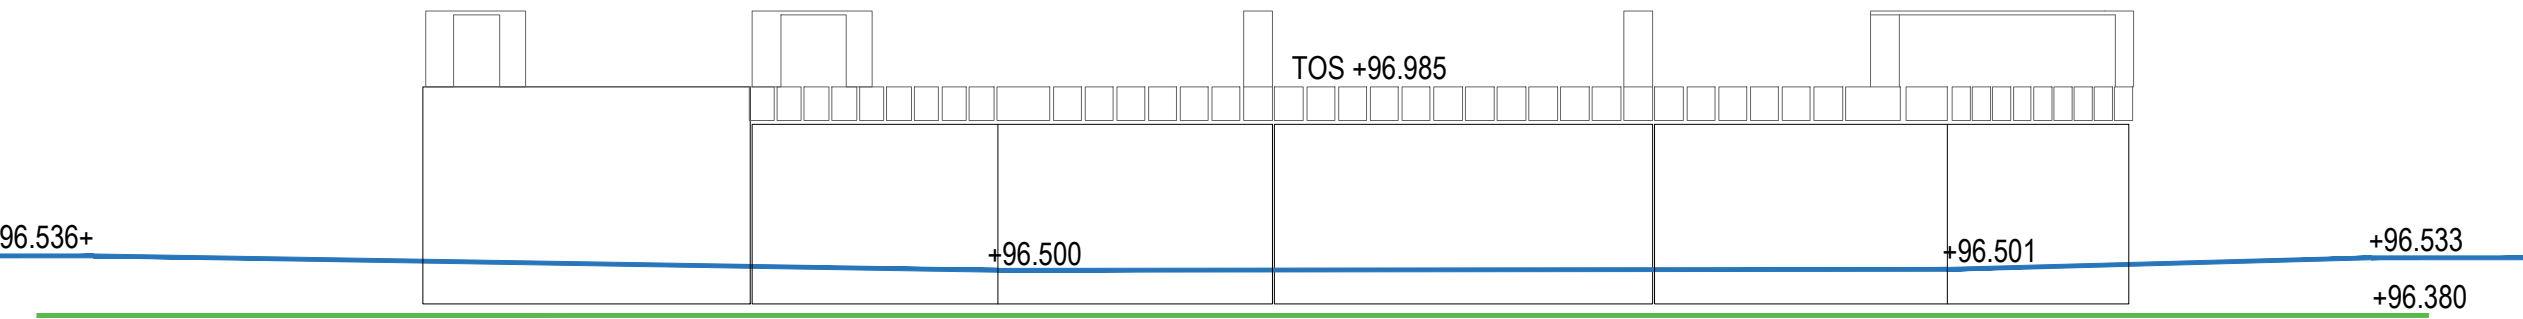

Note;
Please refer to drawing
BBTC_IBI_N3_L_G700_DT_00_02
for Location Plan of each seat
and unit reference codes.

Notes:

- This drawing is copyright.
- Do not scale dimensions from this drawing.
- This drawing is to be read in conjunction with all other relevant drawings.
- All discrepancies on this drawing are to be reported to the architect.
- Do not modify any element of this drawing.
- Use drawing only for purpose(s) issued.

North Sign / Key Plan

The following external model files are included within this drawing:

0mm					60mm
B	06/01/21	End stone units omitted.	DW	NV	
A	27/07/18	Issued for Construction. Wall unit references amended.	DW	DMa	
Rev	Date	Revision Notes	Dn	Rv	
Client / Contractor					

IBI

Intelligence
Buildings
Infrastructure

www.ibigroup.com

Project

BARNSELY PUBLIC REALM

Drawing Title

SEAT UNIT TYPE Be1 DETAILS
- POSITION 4

Job Number	Drawing Originated Date	PAS 1192 Status Code
51184	10/07/18	-
Scale@A3	Purpose	
1:20	CONSTRUCTION	

Drawing Number	Revision
BBTC_IBI_N3_L_G700_DT_00_11	B