

Existing Front Elevation

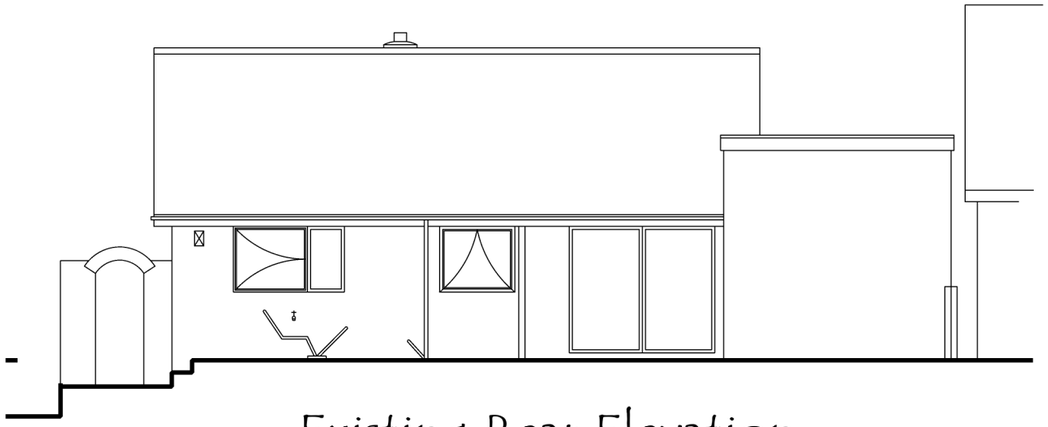

Existing Rear Elevation

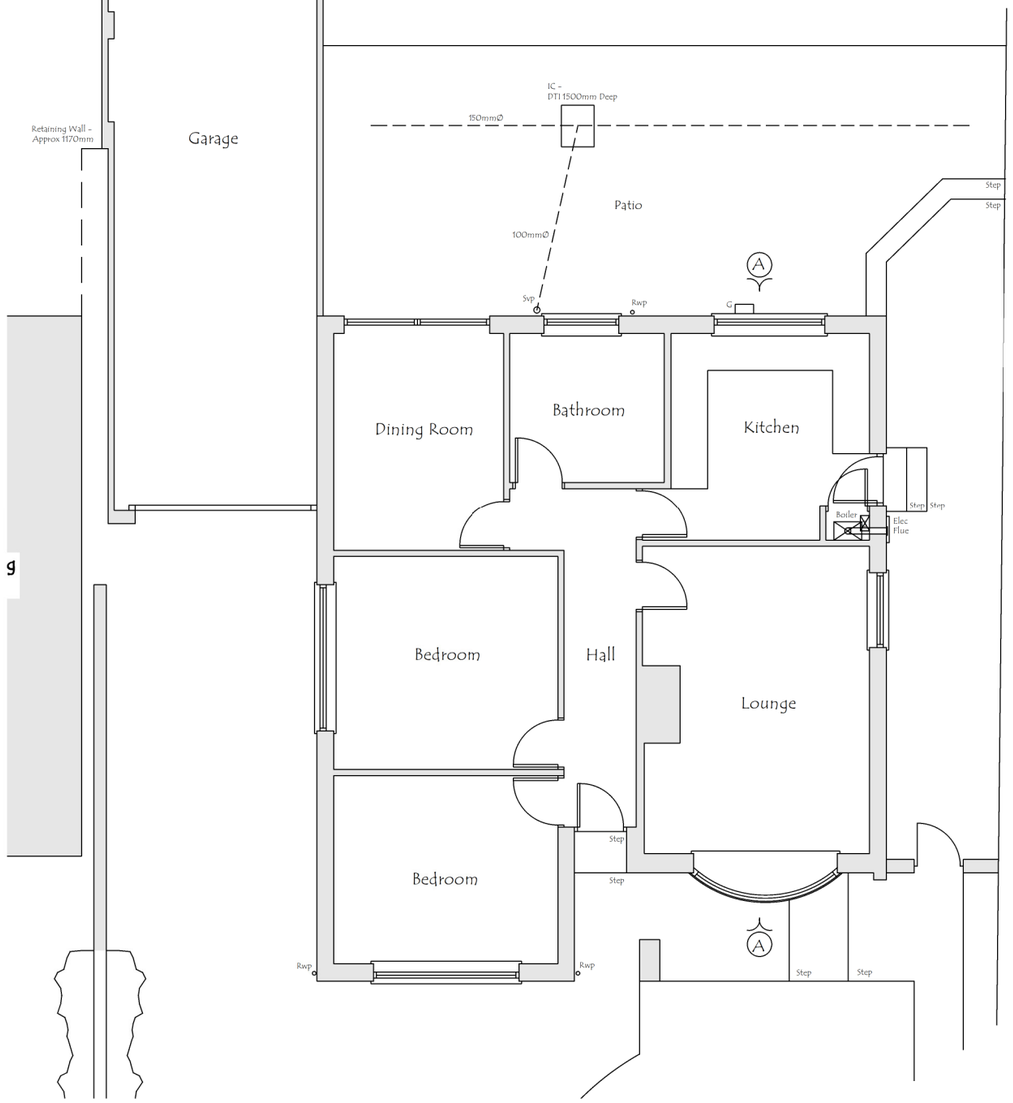

Existing Ground Floor Plan

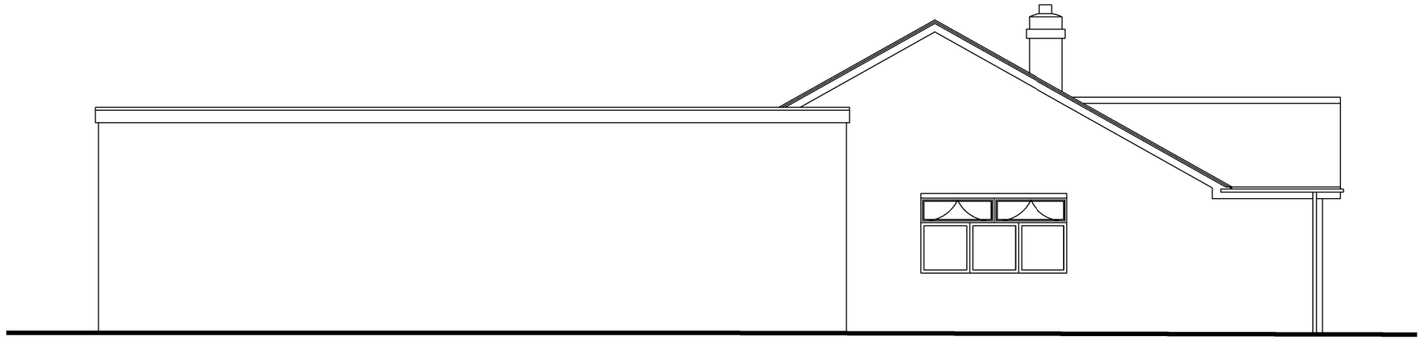

Existing Side Elevation

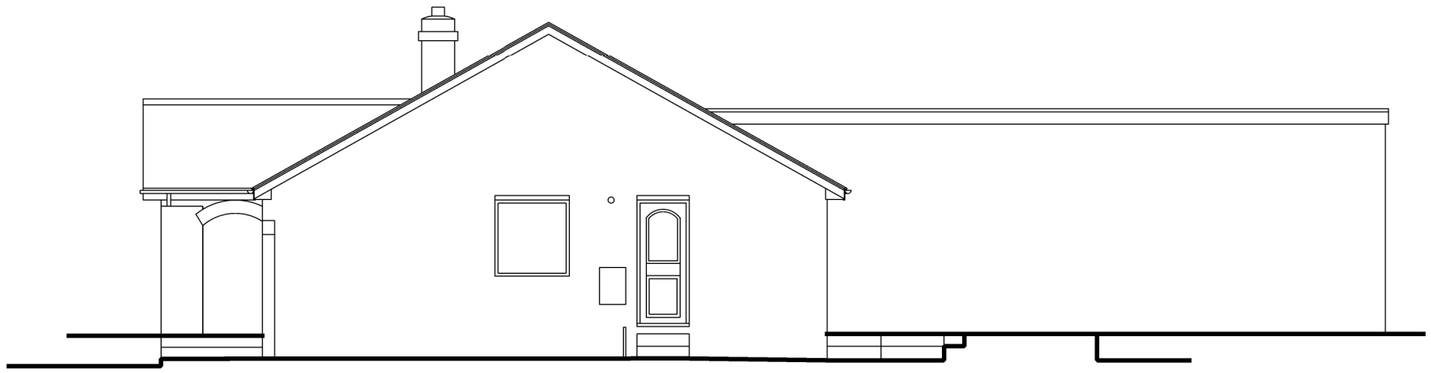

Existing Side Elevation

REV.	DESCRIPTION	DATE	DRWN
-	-	-	-

JDS DESIGNS LTD
71 FELLED GROVE DARFIELD BARNSLEY S73 9JB
TEL - 01226 745 324
EMAIL - JDS.DESIGNS1@GMAIL.COM

PROJECT TITLE

Proposed Single Storey Rear and Side Extension and rooms in the roof space at 16 Kirkham Close Monk Bretton Barnsley

DRAWING TITLE

Existing Plans

PROJECT NO.	DWG NO.
2020.00270.000	PL001
SCALE:	REV.
1:50 / 100	-