


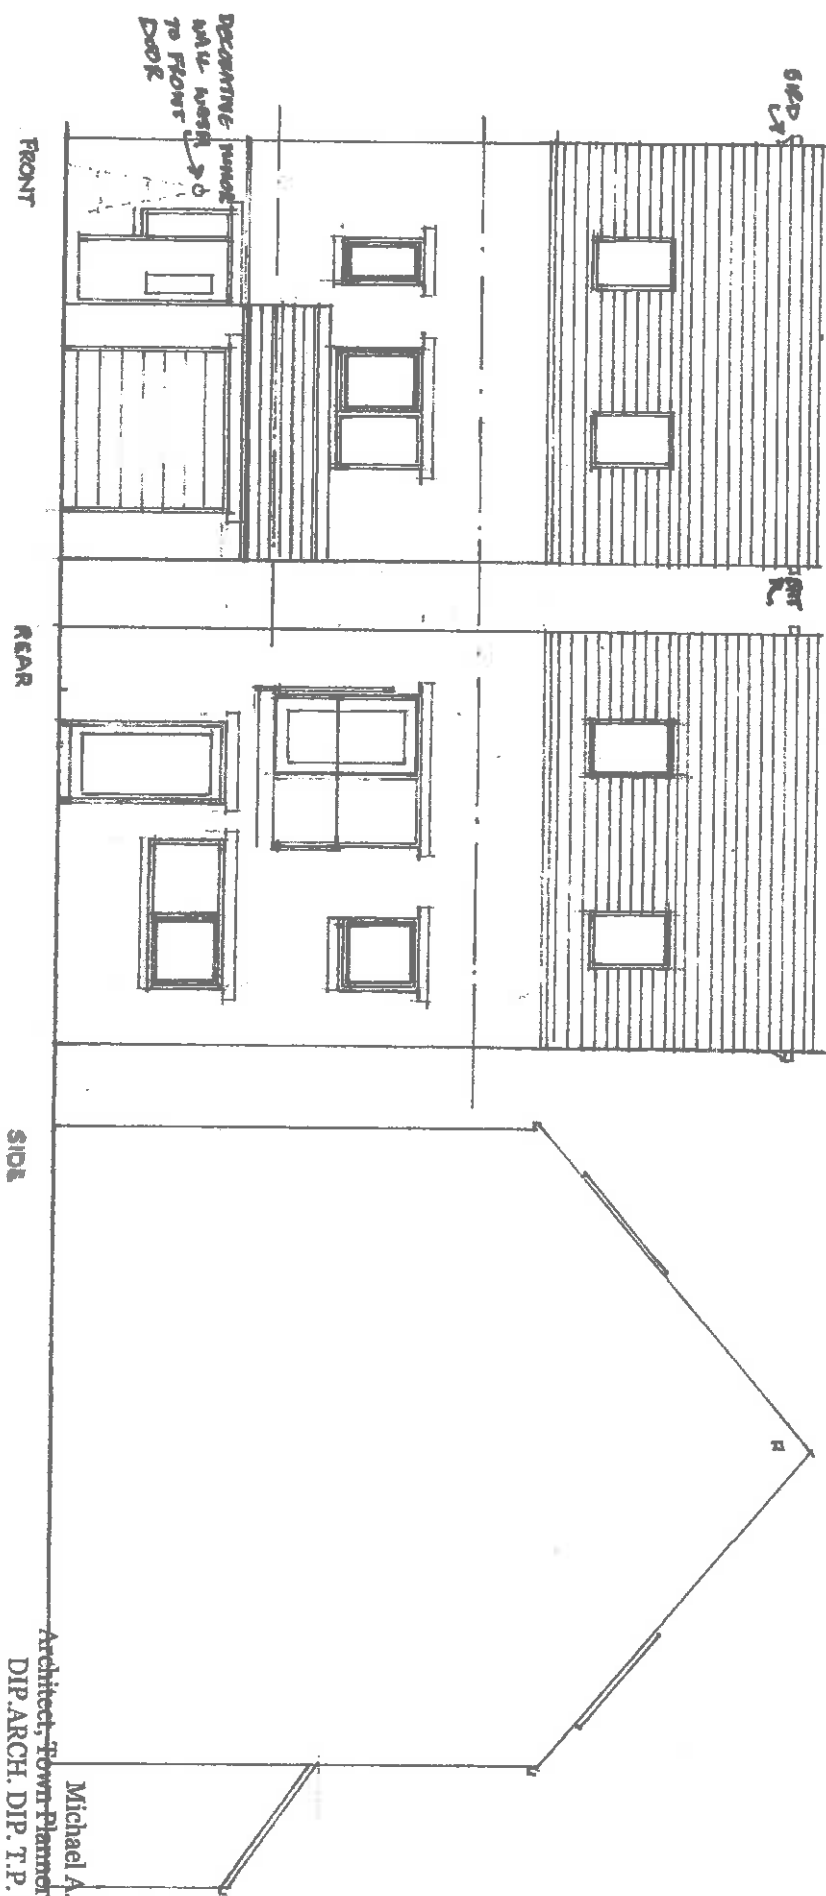

Michael A. Clynnch
 Architect, Town Planner, Property Consultant
 DIP.ARCH. DIP. T.P. A.R.I.B.A. F.R.S.A.

3 BED HOUSE WITH INTEGRAL GARAGE
 1:100 DRG 01 3/19 ELEVATIONS
 A. AMENDED GARAGE SIZE 5/2019

14 Huddersfield Road, Ingbirchworth, Penistone
 Sheffield S36 7GF

Tel: 01226 766308