



All work to be carried out in accordance with the requirements of the Building Regulations, Water Authority and the Construction (Design and Management) Regulations currently in force.
Do not scale from this drawing. Architect to be notified of any discrepancies.
Verify relevant dimensions on site before commencing work or preparing shop drawings. This drawing is copyright.

rev	date	amendment	author
A	30/06/18	Layout amended following pre-app meeting with planners	JMB
B	04/12/18	Layout amended to accommodate existing ecological features.	JMB
C	14/01/19	Layout amended to accommodate highway/ planners comments.	JMB
D	22/03/19	Plots 43-46 amended to address public consultation comments.	JMB
E	04/03/20	Plots 11-20 redesigned, dormer bungalows added.	JMB




Denotes trees to be retained



Denotes trees to be removed



1.8m high pier & panel wall, SD/PPW/01

 

1.8m high double boarded timber screen fence, SD/ROF/01



1.8m high timber screen fence, SD/RF/01



900mm high timber fence, SD/OF/01



400mm high timber knee rail, SD/RK/01

Plots 11-20 have been redesigned to include Chalet style bungalows on plots 16-19.




W Redmile & Sons Ltd, Parkfield House, 118 Alderson Road, Sheffield, S2 4UD.
tel: 0114 2290900 fax: 0114 2290909 www.wredmile.co.uk

scale: 1:500 | drawn by: JMB | date: June 18

Project: Land off Goldthorpe Road, Goldthorpe, Barnsley

Drawing: Site Layout

Drawing Number: GT/SK-01 | Revision: E

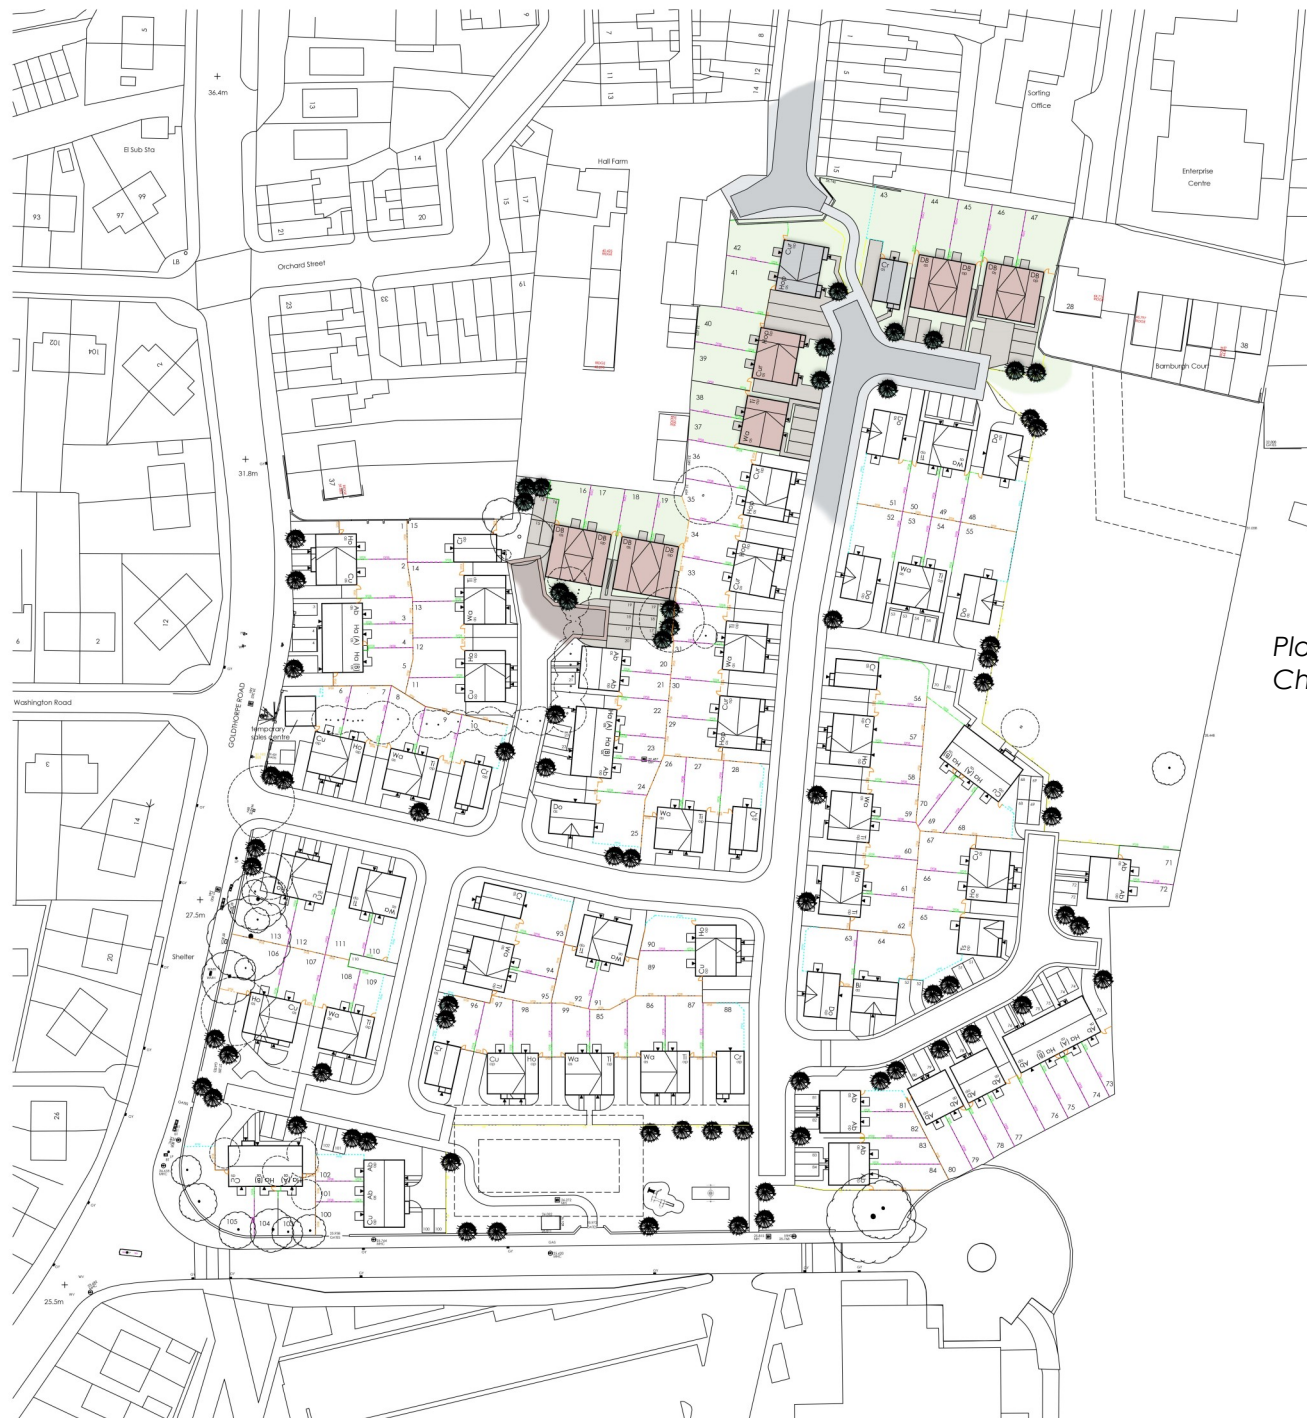

All work to be carried out in accordance with the requirements of the Building Regulations, Water Authority and the Construction (Design and Management) Regulations currently in force.
Do not scale from this drawing. Architect to be notified of any discrepancies.
Verify relevant dimensions on site before commencing work or preparing shop drawings. This drawing is copyright.

Rev	Date	Amendment	Initials
A	30/06/18	Layout amended following pre-app meeting with planners	JMB
B	04/12/18	Layout amended to accommodate existing ecological features.	JMB
C	14/01/19	Layout amended to address public consultation comments	JMB
D	23/03/19	Plots 43-44 amended to address public consultation comments	JMB
E	04/03/20	Plots 11-20 redesigned, dormer bungalows added	JMB
F	23/07/21	Plots 37-47 redesigned, dormer bungalows added on plots 44-47	JMB



Denotes trees to be retained



Denotes trees to be removed



1.8m high pier & panel wall, SD/PPW/01



1.8m high double boarded timber screen fence, SD/RO3/01



1.8m high timber screen fence, SD/RF/01



900mm high timber fence, SD/CF/01



400mm high timber knee roll, SD/KR/01

Plots 37-47 have been redesigned to include Chalet style bungalows on plots 44-47.




W Redmile & Sons Ltd, Parkfield House, 118 Alderson Road, Sheffield, S2 4UD.
tel: 0114 2290900 fax: 0114 2290909 www.wredmile.co.uk

scale: 1:500 | drawn by: JMB | date: June 18'

Project: Land off Goldthorpe Road, Goldthorpe, Barnsley

Drawing: Site Layout

Drawing Number: GT/SK-01 | Revision: F

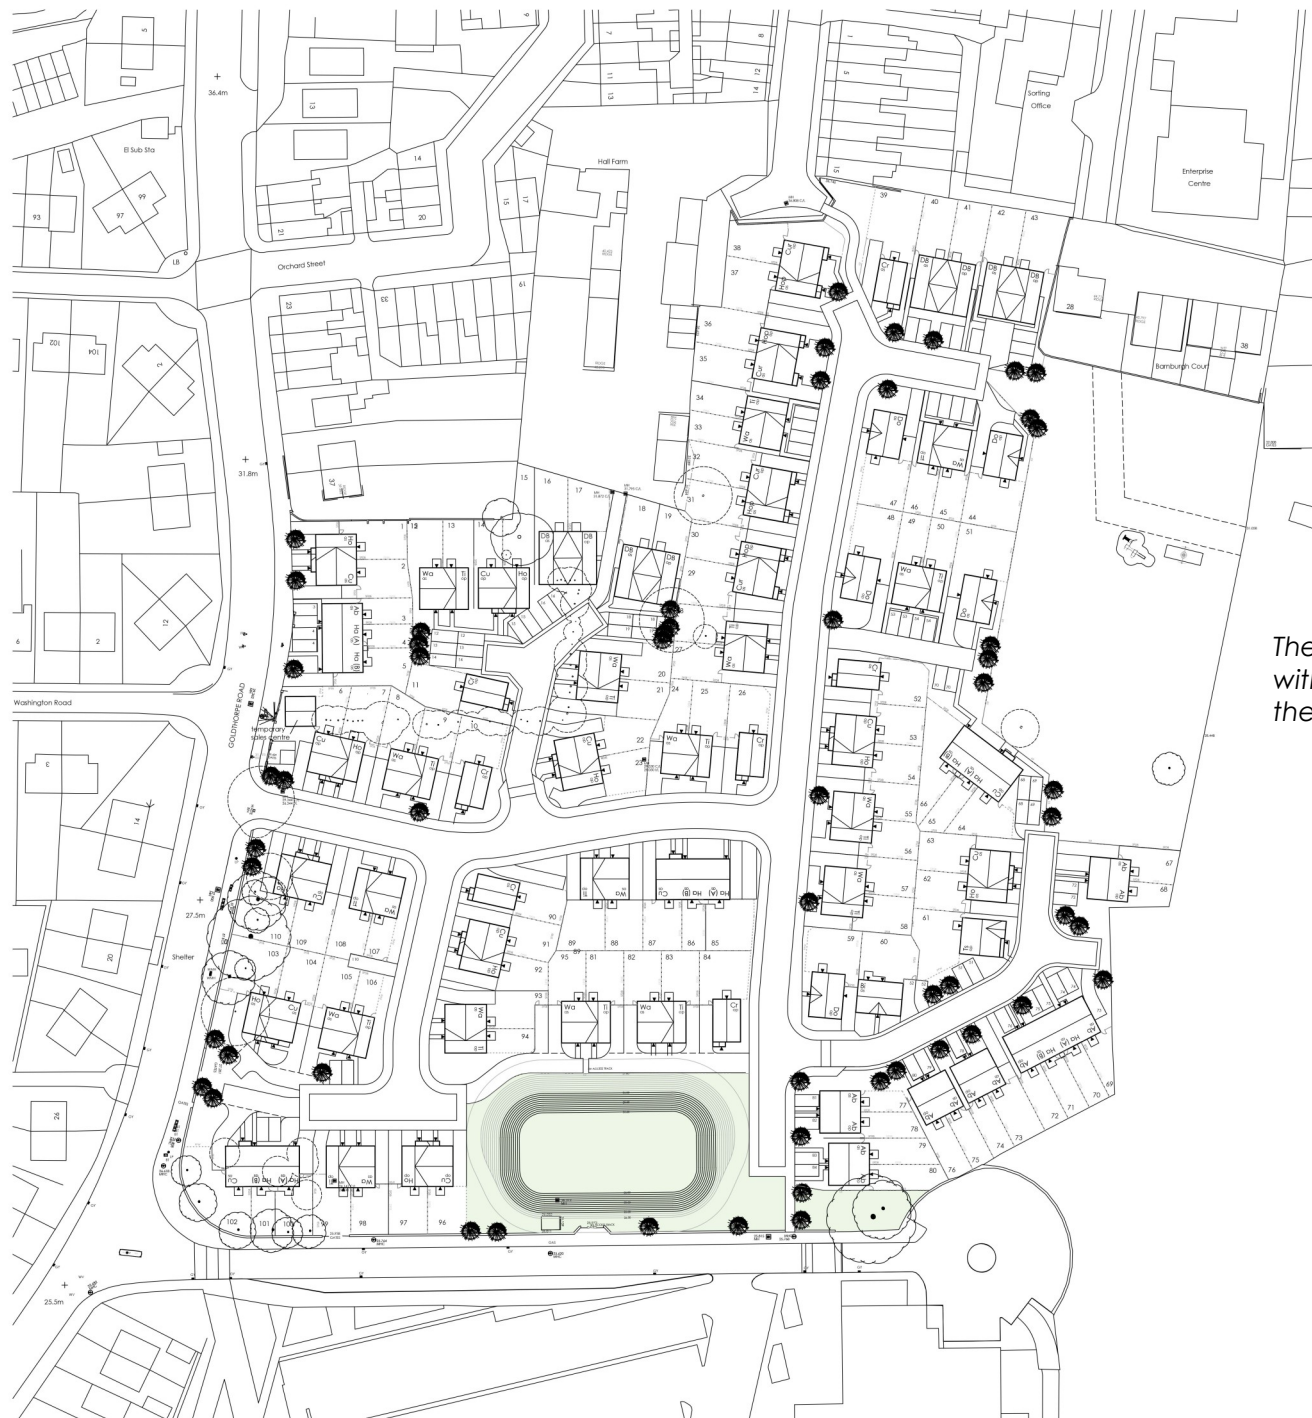

All work to be carried out in accordance with the requirements of the Building Regulations, Water Authority and the Construction (Design and Management) Regulations currently in force.

Do not scale from this drawing. Architect to be notified of any discrepancies.

Verify relevant dimensions on site before commencing work or preparing shop drawings. This drawing is copyright.

rev	date	amendment	author
A	30/08/18	Layout amended following pre-app meeting with planners	JMB
B	04/12/18	Layout amended to accommodate existing ecological features.	JMB
C	14/01/19	Layout amended to accommodate highway planners comments.	JMB
D	23/03/19	Plot 44 amended to address public consultation comments.	JMB
E	04/03/20	Plots 11-20 redesigned, dormer bungalows added.	JMB
F	23/07/21	Plots 37-47 redesigned, dormer bungalows added on plots 44-47.	JMB
G	12/10/21	Balancing feature added, layout redrawn.	JMB



Denotes trees to be retained



Denotes trees to be removed



1.8m high pier & panel wall, SD/PPW/01



1.8m high double boarded timber screen fence, SD/BSF/01



1.8m high timber screen fence, SD/BSF/01



900mm high timber fence, SD/OF/01



400mm high timber knee rail, SD/KR/01

The underground storage tank has been replaced with a balancing feature, requiring a redesign of the southern part of the scheme.




W Redmile & Sons Ltd, Parkfield House, 118 Alderson Road, Sheffield, S2 4UD.
tel: 0114 2290900 fax 0114 2290909 www.wredmile.co.uk

scale: 1:500 drawn by: JMB date: June 18

Project: Land off Goldthorpe Road, Goldthorpe, Barnsley

Drawing: Site Layout

Drawing Number: GT/SK-01 Revision: G

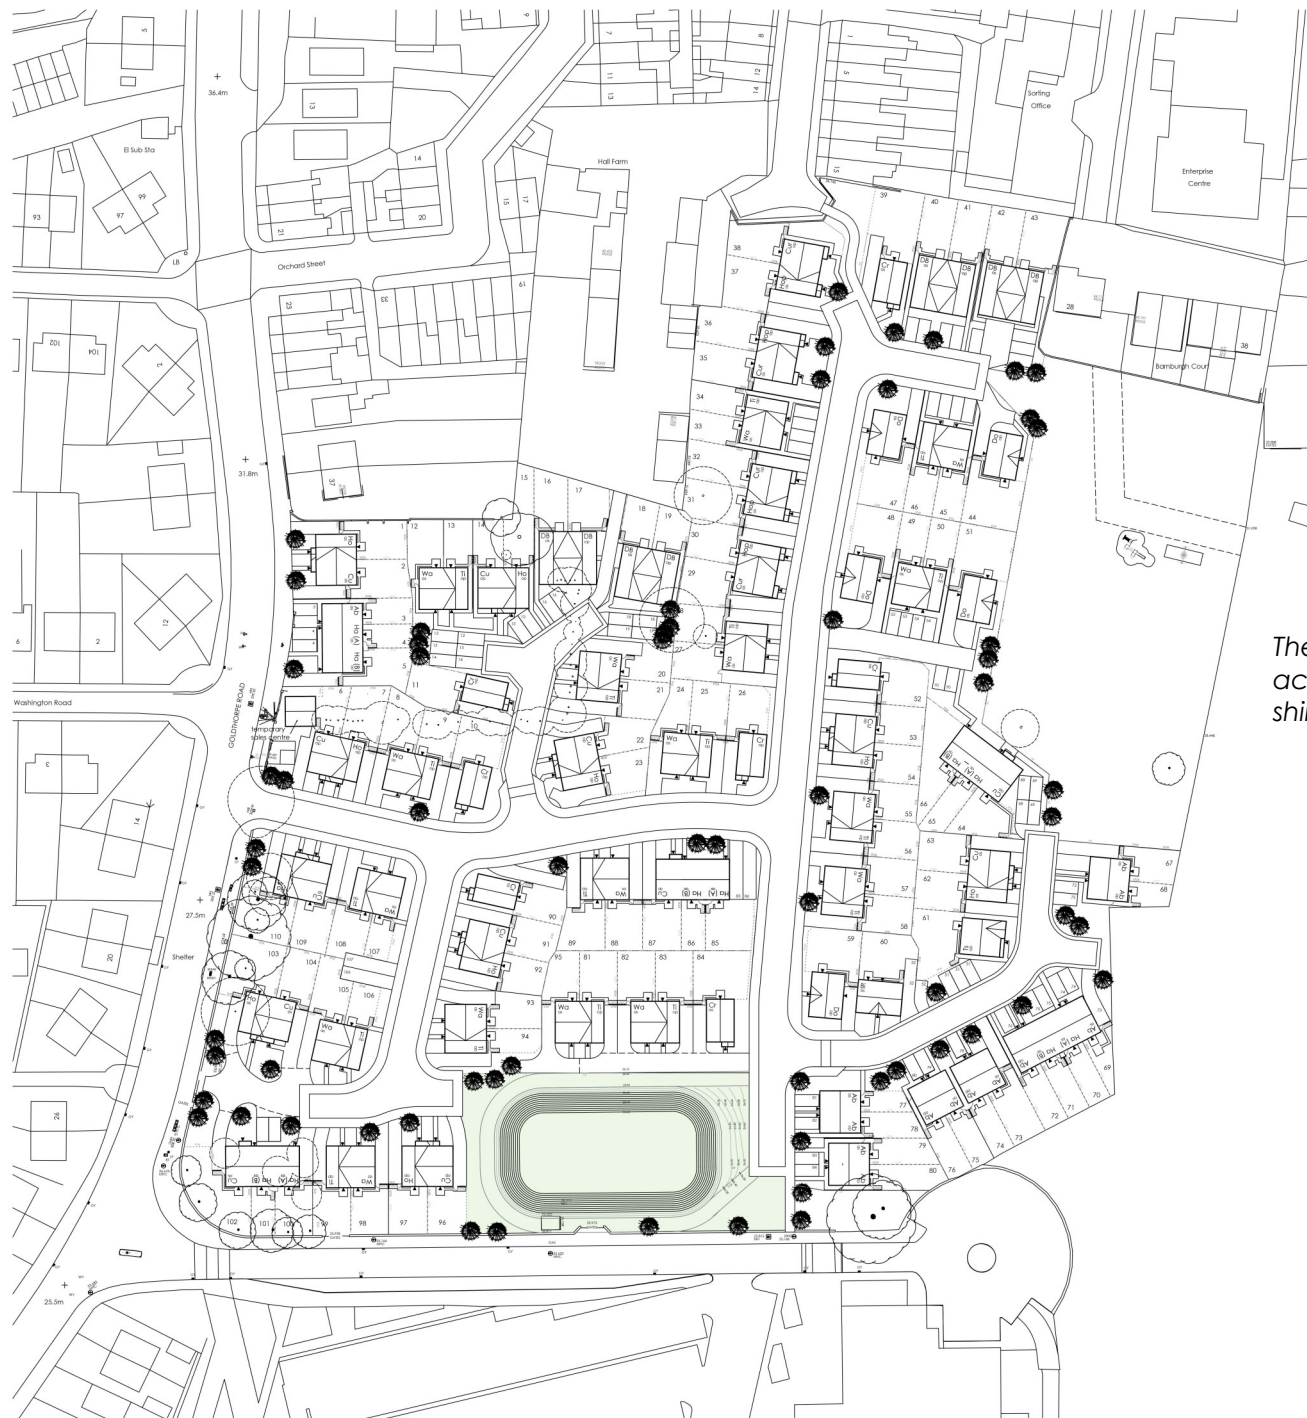

All work to be carried out in accordance with the requirements of the Building Regulations, Water Authority and the Construction (Design and Management) Regulations currently in force.
Do not scale from this drawing. Architect to be notified of any discrepancies.
Verify relevant dimensions on site before commencing work or preparing shop drawings. This drawing is copyright.

rev	date	amendment	author
A	30/06/18	Layout amended following pre-app meeting with planners	JMB
B	04/12/18	Layout amended to accommodate existing ecological features.	JMB
C	14/01/19	Layout amended to accommodate highway planners comments.	JMB
D	23/03/19	Plots 43-45 amended to address public consultation comments.	JMB
E	04/03/20	Plots 11-20 redesigned, dormer bungalows added on plots 44-47.	JMB
F	23/07/21	Plots 37-47 redesigned, dormer bungalows added on plots 44-47.	JMB
G	12/10/21	Balancing feature added, layout redrawn.	JMB
H	04/12/21	Balancing feature redesigned, layout amended	JMB



Denotes trees to be retained



Denotes trees to be removed



1.8m high pier & panel wall, SD/PPW/01



1.8m high double boarded timber screen fence, SD/BSF/01



1.8m high timber screen fence, SD/SF/01



900mm high timber fence, SD/OF/01



400mm high timber knee rail, SD/KR/01

The Balancing feature has been redesigned to accommodate an access track in line with Yorkshire Water comments.



W Redmile & Sons Ltd, Parkfield House, 118 Alderson Road, Sheffield, S2 4UD.
tel: 0114 2290900 fax: 0114 2290909 www.wredmile.co.uk

scale: 1:500 drawn by: JMB date: June 18

Project: Land off Goldthorpe Road, Goldthorpe, Barnsley

Drawing: Site Layout

Drawing Number: GT/SK-01 Revision H



All work to be carried out in accordance with the requirements of the Building Regulations, Water Authority and the Construction (Design and Management) Regulations currently in force.

Do not scale from this drawing. Architect to be notified of any discrepancies.

Verify relevant dimensions on site before commencing work or preparing shop drawings. This drawing is copyright.

rev	date	amendment	author
A	30/06/18	Layout amended following pre-app meeting with planners	JMB
B	04/12/18	Layout amended to accommodate existing ecological features.	JMB
C	14/01/19	Layout amended to accommodate highway planners comments.	JMB
D	23/03/19	Plots 23-45 amended to address public consultation comments.	JMB
E	04/03/20	Plots 11-20 redesigned, dormer bungalows added on plots 44-47.	JMB
F	23/07/21	Plots 37-47 redesigned, dormer bungalows added on plots 44-47.	JMB
G	12/10/21	Balancing feature added, layout redrawn.	JMB
H	06/12/21	Balancing feature redesigned, layout amended.	JMB
J	09/12/21	Turning head to plots 11-20 amended.	JMB
K			



Denotes trees to be retained



Denotes trees to be removed



1.8m high pier & panel wall, SD/PPW/01



1.8m high double boarded timber screen fence, SD/RDSF/01



1.8m high timber screen fence, SD/SF/01



900mm high timber fence, SD/OF/01



400mm high timber knee rail, SD/RK/01

Turning head to plots 11-21 redesigned to accommodate vehicle turning



W Redmile & Sons Ltd, Parkfield House, 118 Alderson Road, Sheffield, S2 4UD.
tel: 0114 2290900 fax: 0114 2290909 www.wredmile.co.uk

scale: 1:500 drawn by: JMB date: June 18

Project: Land off Goldthorpe Road, Goldthorpe, Barnsley

Drawing: Site Layout

Drawing Number: GT/SK-01 Revision: J



All work to be carried out in accordance with the requirements of the Building Regulations, Water Authority and the Construction (Design and Management) Regulations currently in force.
Do not scale from this drawing. Architect to be notified of any discrepancies.
Verify relevant dimensions on site before commencing work or preparing shop drawings. This drawing is copyright.

rev	date	amendment	author
A	30/06/18	Layout amended following pre-app meeting with planners	JMB
B	04/12/18	Layout amended to accommodate existing ecological features.	JMB
C	14/01/19	Layout amended to accommodate highway planners comments	JMB
D	23/03/19	Plots 43-44 amended to address public consultation comments	JMB
E	04/03/20	Plots 11-20 redesigned, dormer bungalows added	JMB
F	23/07/21	Plots 37-47 redesigned, dormer bungalows added on plots 44-47	JMB
G	12/10/21	Balancing feature added, layout redrawn	JMB
H	06/12/21	Balancing feature redesigned, layout amended	JMB
J	09/12/21	Turning head to plots 11-20 amended	JMB
K	11/01/22	Balancing feature & layout amended	JMB



The balancing feature has been redesigned to allow for the retention of a Gas Governor.



W Redmile & Sons Ltd, Parkfield House, 118 Alderson Road, Sheffield, S2 4UD.
tel: 0114 2290950 fax: 0114 2290909 www.wredmile.co.uk

scale: 1:500 drawn by: JMB date: June 18

Project: Land off Goldthorpe Road, Goldthorpe, Barnsley

Drawing: Site Layout

Drawing Number: GT/SK-01 Revision K

Scale

The proposed development is for domestic scale properties with a range of house types provided which are in keeping with the character of the area. These are shown in the following images.





