DENOTES HOSPITAL SITE BOUNDARY

DENOTES THE SITE LOCATION I.E. THE ED / PHYSIO DEPARTMENT. FOR ACCESS TO THE SITE AREAS PLEASE SEE ADJACENT PLAN

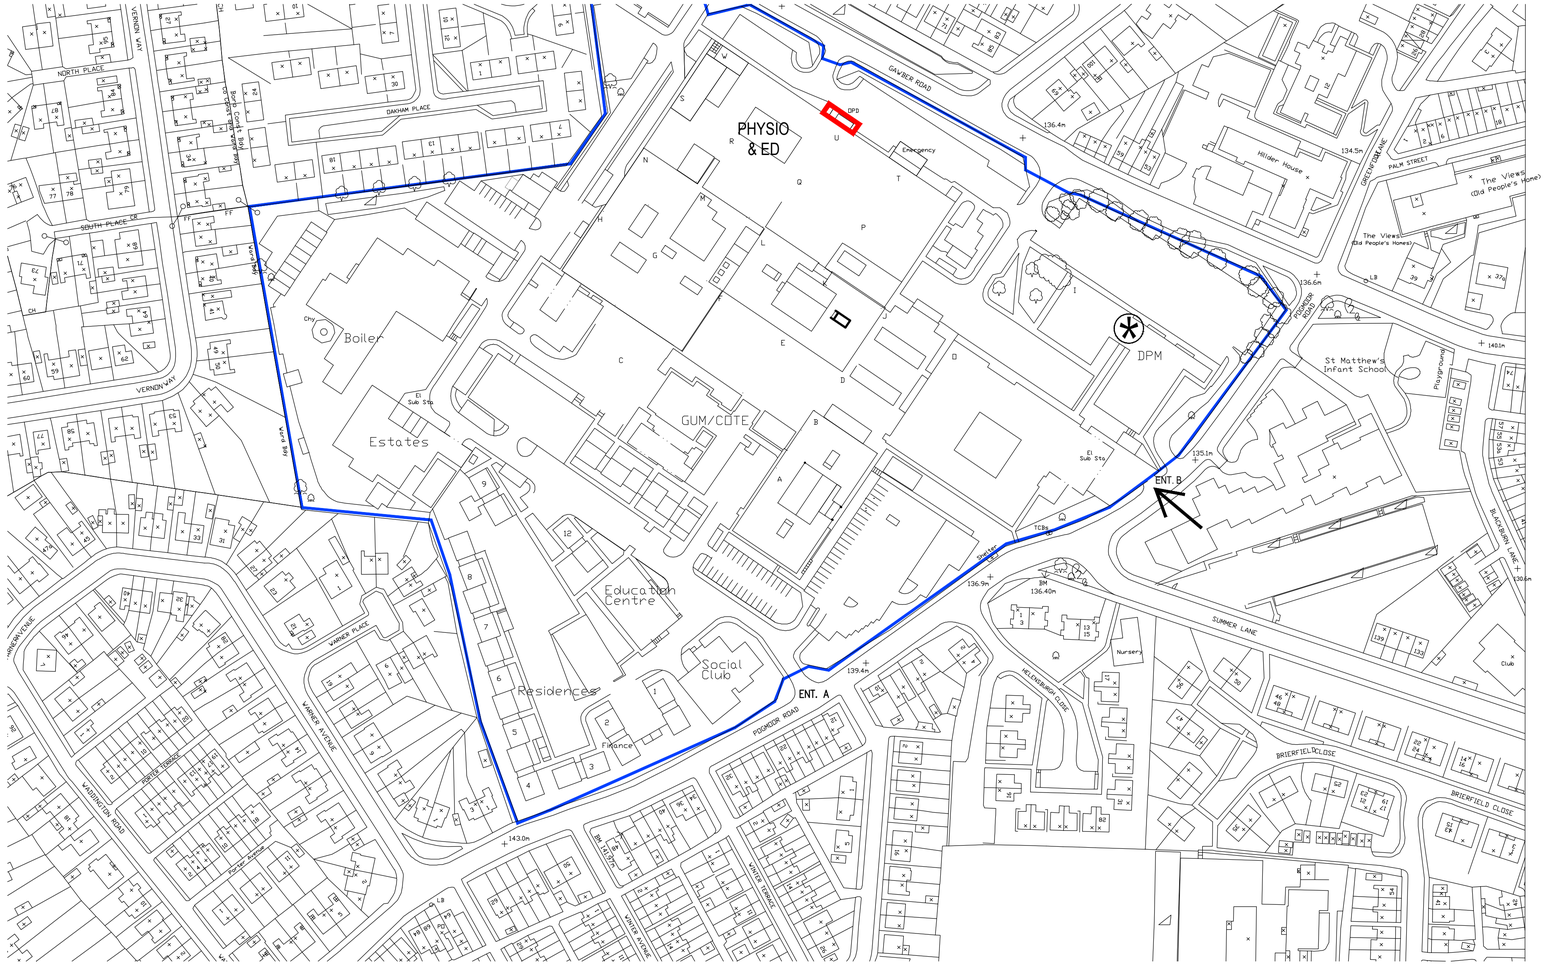

EXISTING SITE LOCATION PLAN
SCALE 1:1250

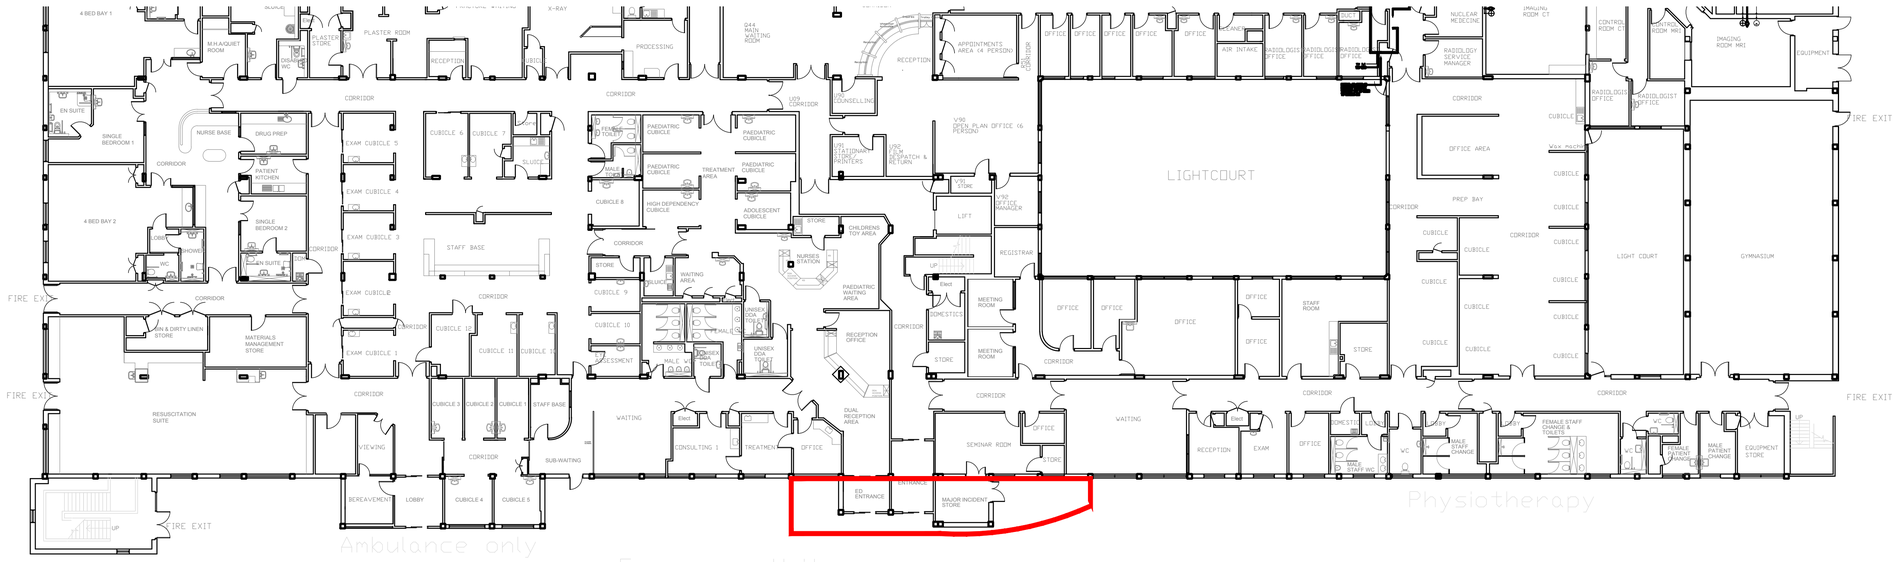

EXISTING PLAN
SCALE 1:200

go@globearchitects.co.uk

this drawing is the copyright of globe architects
do not scale from this drawing

drawing status

drawn by KE size scale VAR

notes status rev date

drawing status annotation

p–preliminary t–tender d–design (post preliminary) c–construction

client

BARNSLEY HOSPITAL NHS FOUNDATION TRUST

project title

PRIMARY CARE STREAMING SCHEME

project no

170-20

drawing title

EXISTING SITE LAYOUT

drawing no

(S-)SITE

status P

revision -

globearchitects

4th Floor Abbey House
11 Leopold Street, Sheffield S1 2GY
Tel: 0114 2727912 Fax: 0114 272 3187