


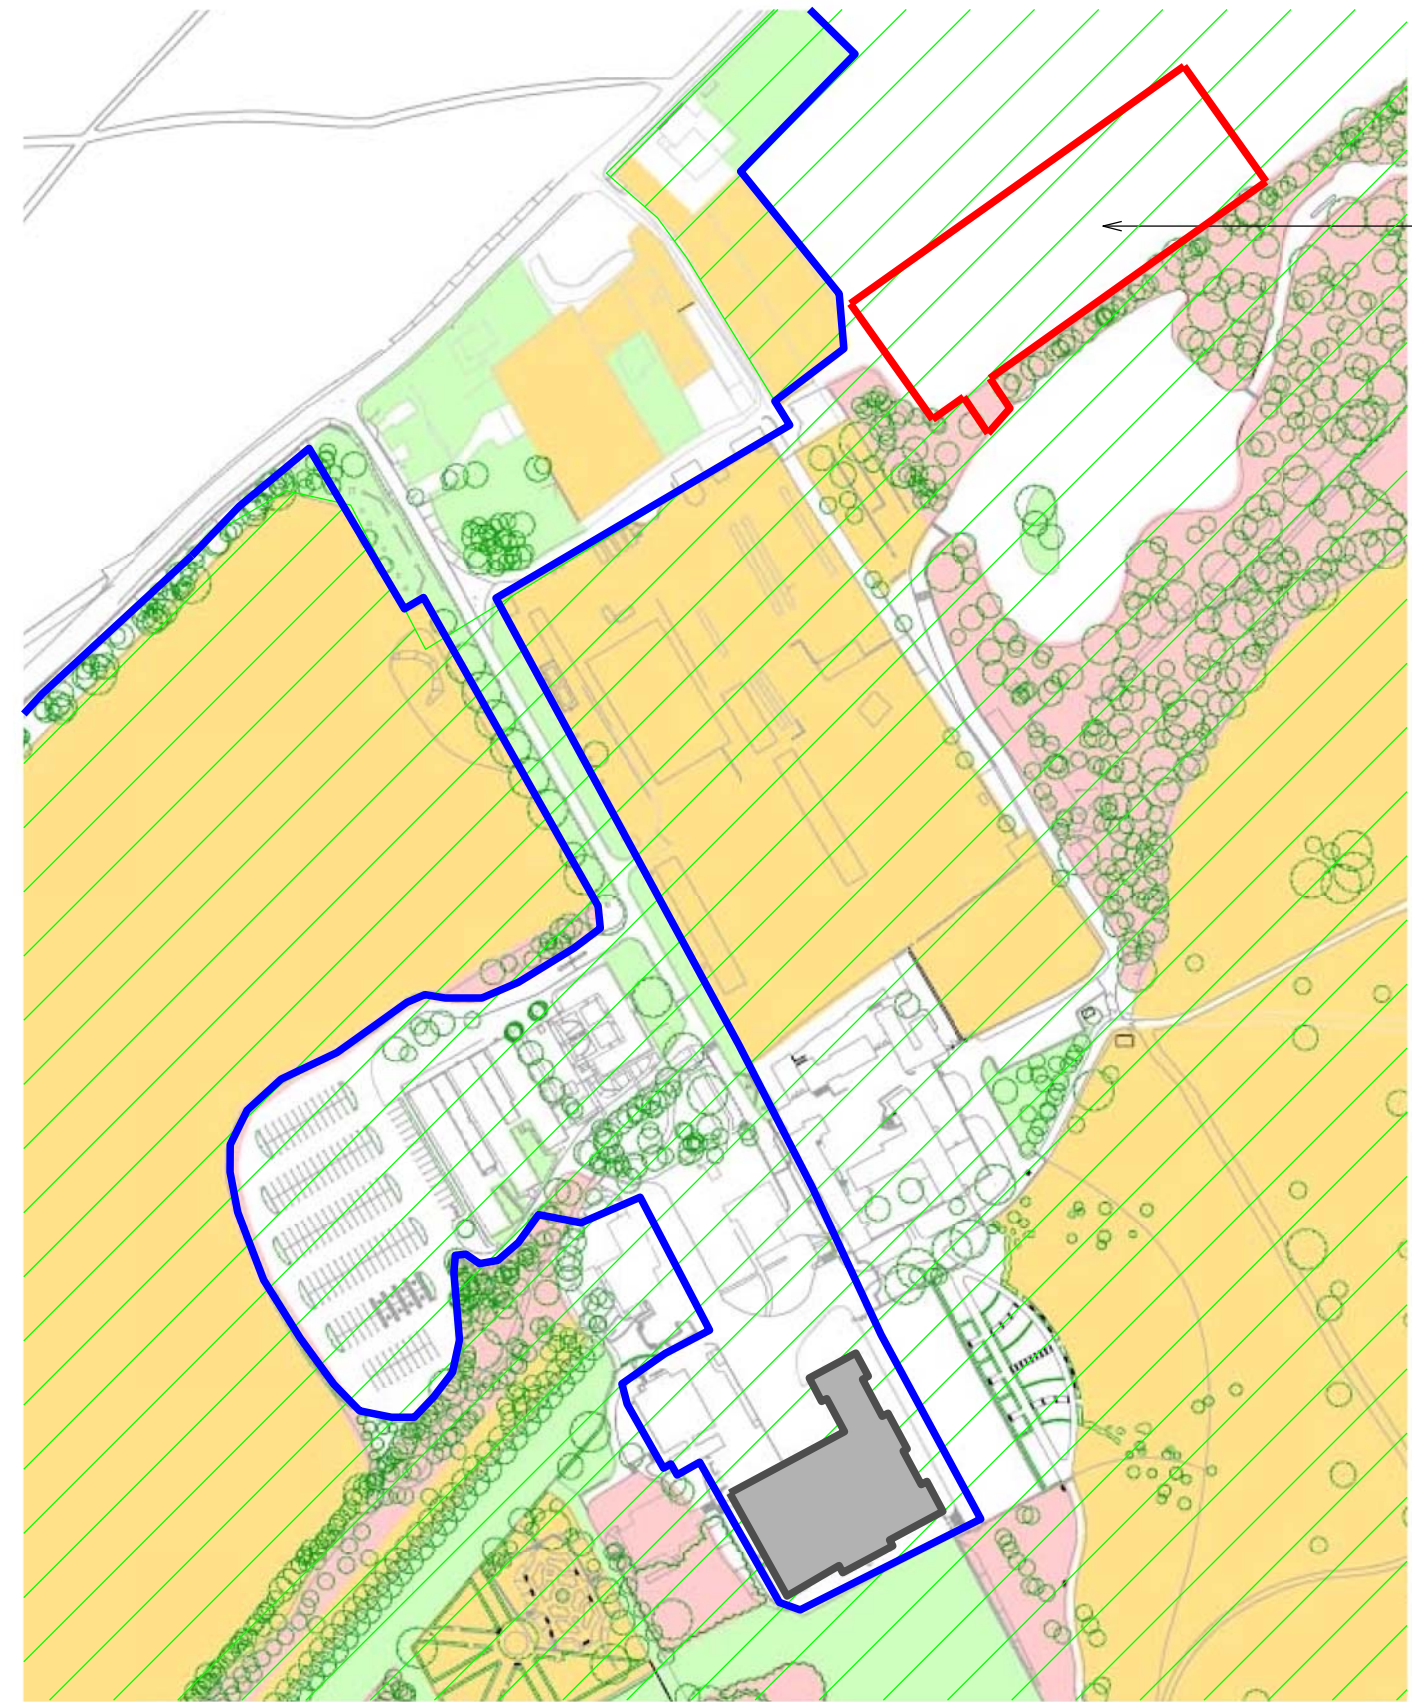

Location Plan:
Scale: 1:2500

FIELD USED FOR
SHEEP GRAZING

Space set out to accommodate up to
297 cars in unmarked spaces

Creation of 'parkland clumps'
of oak, chestnuts and lime trees.

Future planting of
further 'parkland clumps'
as part of trusts stewardship
of site. (shown dotted)

Future planting of
further 'parkland clumps'
as part of trusts stewardship
of site. (shown dotted)

Future planting of
further 'parkland clumps'
as part of trusts stewardship
of site. (shown dotted)

Notes:
6215m² of reinforced grass suitable for parking.
Total of 297 temporary spaces for a maximum
of 28 days per year.

Lay Netpave 25 on existing field

Creation of 'parkland clumps'
of oak, chestnuts and lime trees.

Existing gravel car park

Cattlegrid to
main entrance.

Pedestrian access
route with 2no. timber
kissing gates.

Fence

Fence to be adapted and 2no softwood
timber field gates to be inserted to
form car park entrance

Netpave 50 with gravel infill

For entrance details
see drawing 7090 (94)010.