



PROPOSED PORCH AND CHIMNEY STACK 3 ROYD MOOR HALL FARM, ROYD MOOR ROAD, THURLSTONE S36 7RD Scale: 1-50.

Samalay Klobner  
25 MAY 2010


FOR SAMANTHA BUCKINGHAM & JANE SCHINDLER.

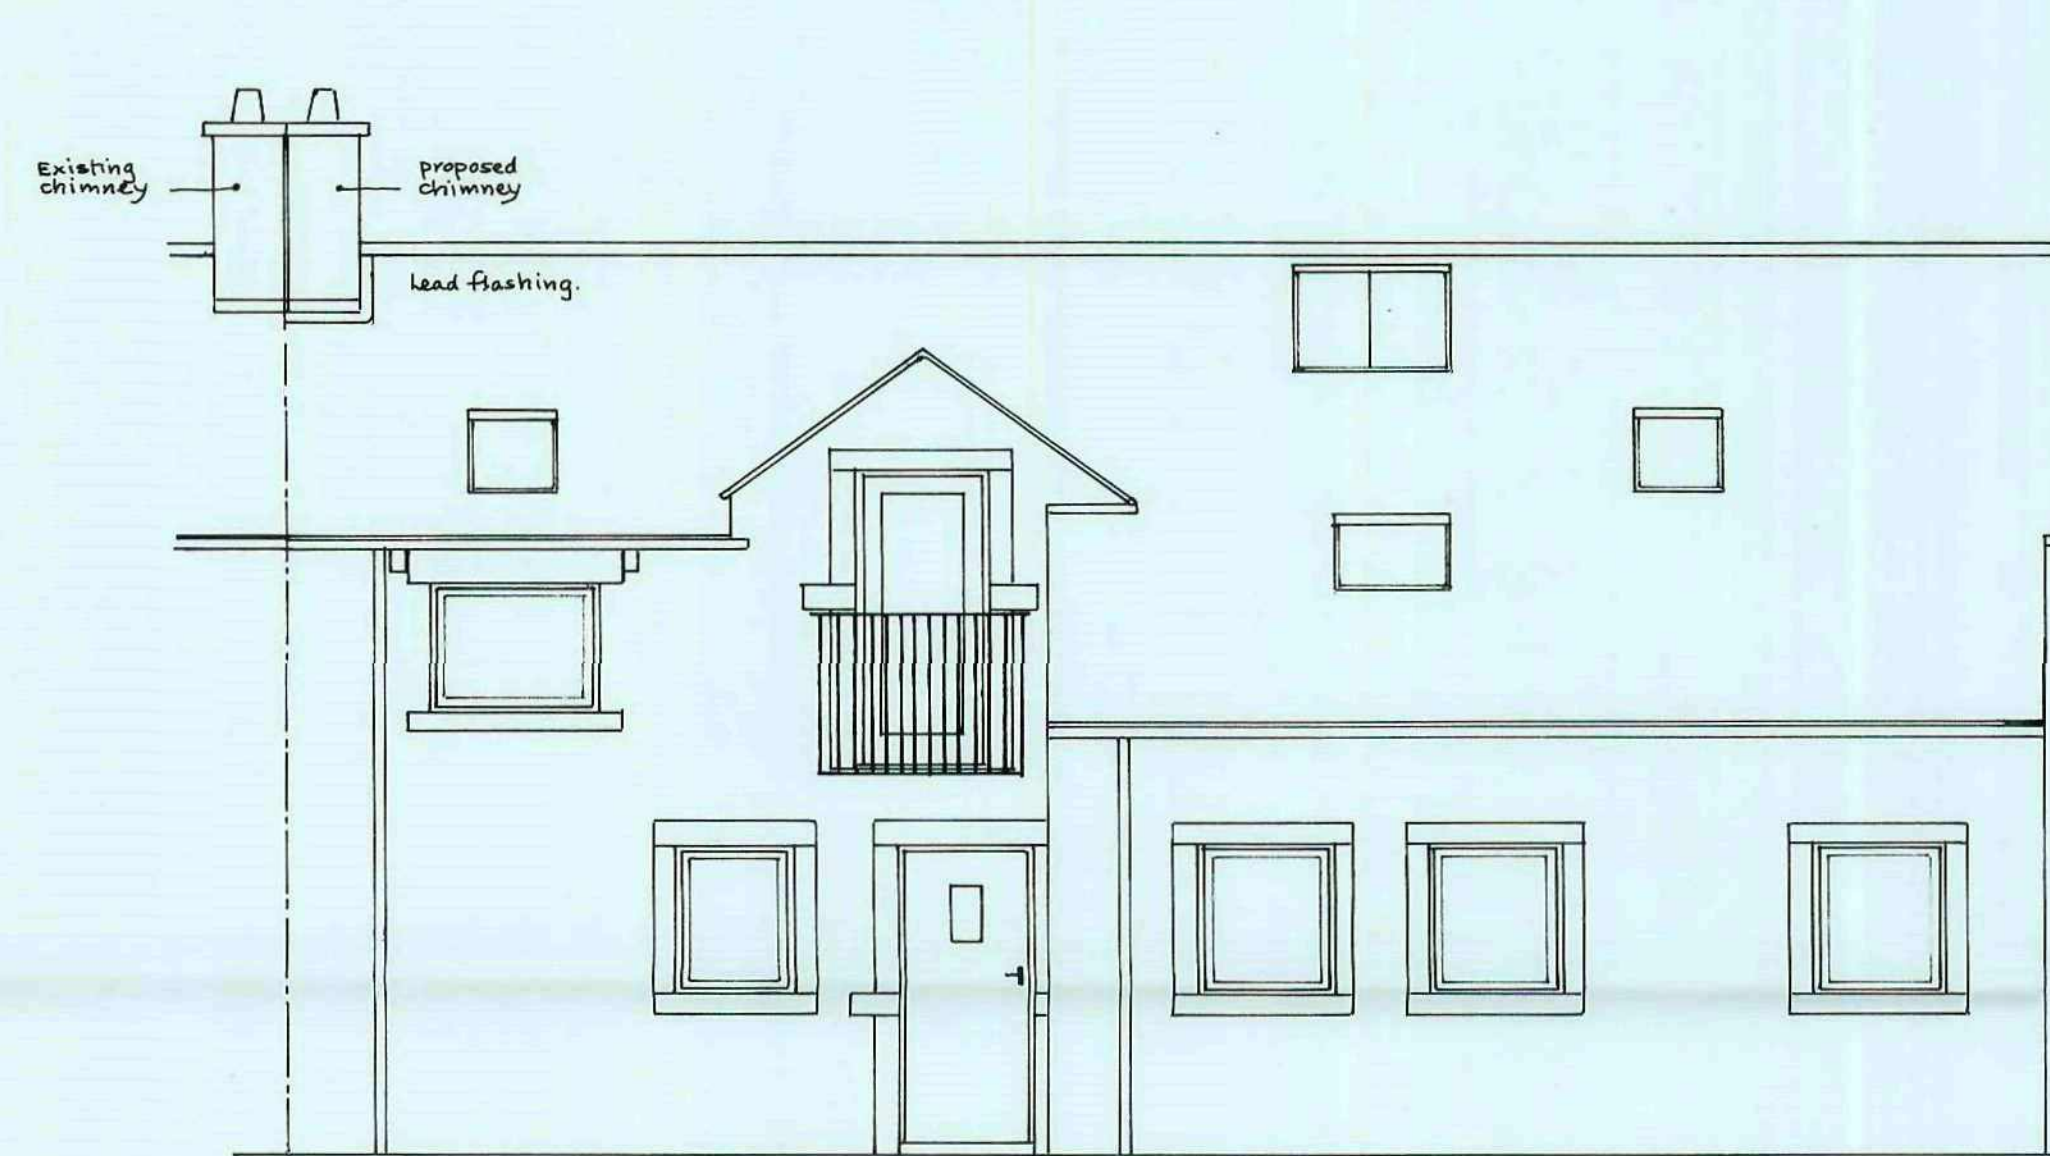


ELEVATION

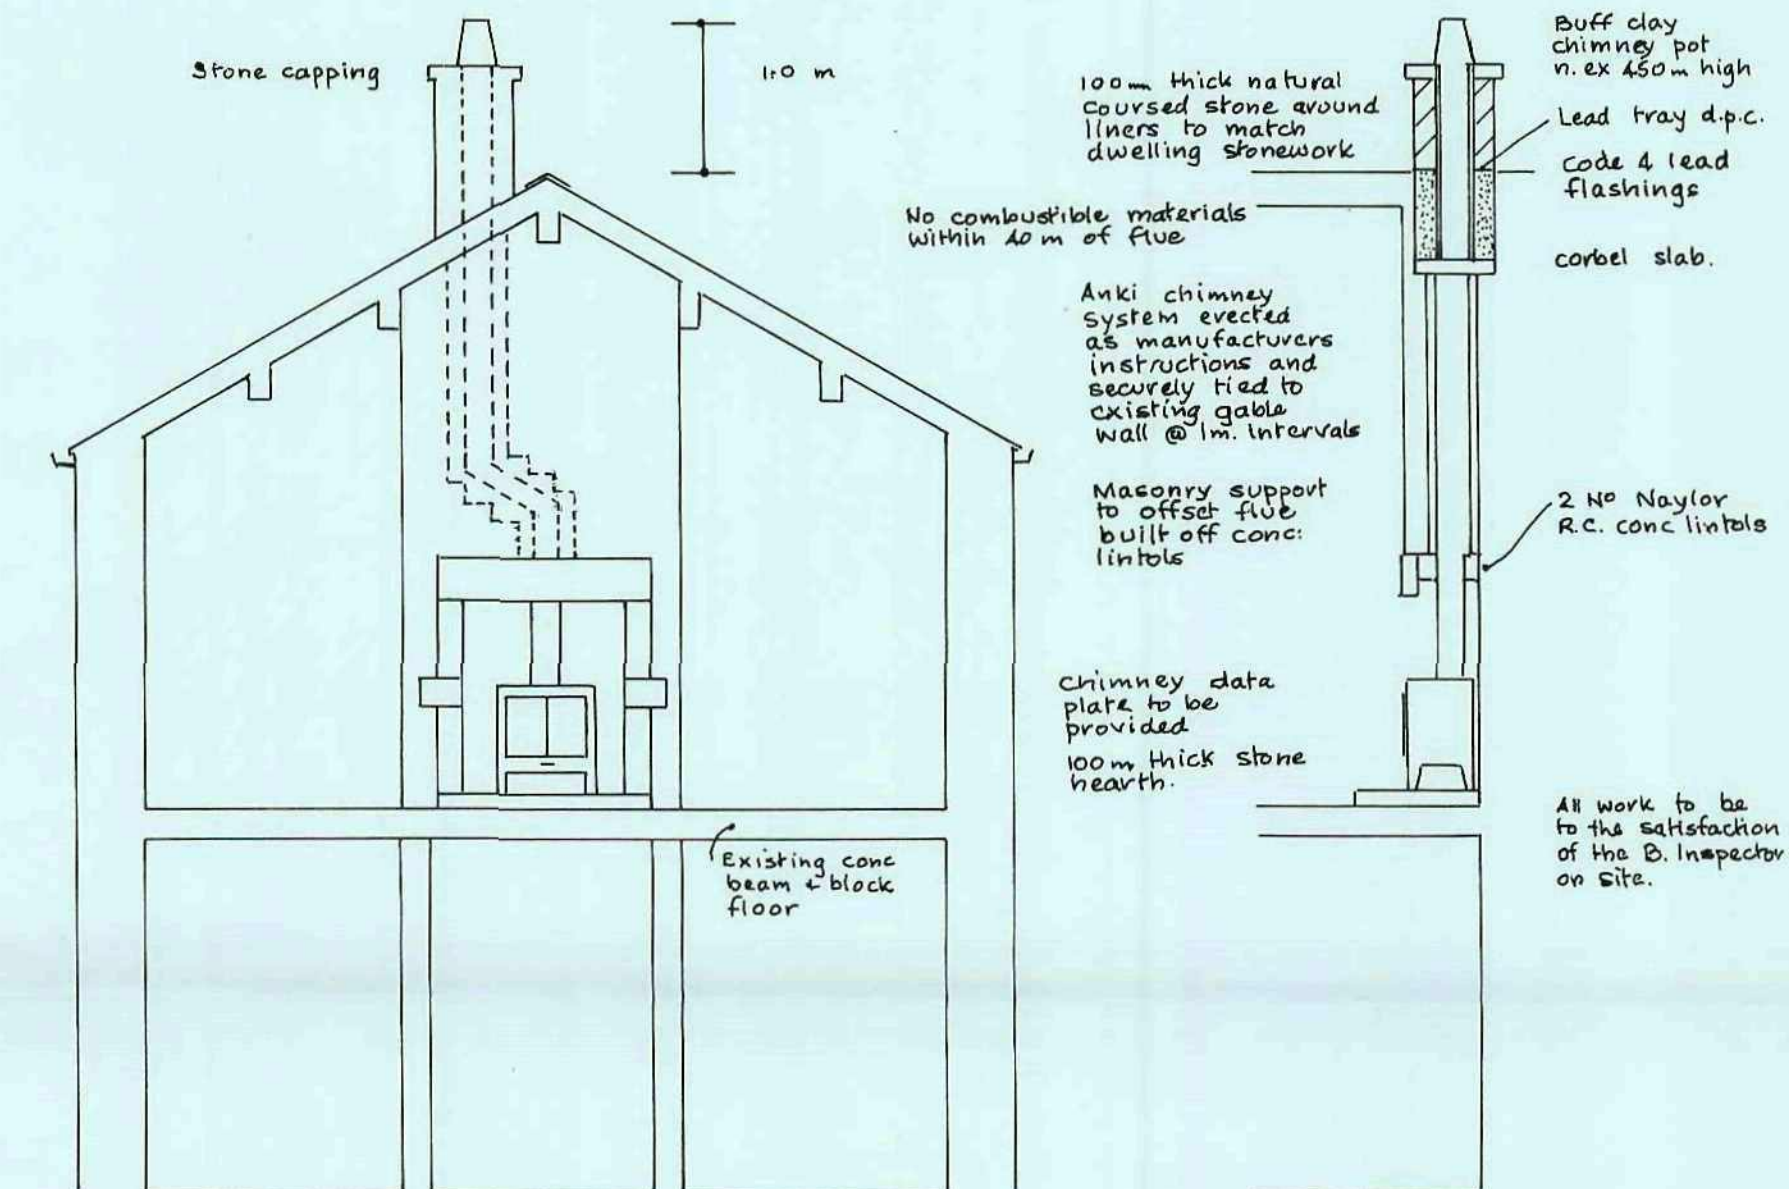


SECTIONAL ELEVATION

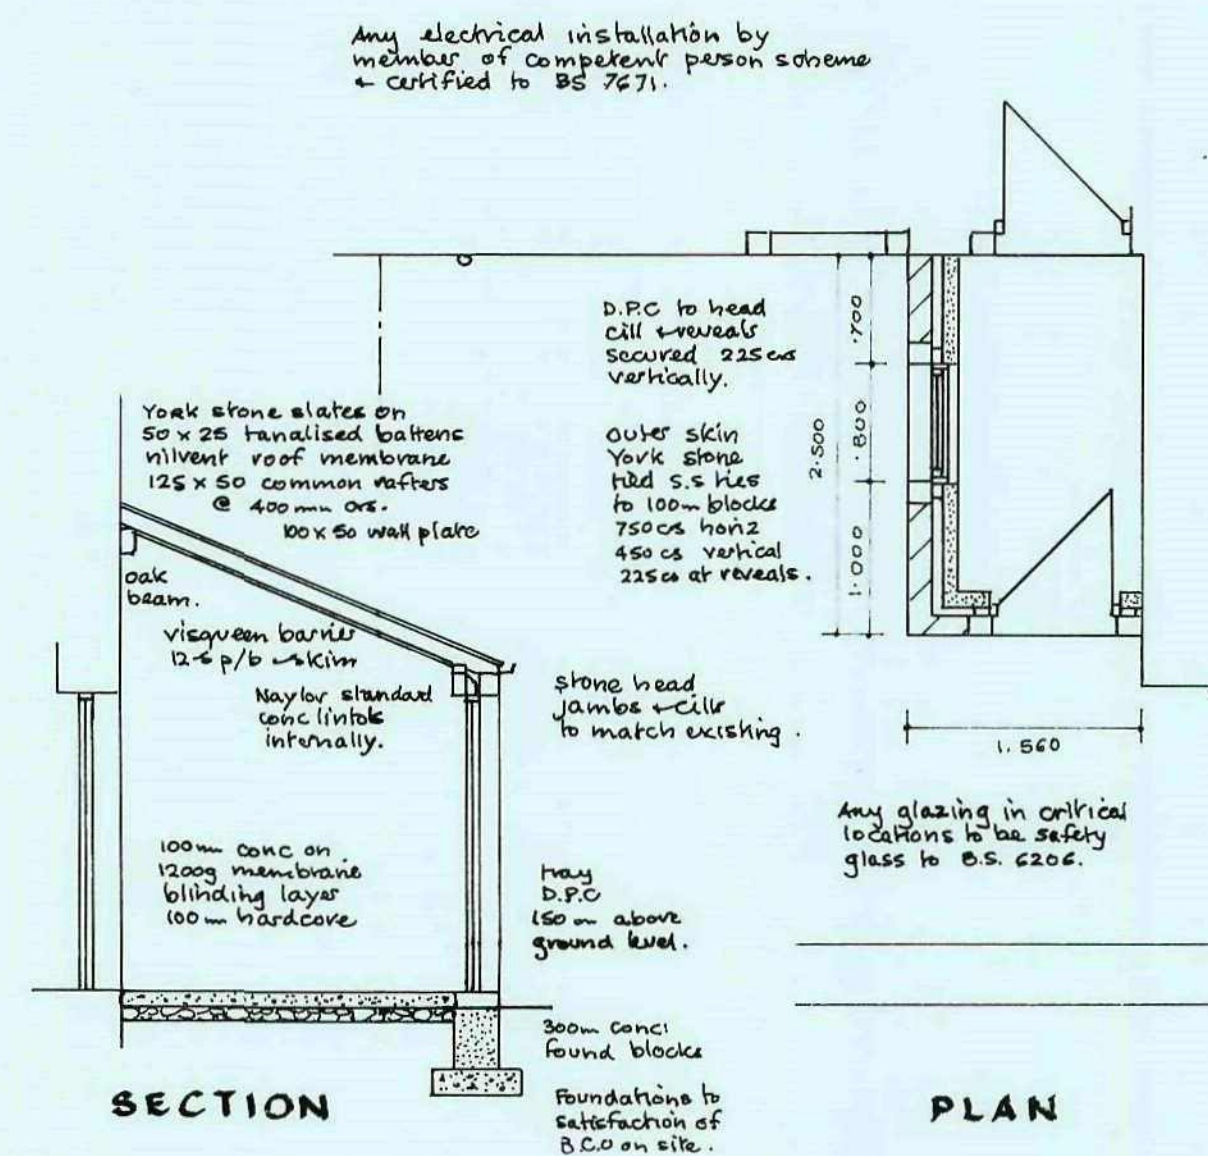

SECTION

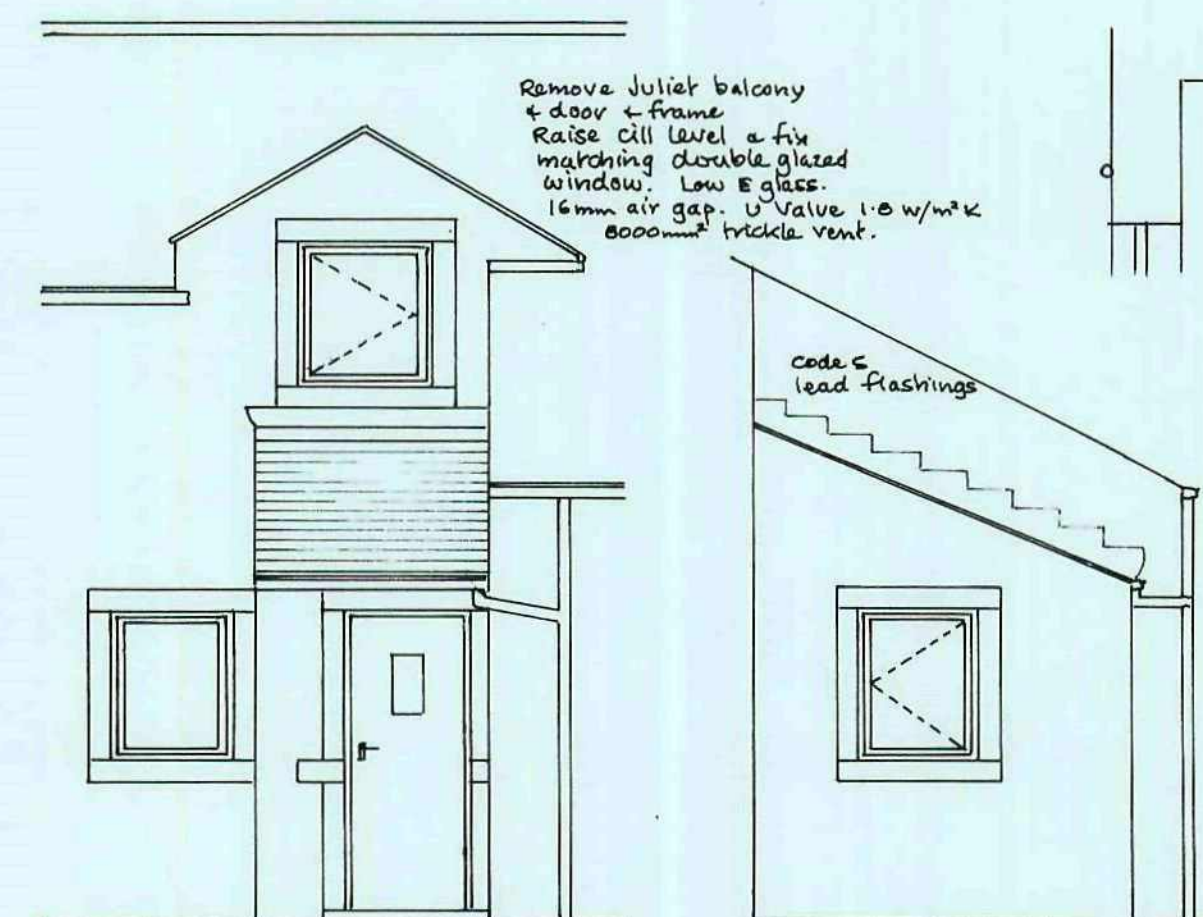


FRONT ELEVATION

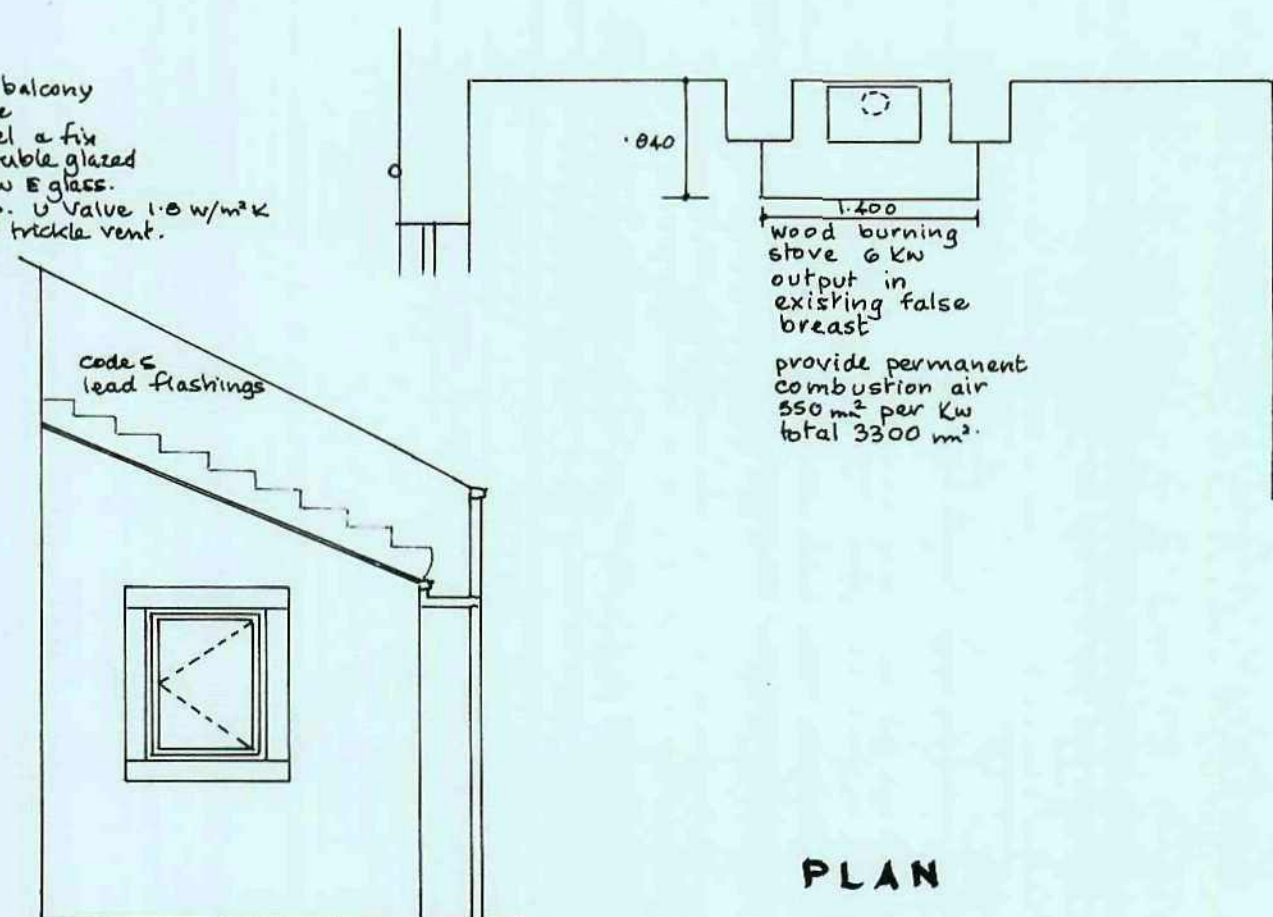

SIDE ELEVATION

PLAN

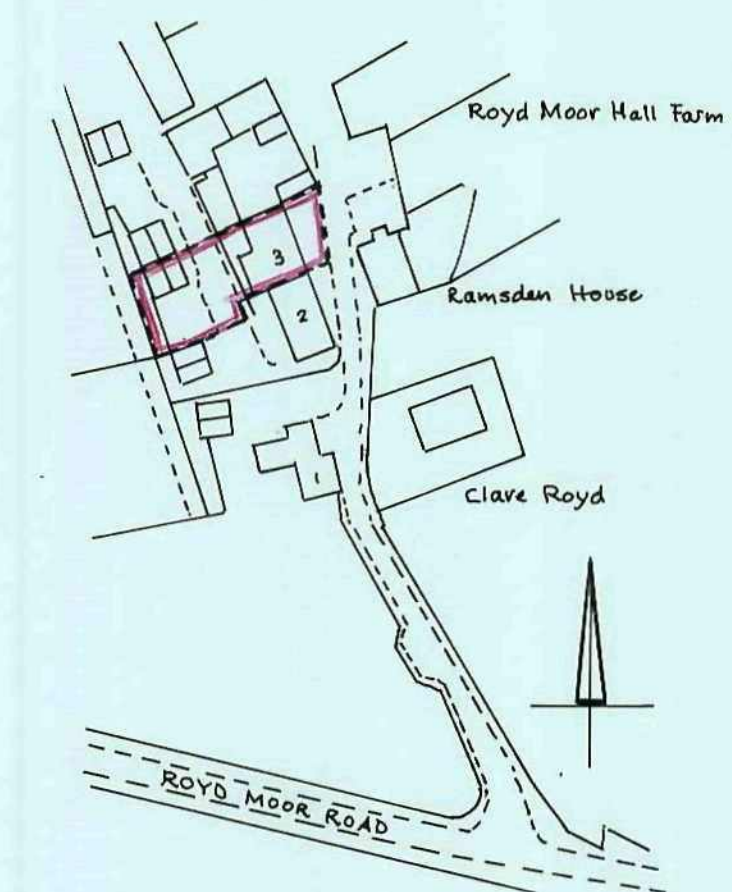

SITE PLAN 1/1250.