


Perimeter of new section of building to be covered in geotextile and finished with bark. Free draining area of 200mm thick gravel to be formed adjacent to elevation walls.

Existing concrete hardstanding.

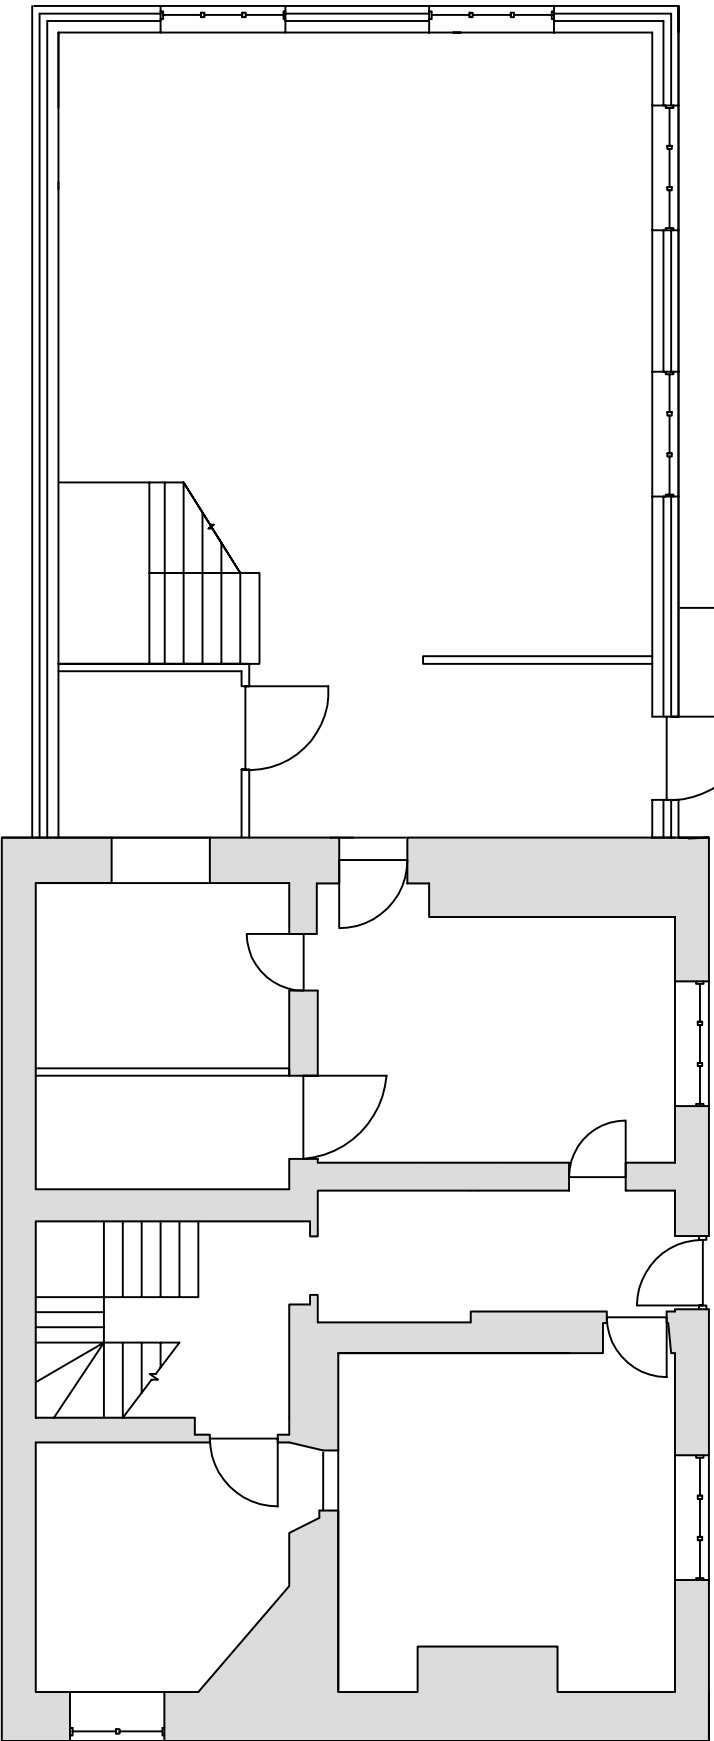

Existing Trees to be retained and trimmed back

Landscaping Plan 1:100

Accommodation within roof void

PROJECT TITLE:
Barnsley Chiropractic Centre
45 High Street
Dodworth

DRAWING TITLE:
Landscaping

DRAWN:
DRW

DATE:
26/02/2010

SCALE:
As indicated @ A3

DRAWING No:
713.DRW.008

REVISION:



Pennine House, Russell Street,
Leeds, LS1 5RN.

Tel: 0113 243 0101 Fax: 0113 247 1776
E-mail: buildingconsultancy@eddisons.com

COPYRIGHT OF EDDISONS. ALL RIGHTS RESERVED.
DRAWING NOT TO BE REPRODUCED WITHOUT PERMISSION.

DO NOT SCALE