
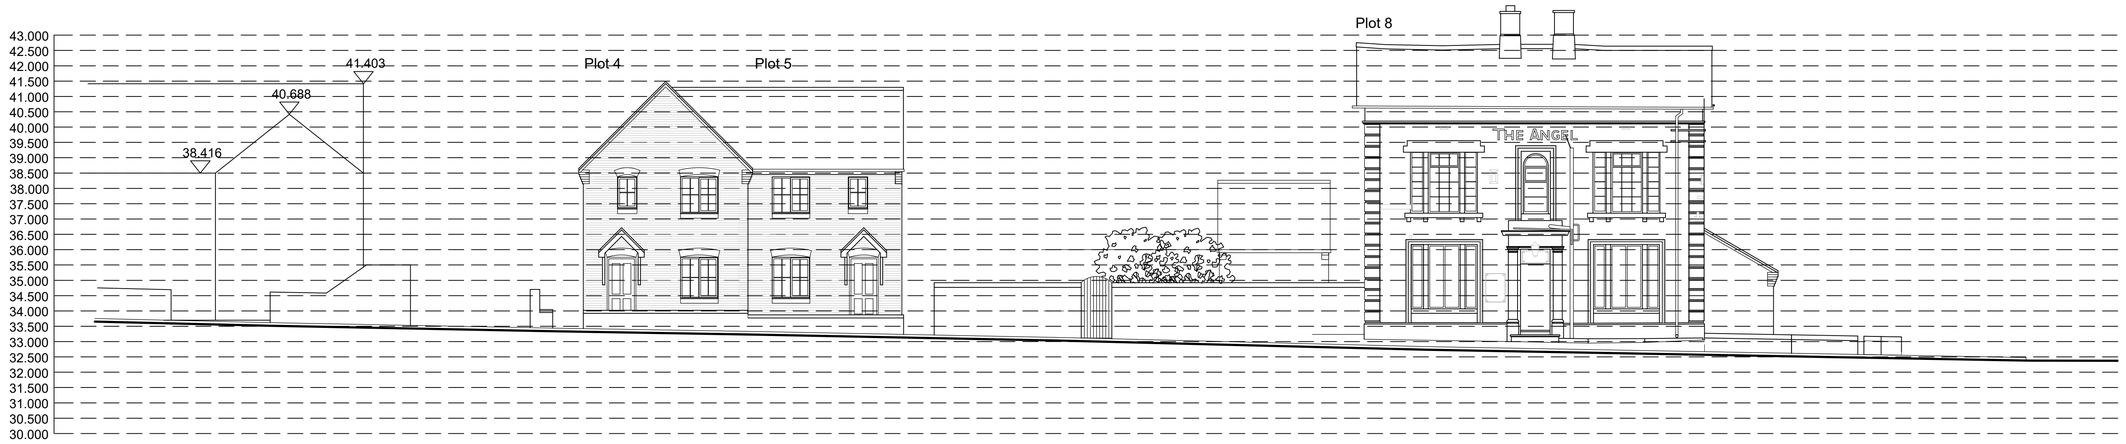


STREET SCENE (HIGH STREET VIEW)

Scale - 1 : 100

Floor levels to be agreed prior to build.

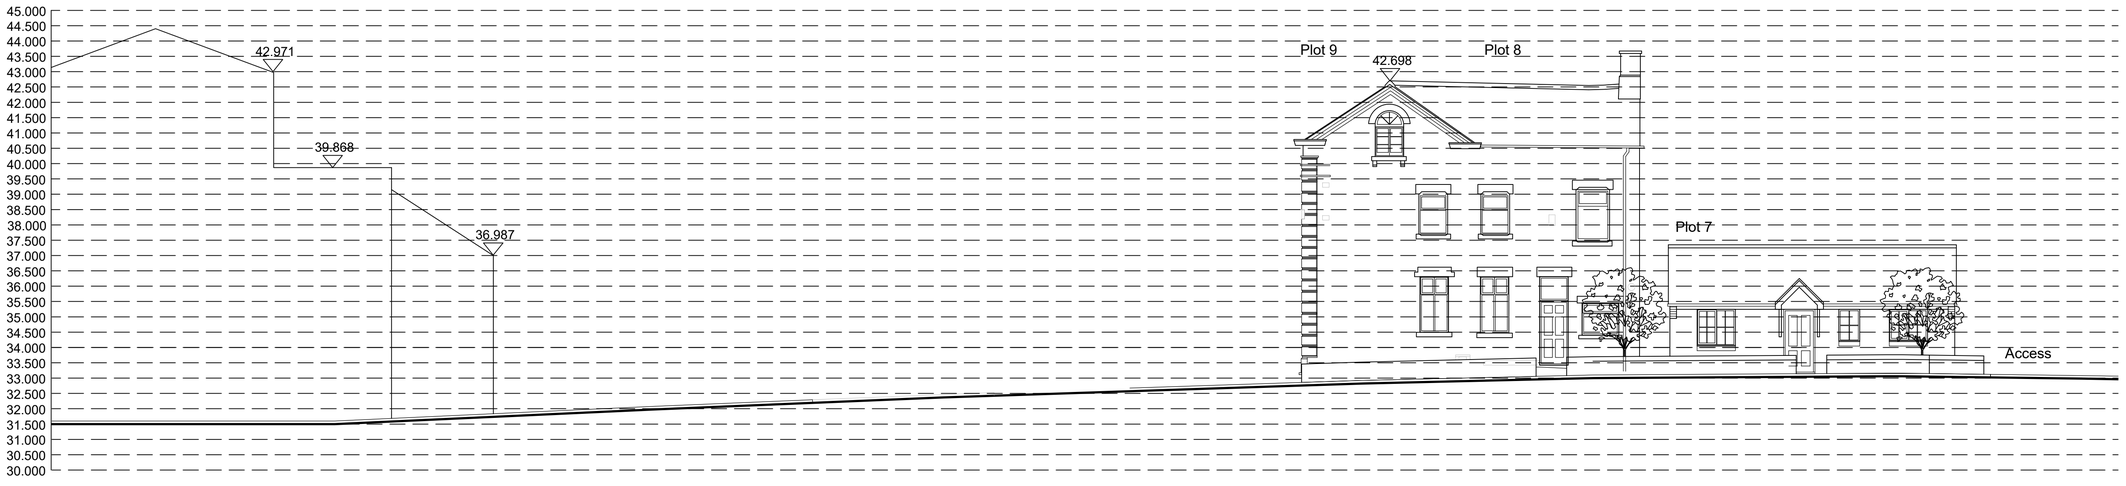

STREET SCENE (ANGEL STREET VIEW)

Scale - 1 : 100

Floor levels to be agreed prior to build.



STREET SCENE (ANGEL STREET VIEW AD.)

Scale - 1 : 100

Floor levels to be agreed prior to build.

GENERAL NOTES

Figured dimensions only to be taken from this drawing
Do not scale. If in doudt ask.

A Amended to Planning and Highway Requirements 24-6-19

B Amended to Planning and Clients Requirements 5-7-19

C Plots 4-5-6 amended 3-9-19

© Copyright exists on design and information contained in this drawing

No.	Revision/Issue	Date

Client Name
MR L MONFREDI

Project Name
RESIDENTAIL DEVELOPMENT

Project Address
FORMER ANGEL HOTEL, HIGH ST, BOLTON UPON DEARNE ROTHERHAM S63 8JJ

Drawing Title
Street Scene

Drawn By **BC**

Checked By **MJN**

Office Ref
18.032

Project Number **18.032**

Date **29.08.2019**

Scale **As Noted**

Drawing Number
PL11C

JENKINS VEITCH NOLAN

Appleby House
Unit 19 Ravenshorn Way
Renishaw, Sheffield S21 3WY

T: 01246 432 338
F: 01246 436 794
E: info@jvnarchitecture.com