
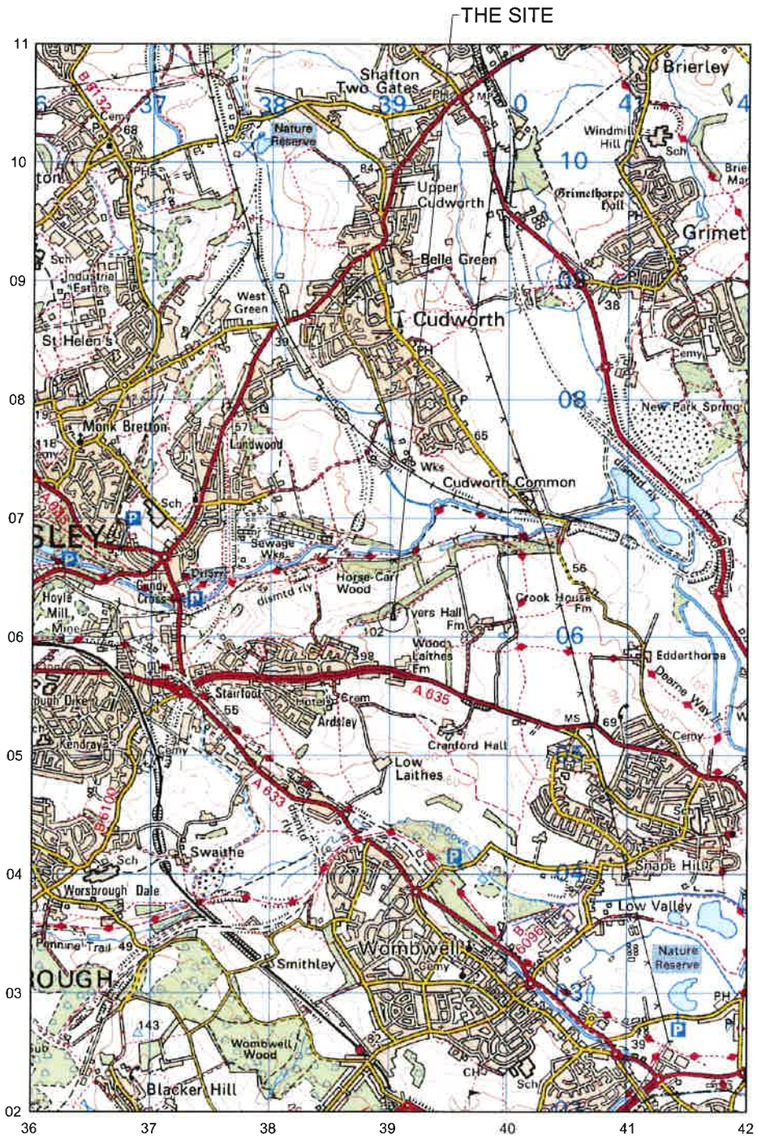


LOCATION PLAN
SCALE 1:50,000

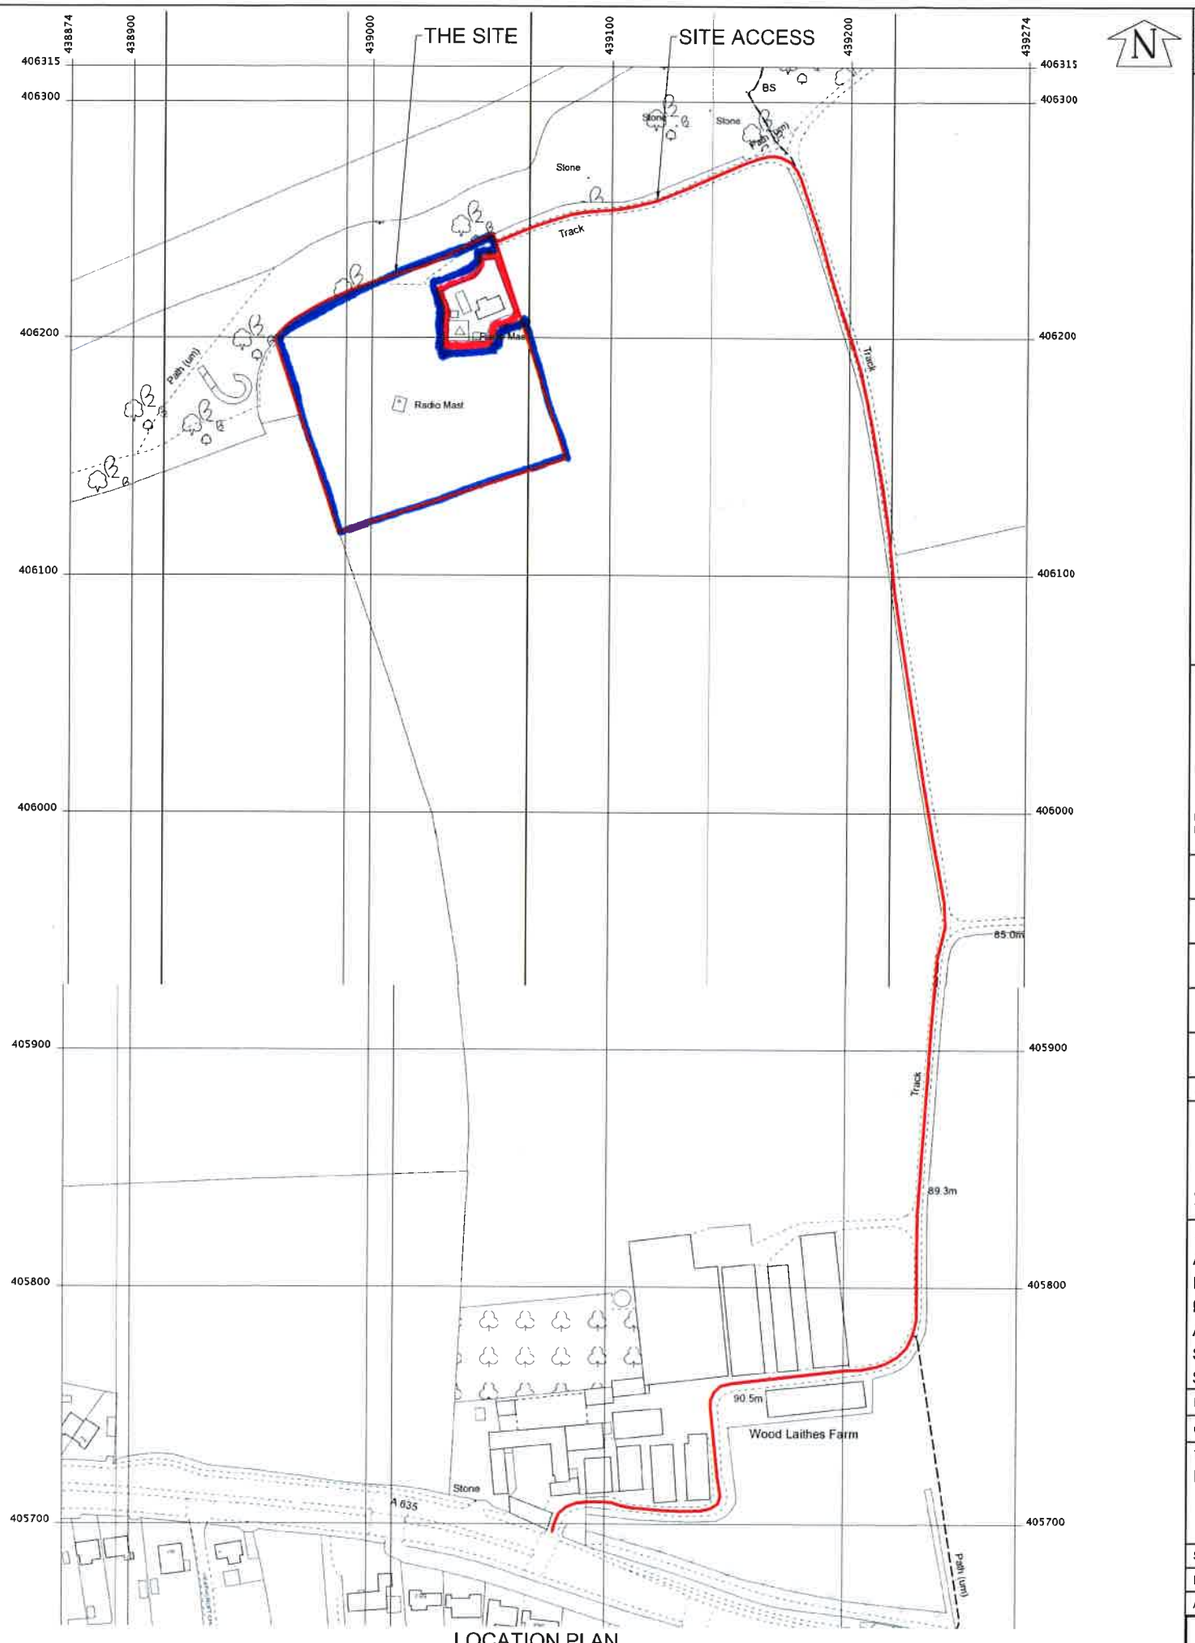

LOCATION PLAN
SCALE 1:2500

©2010 Arqiva
All rights reserved. No part of this publication may be reproduced, stored in a retrieval system or transmitted in any form or by any means (Electronic, Mechanical, Photocopying, Recording or otherwise), without the prior written consent of the Company.

NOTES

BASED UPON ORDNANCE SURVEY DIGITAL DATA WITH THE PERMISSION OF THE CONTROLLER OF HER MAJESTY'S STATIONARY OFFICE, © CROWN COPYRIGHT. LICENCE NO. 100044560

O.S. LANDRANGER MAP No. 111

CONTRACTOR:- CAD SERVICES

CONSULTANT:- ARQIVA
CRAWLEY COURT
WINCHESTER
HAMPSHIRE
SO21 2QA

ENGINEER:-

DRAWING MANAGER:-

	PROJ No			
	PROJ No			
	PROJ No			
	PROJ No			
	PROJ No	131228		
1	INITIAL ISSUE	05/10/12	SM	JY
ISS	REVISION	DATE	DRN	APP

arqiva
Crawley Court, Winchester, Hampshire, SO21 2QA
Tel. 01962 823434, Fax. 01962 822378

SITE No 56910
ARDSLEY
REAR OF WOOD LAITHES FARM
DONCASTER ROAD
ARDSLEY, BARNSLEY
SOUTH YORKSHIRE
S71 5ER

NGR SE 39027 06217

OS GRID 439027 406217

TITLE
LOCATION PLAN

SCALE SEE DRAWING

DRAWN	SM	02/10/12
APPROVED	JY	04/10/12

DRG No. 56910 - 00-004 - ML001
Sheet 1 of 1
Rev 1

A3