



PROPOSED TWO STOREY SIDE EXTENSION 114 CONE LANE,

SILKSTONE COMMON FOR MR & MRS JOHN HISLOP


SCALES:- 1 - 50 & 1 - 100.

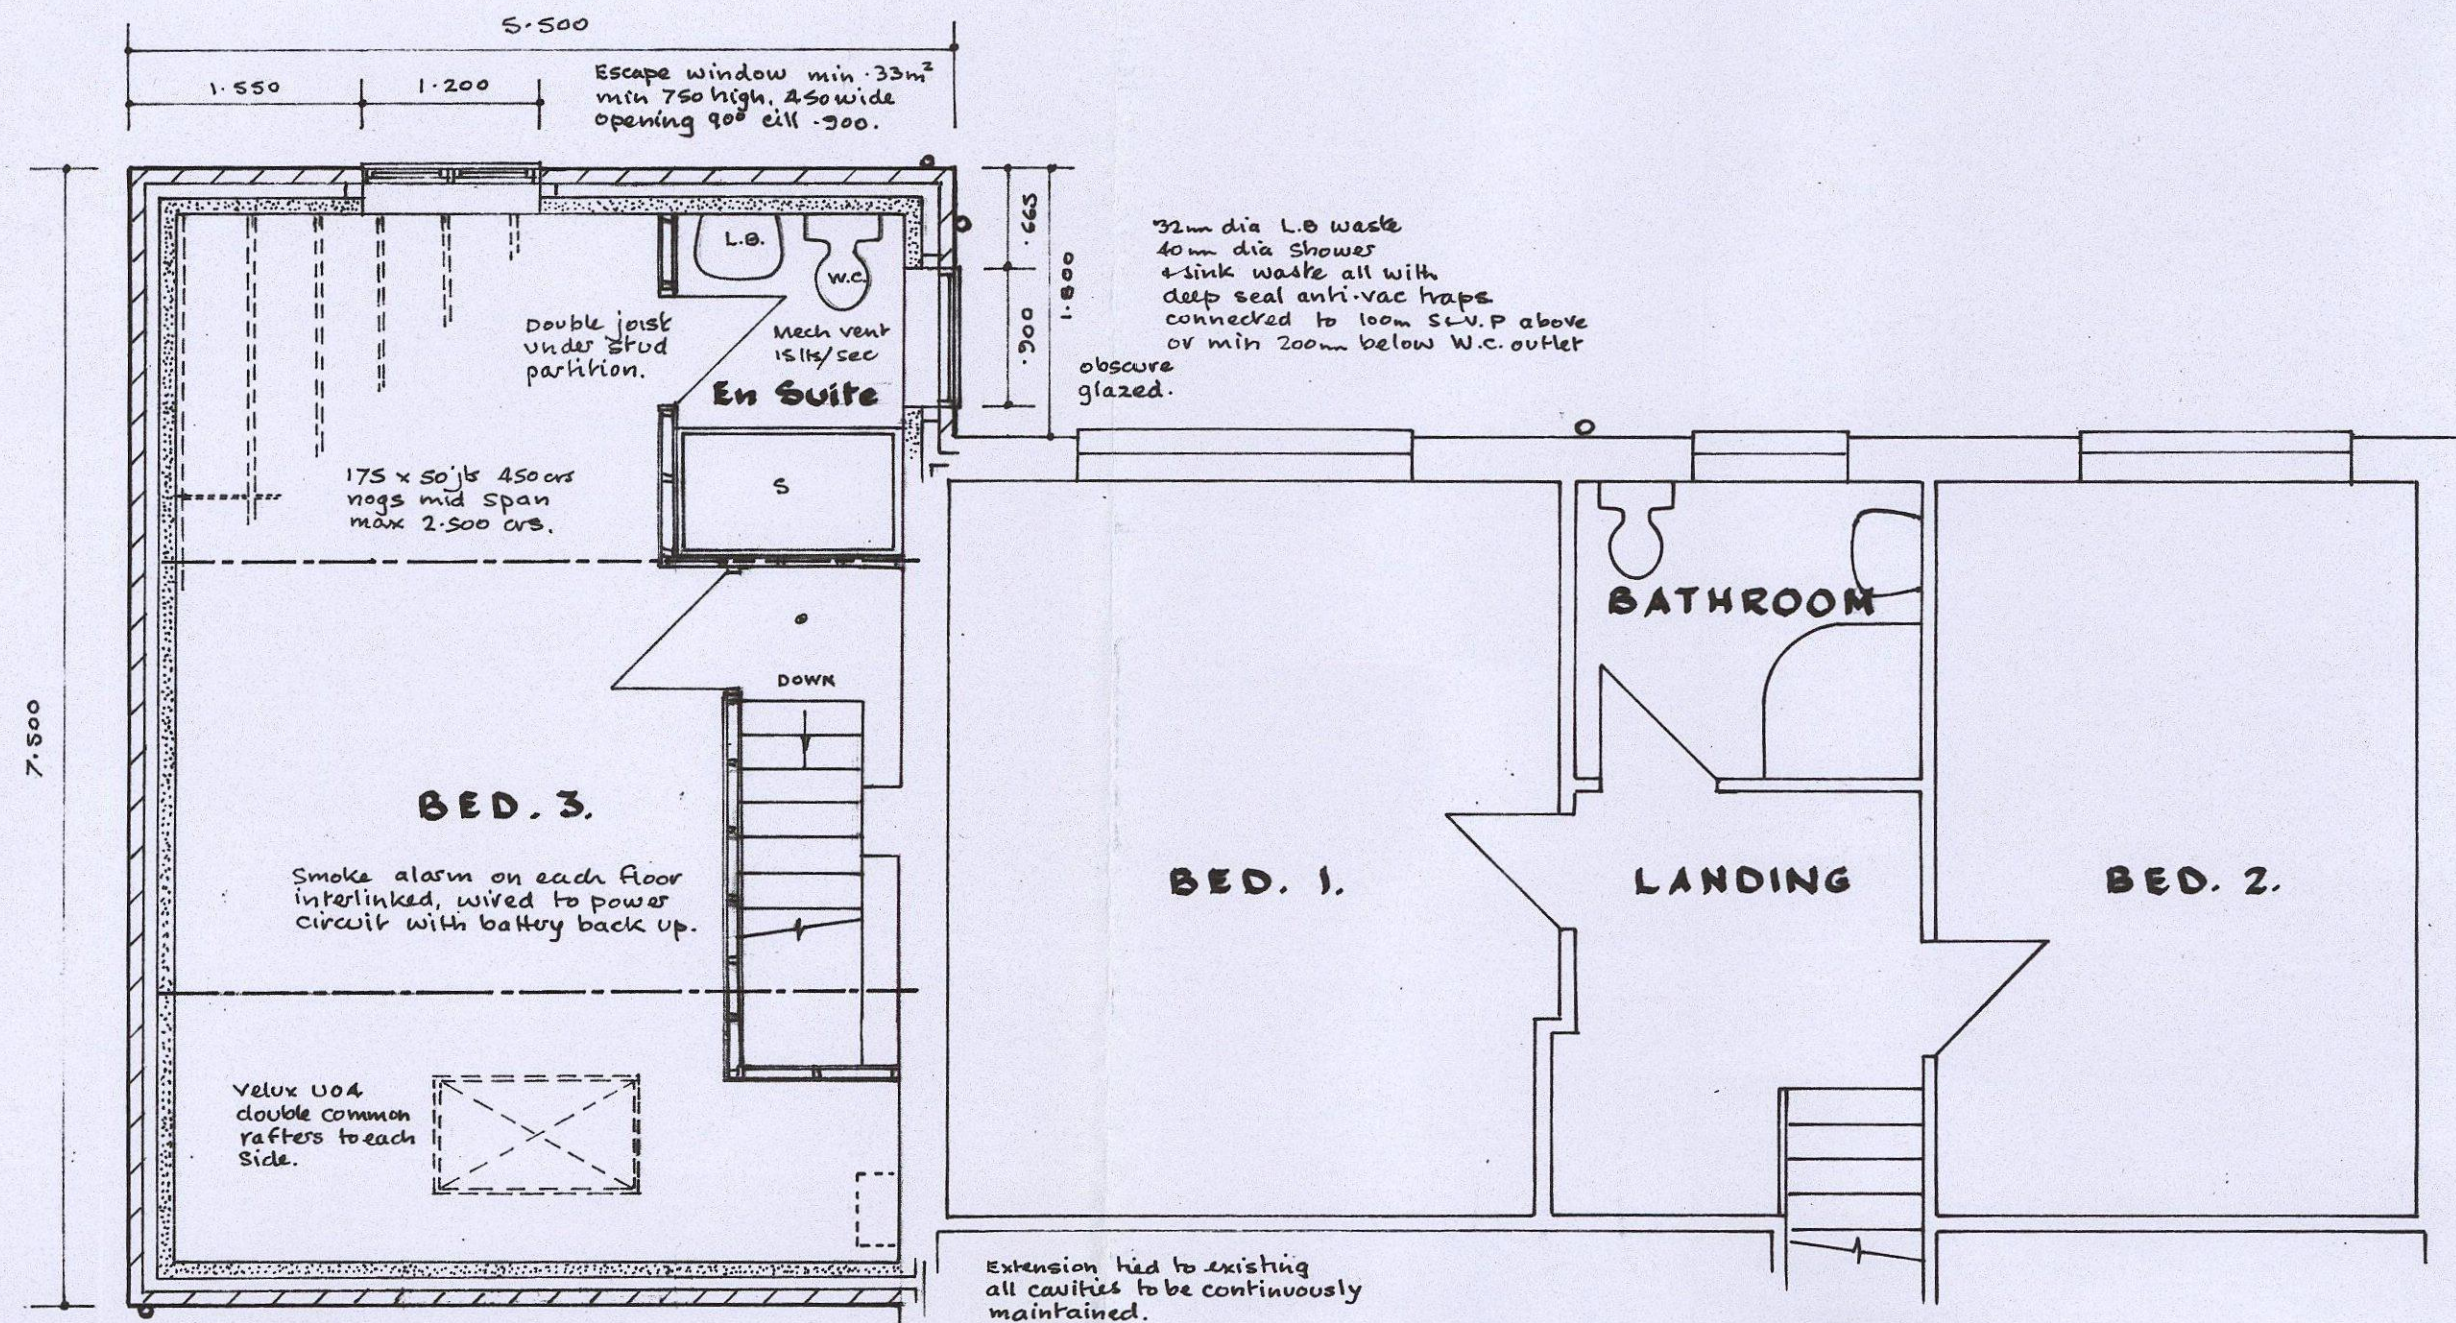


FIRST FLOOR PLAN

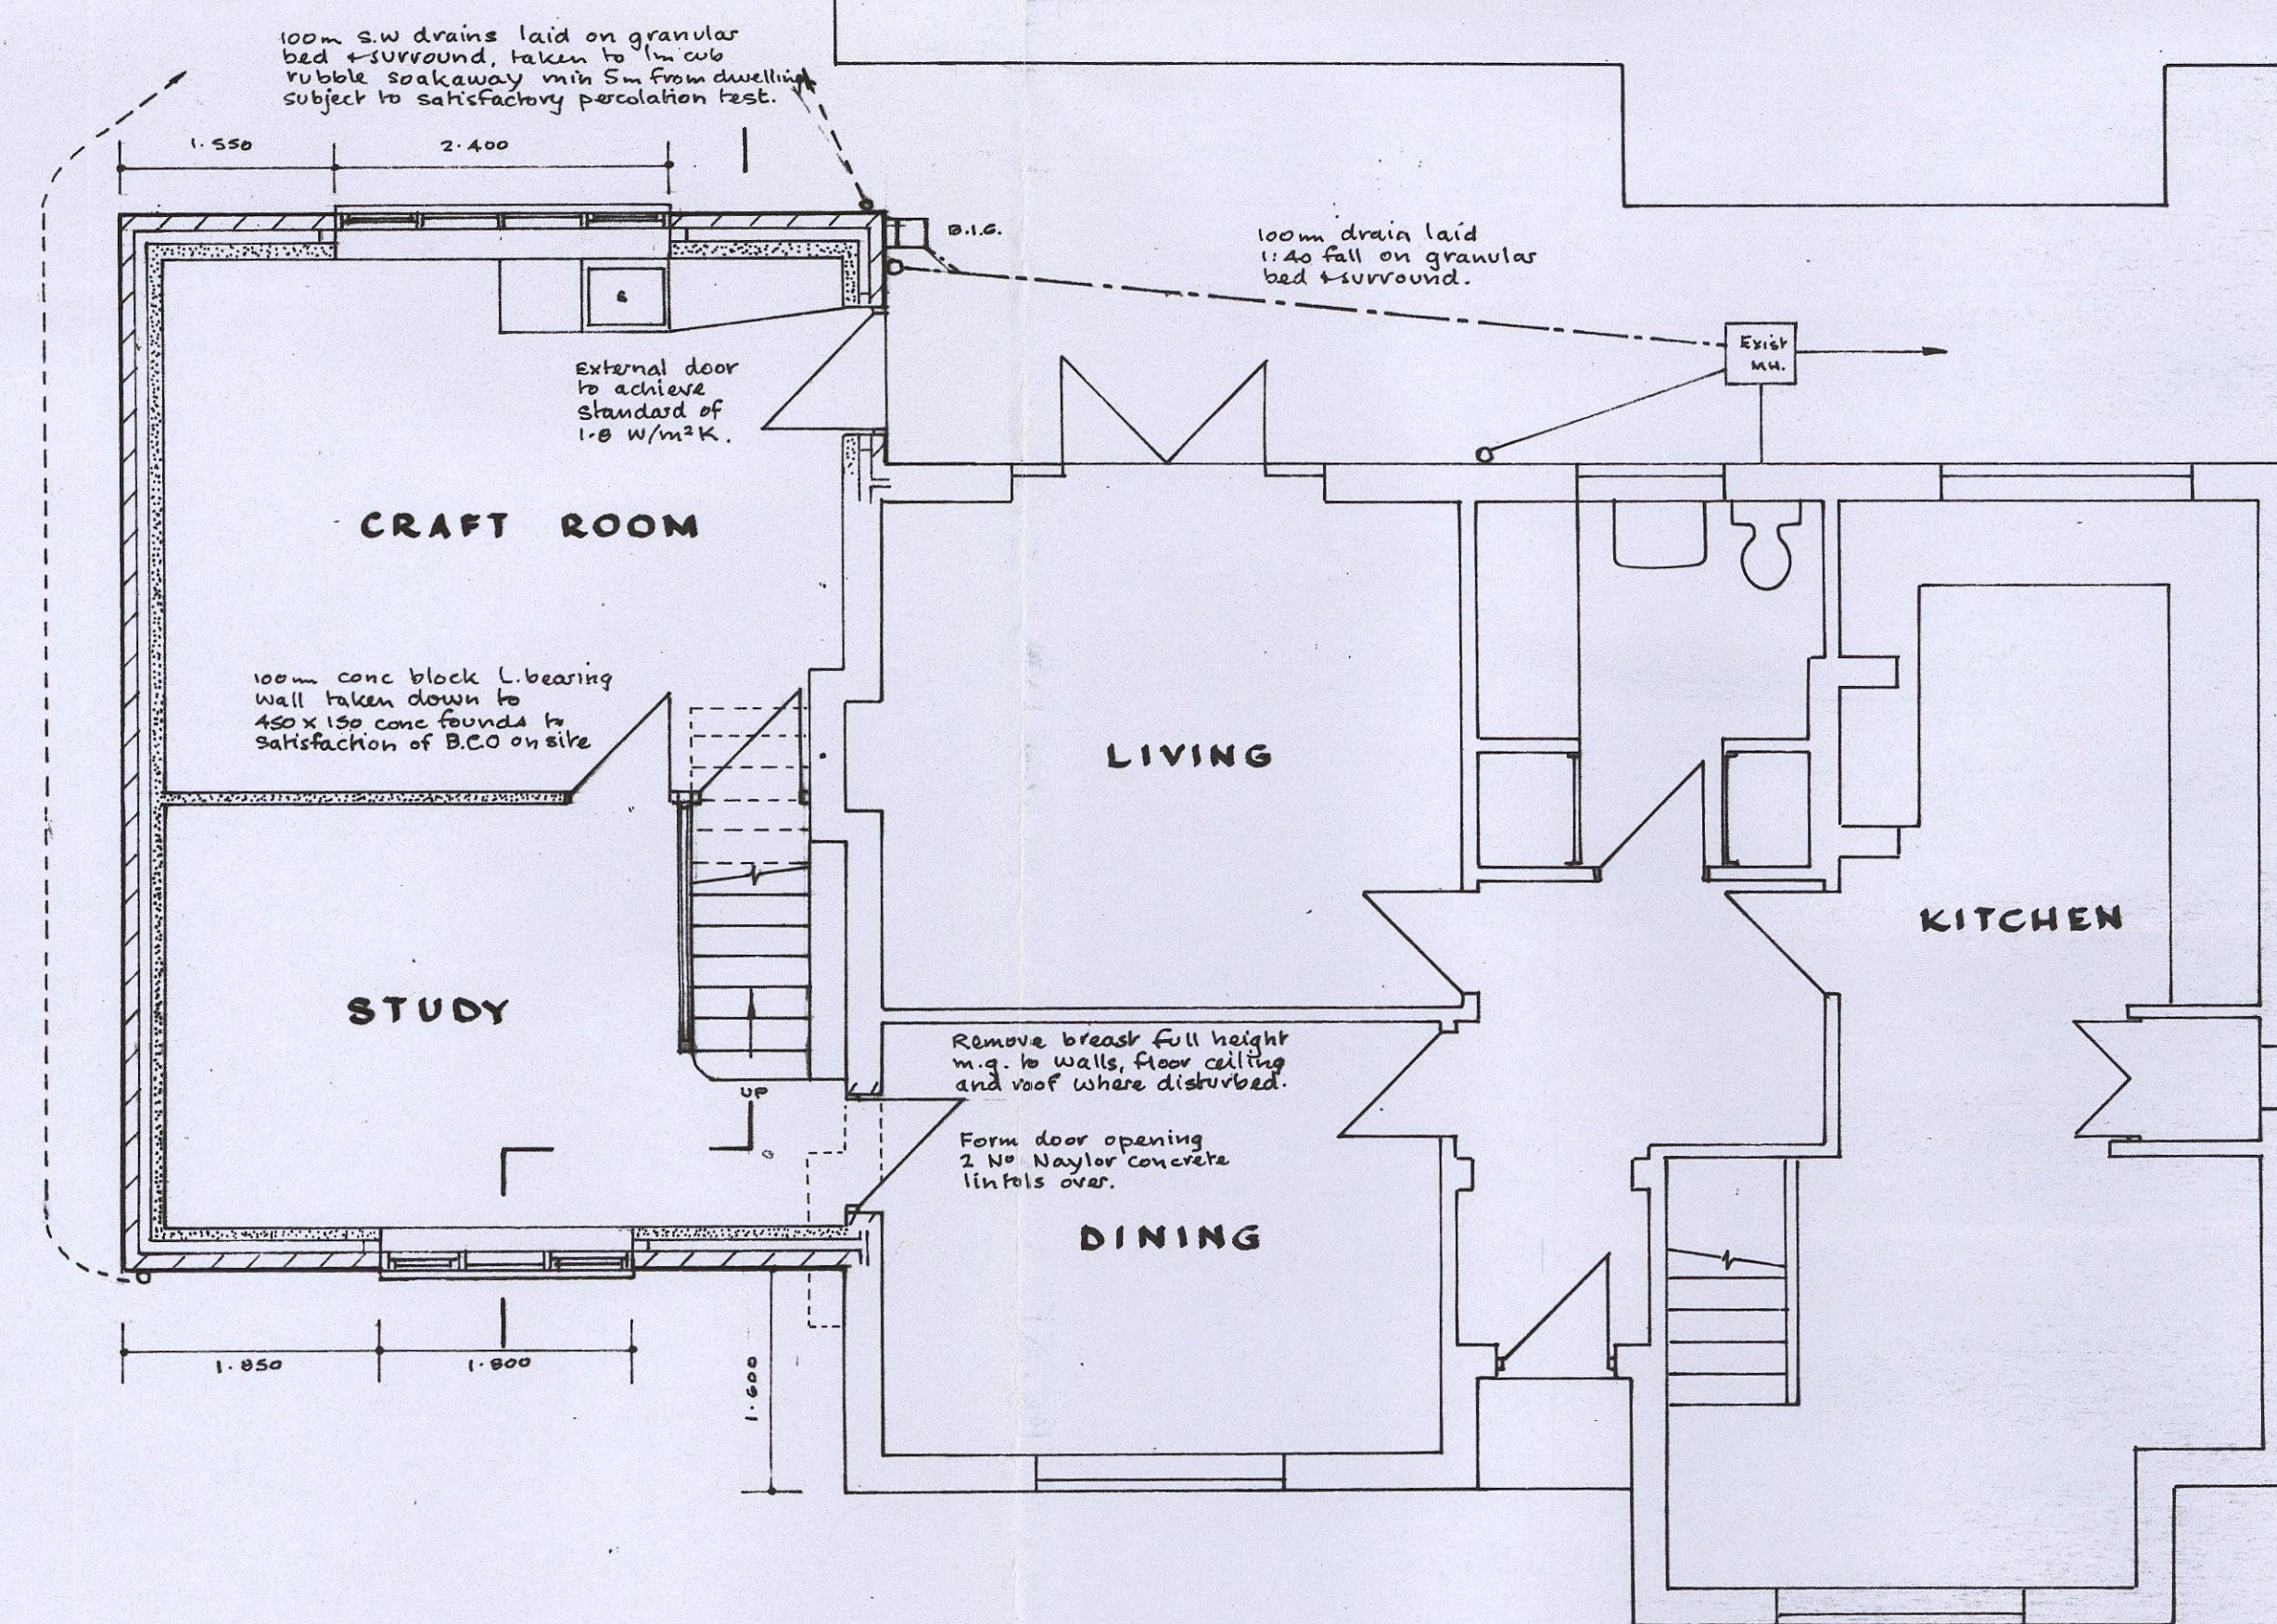


GROUND FLOOR PLAN

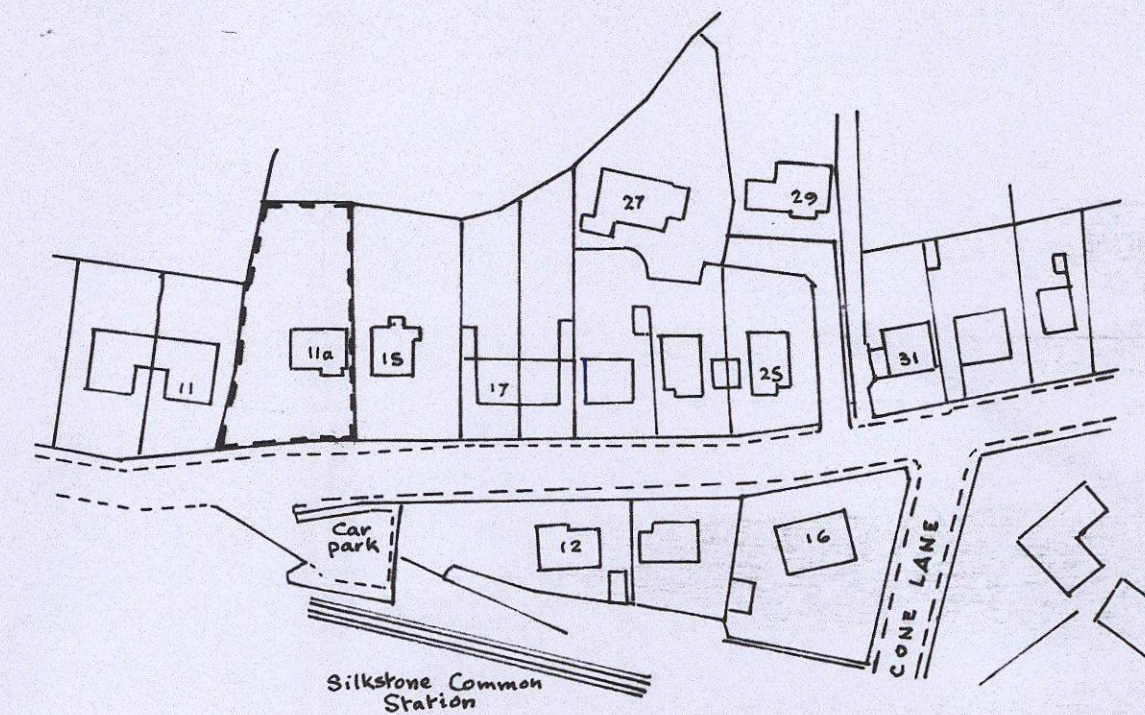


SITE PLAN 1/1250.

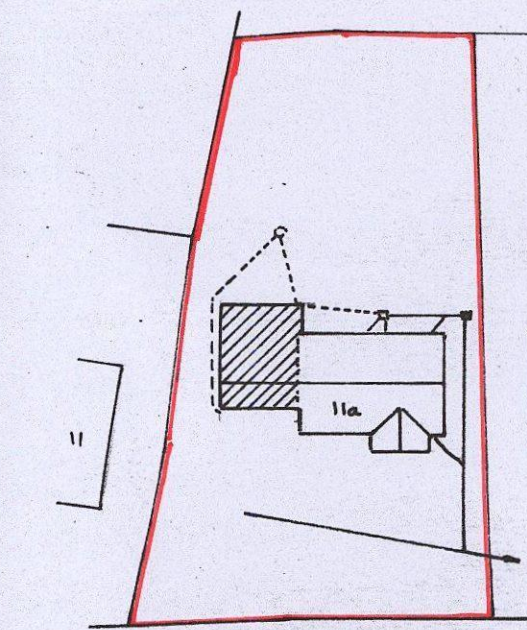


BLOCK PLAN 1/500.

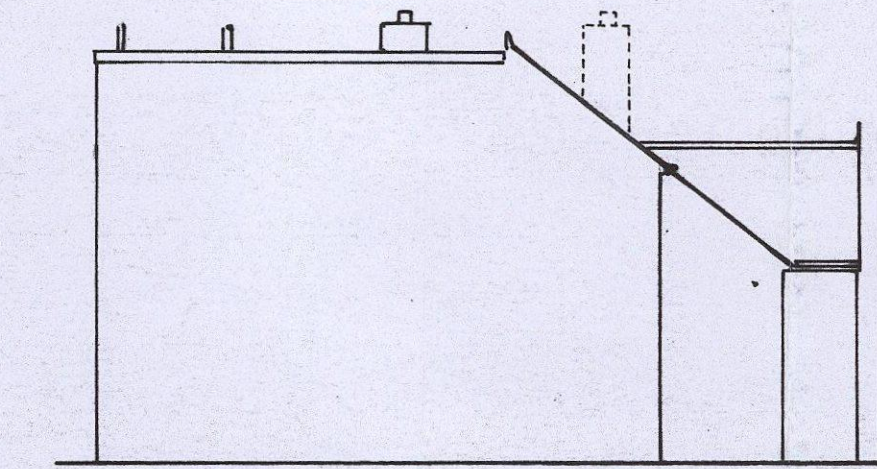


PROPOSED SIDE ELEVATION

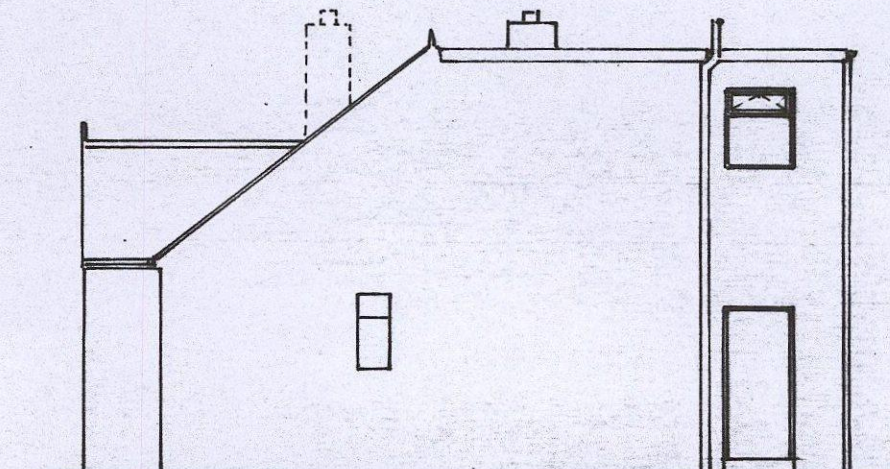


PROPOSED SIDE ELEVATION

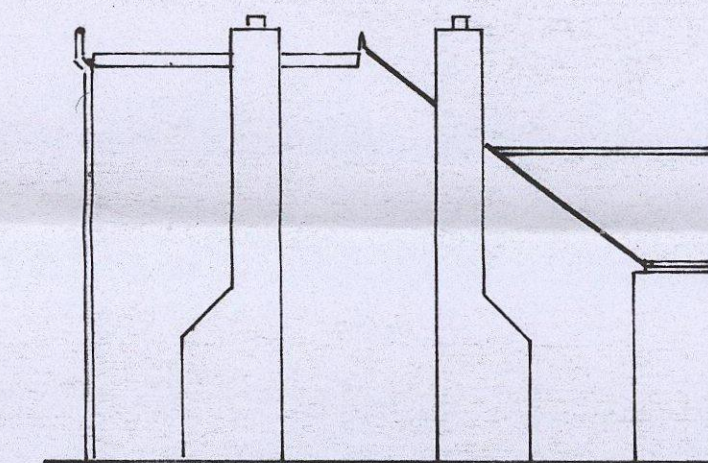

SIDE ELEVATION

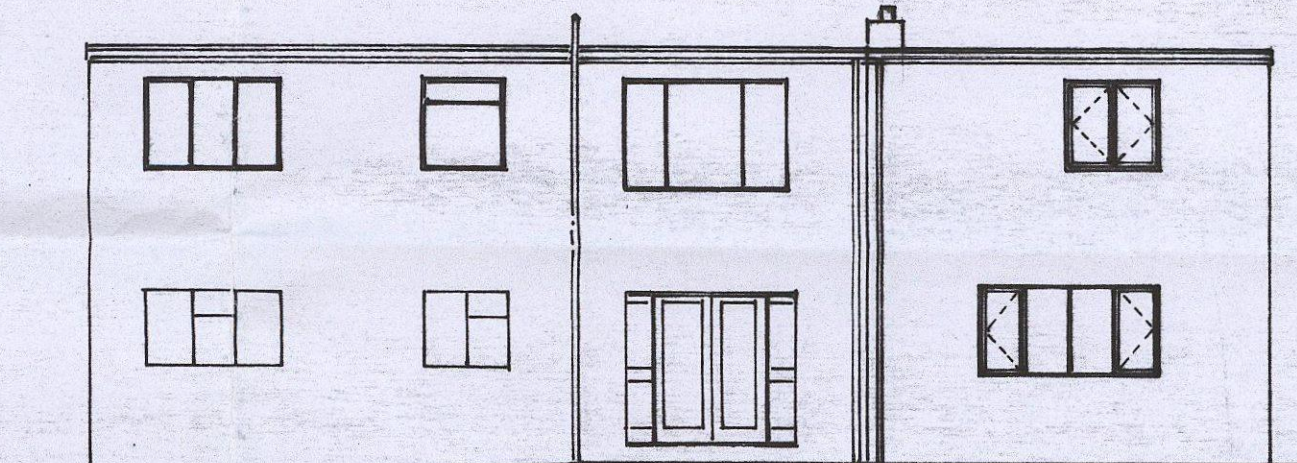

PROPOSED REAR ELEVATION

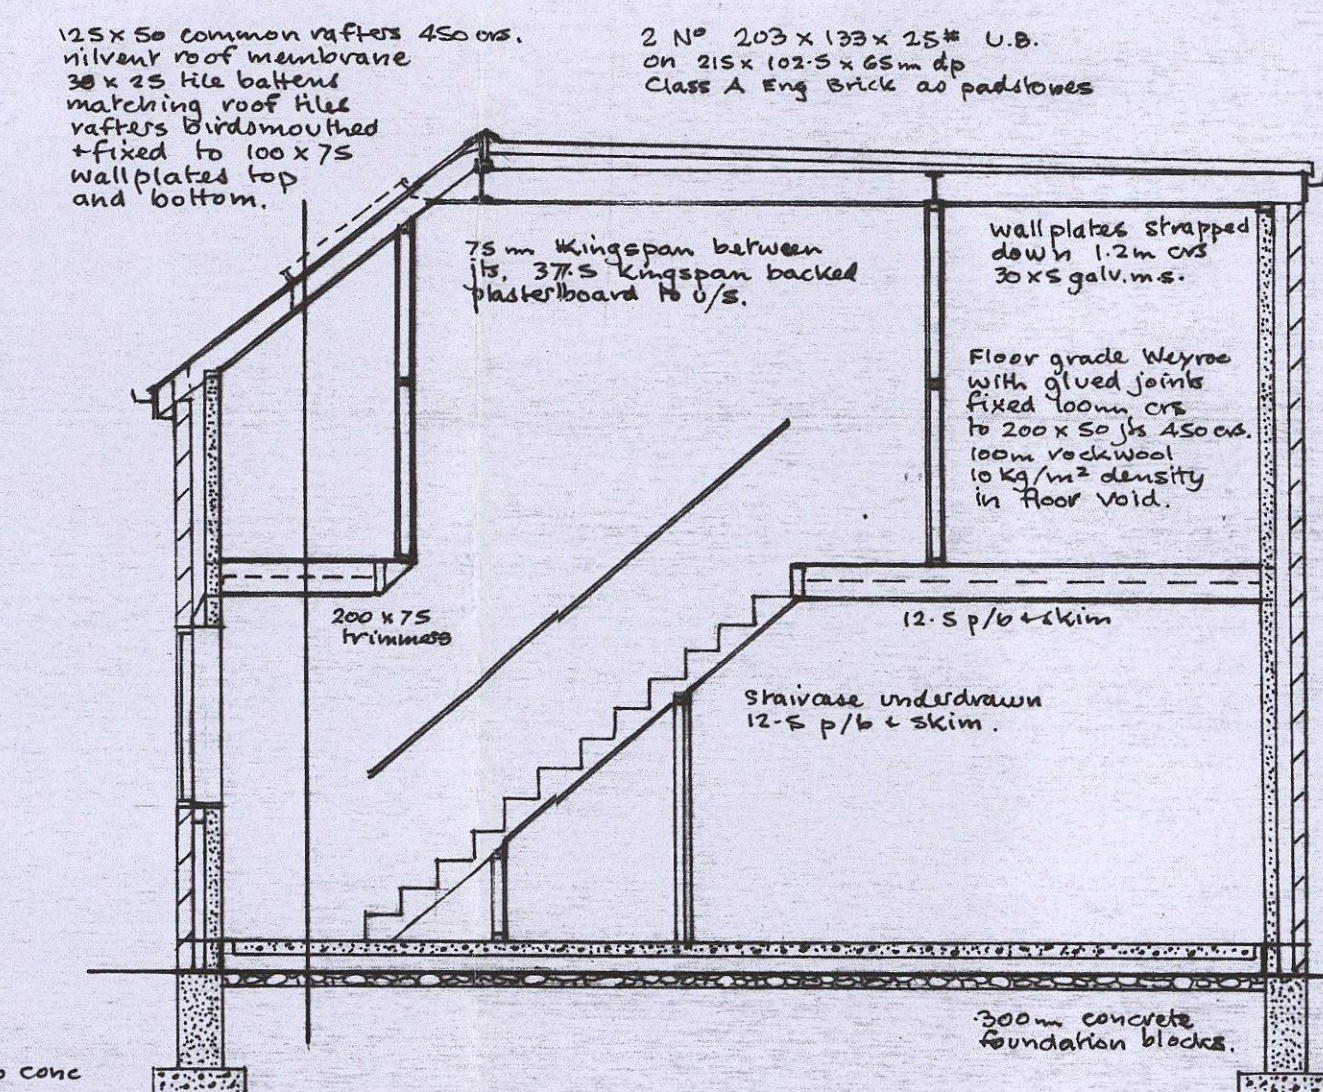

SECTION

30 x 5 galv. m.s. straps over 3 No js max 2.5 crs. 50mm nags between on line of straps.

Matching section r.w. gutters and downpipes on timber fascia.

Outer leaf in matching facing bricks. Fied with 5 steel fix 750 crs horizontal 450 crs vertical 75 crs at all eave. 100mm cavity full fill 100mm Rockwool 100mm turbo blocks 2 of cavity plaster matching section architraves and skittings.

Low energy light bulbs to new extension.

Electrical installation by member of competent person scheme and certified to B.S. 7671 on completion.

Alterations to heating system by gas safe engineer and certified on completion.

Tray d.p.c. to new ext walls. min 150mm above g.l.

Received by
Original