


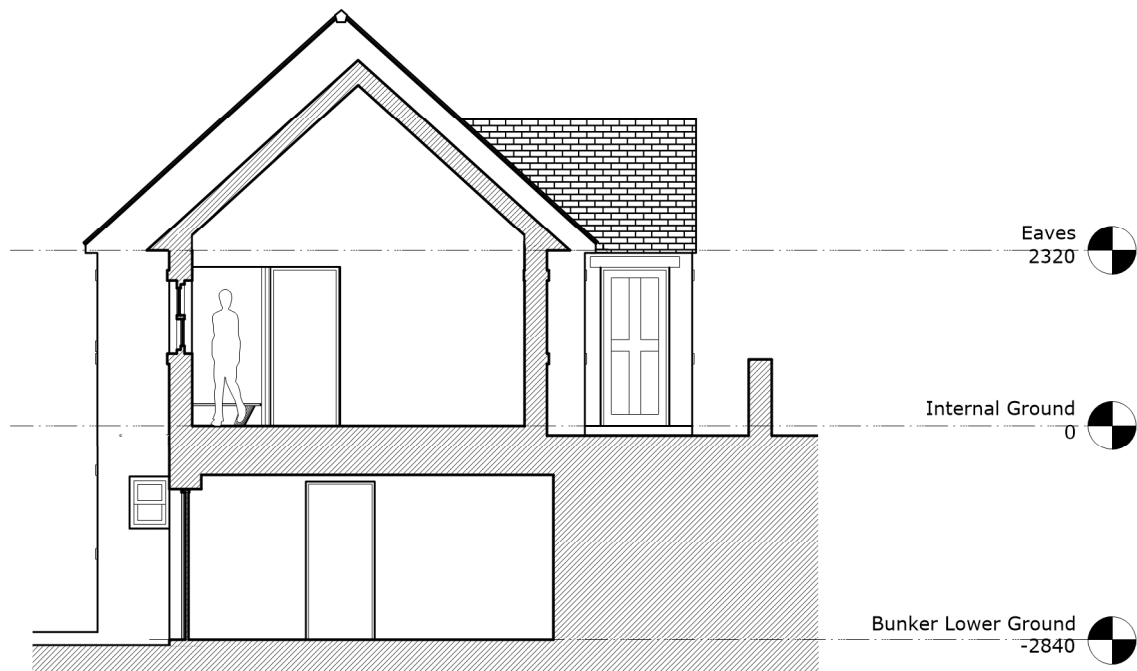

1

Section through bunker
Scale: 1:100



2

3d View from road
Scale: 1:50



High level gable glazing in oak framing. Maintains privacy whilst offering light and focal feature to room



DO NOT SCALE FROM DRAWINGS.

Client
: Haydn Vernals

Address
: 20 High Bank
Thurlstone

Project
: 2113
20 High Bank

Drawing
: Proposed Section and
3d View



E: rachel@rldmstudio.co.uk
T: 07595603049

Scale
: 1:100 @ A3

Date
: 05/07/2021

Dwg No.
: 2113-RLDM-ZZ-DR-A-00301-S1

Rev.: P02