



Hall Royd Lane



Ordnance Survey © Crown Copyright 2017. All rights reserved. Licence number 100022432. Plotted Scale - 1:1250

Promap
● LANDMARK INFORMATION GROUP

Peter Dimberline RIBA

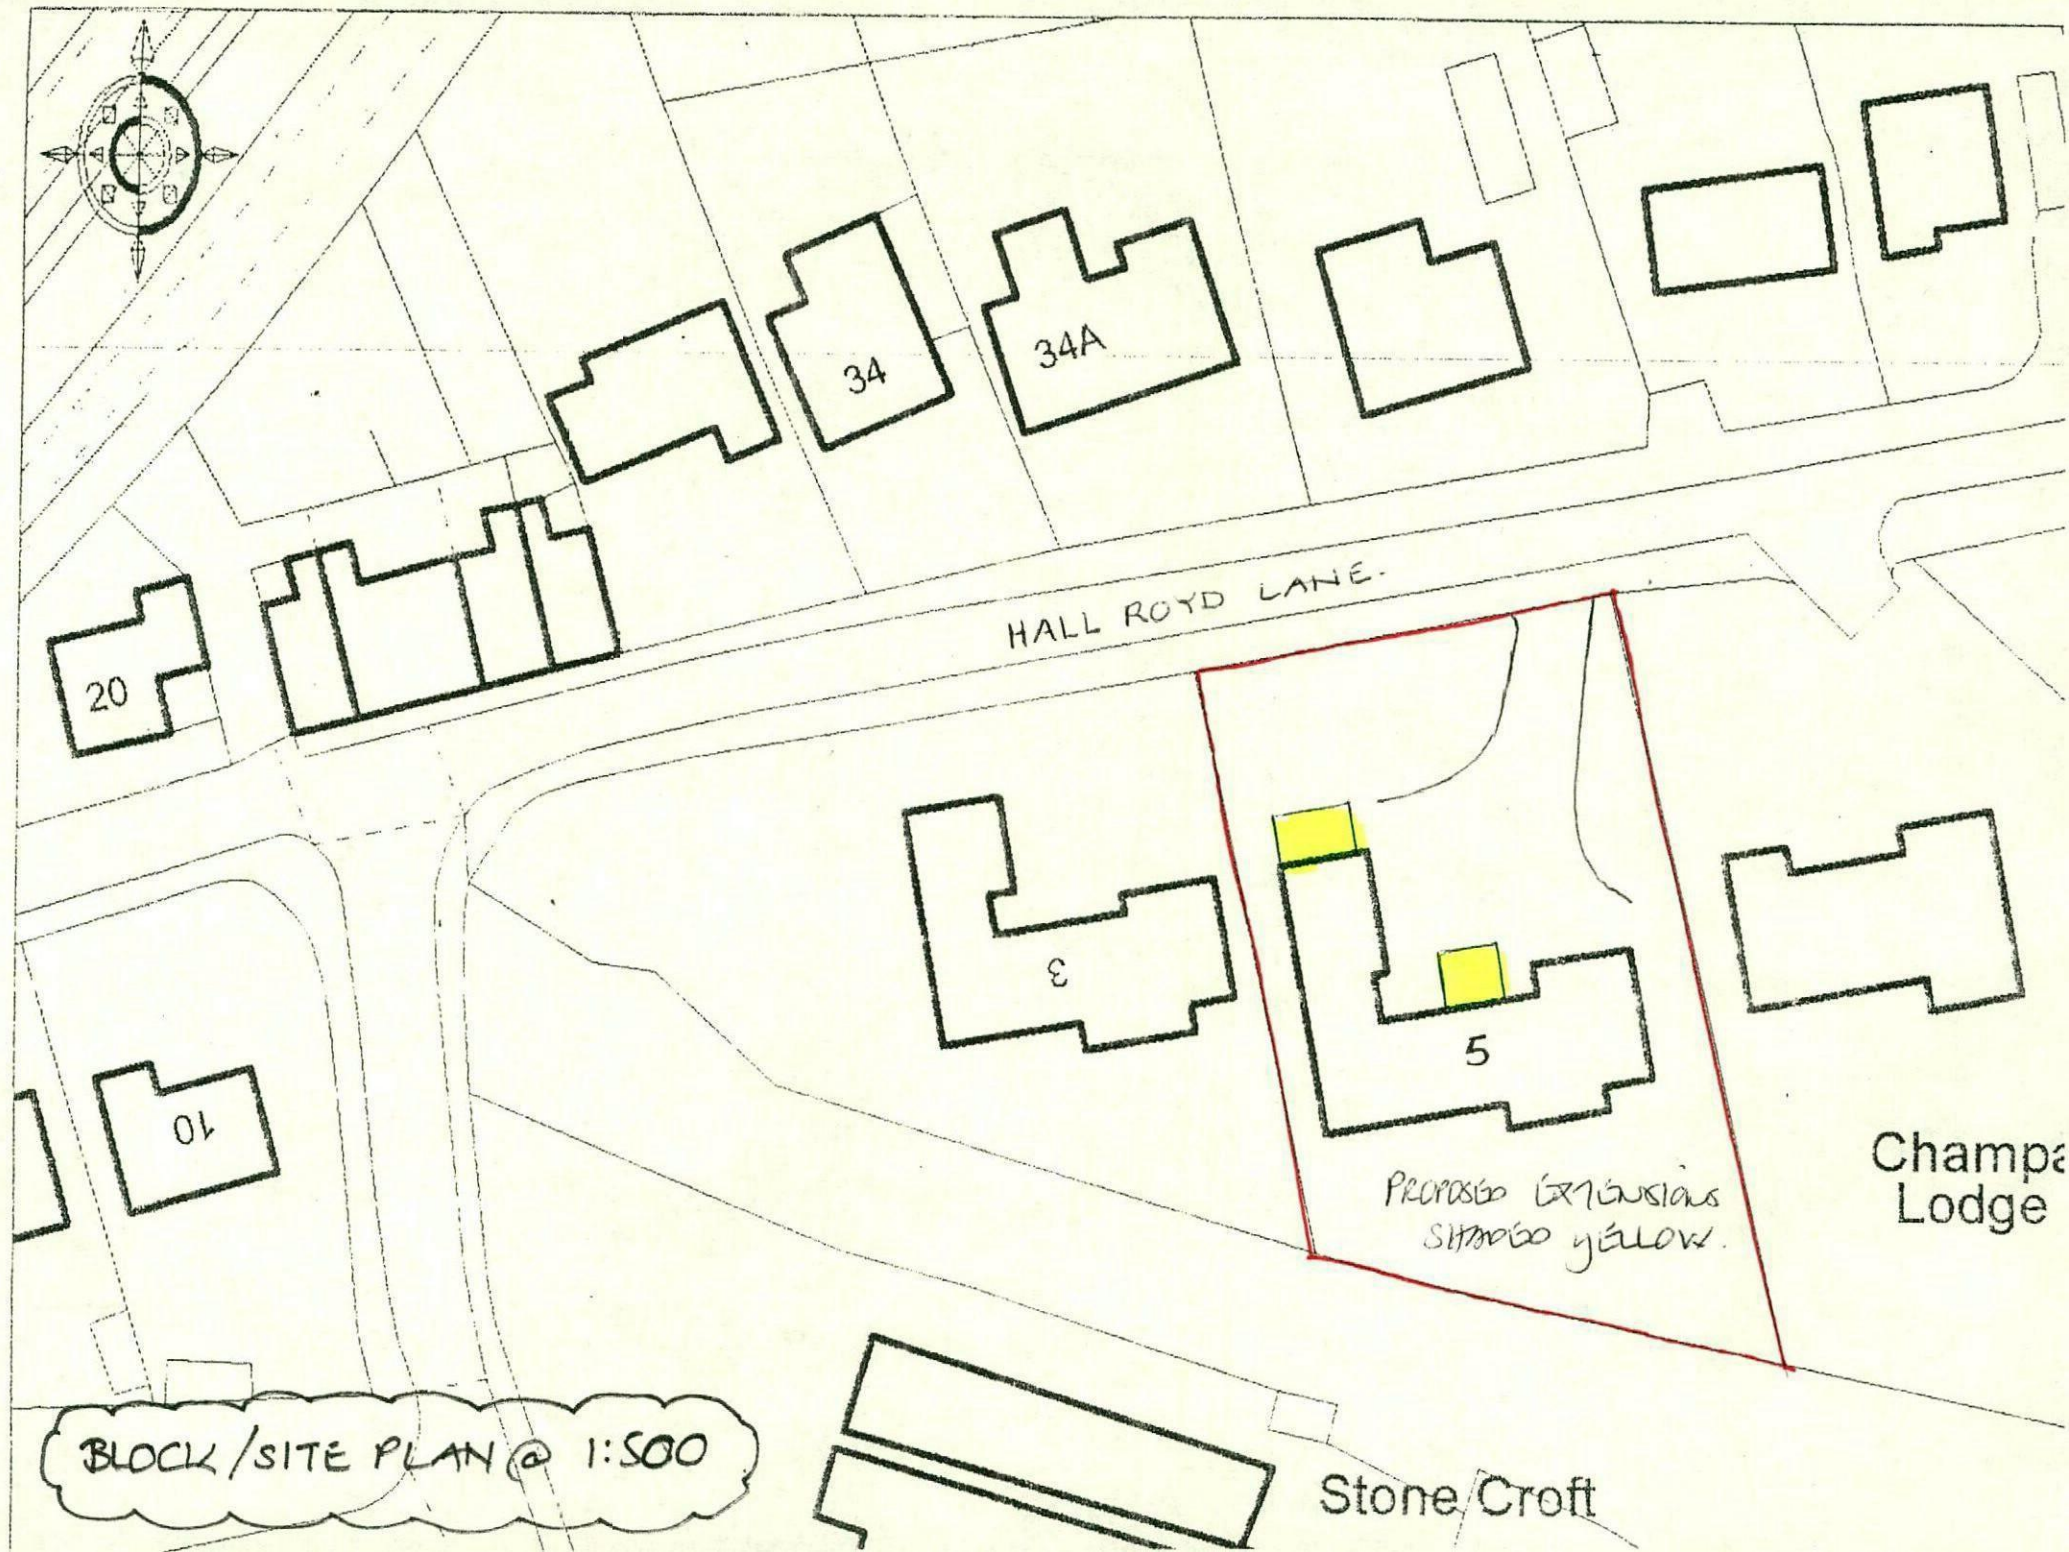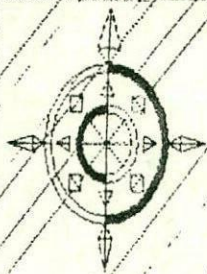

BLOCK/SITE PLAN @ 1:500

Stone Croft