




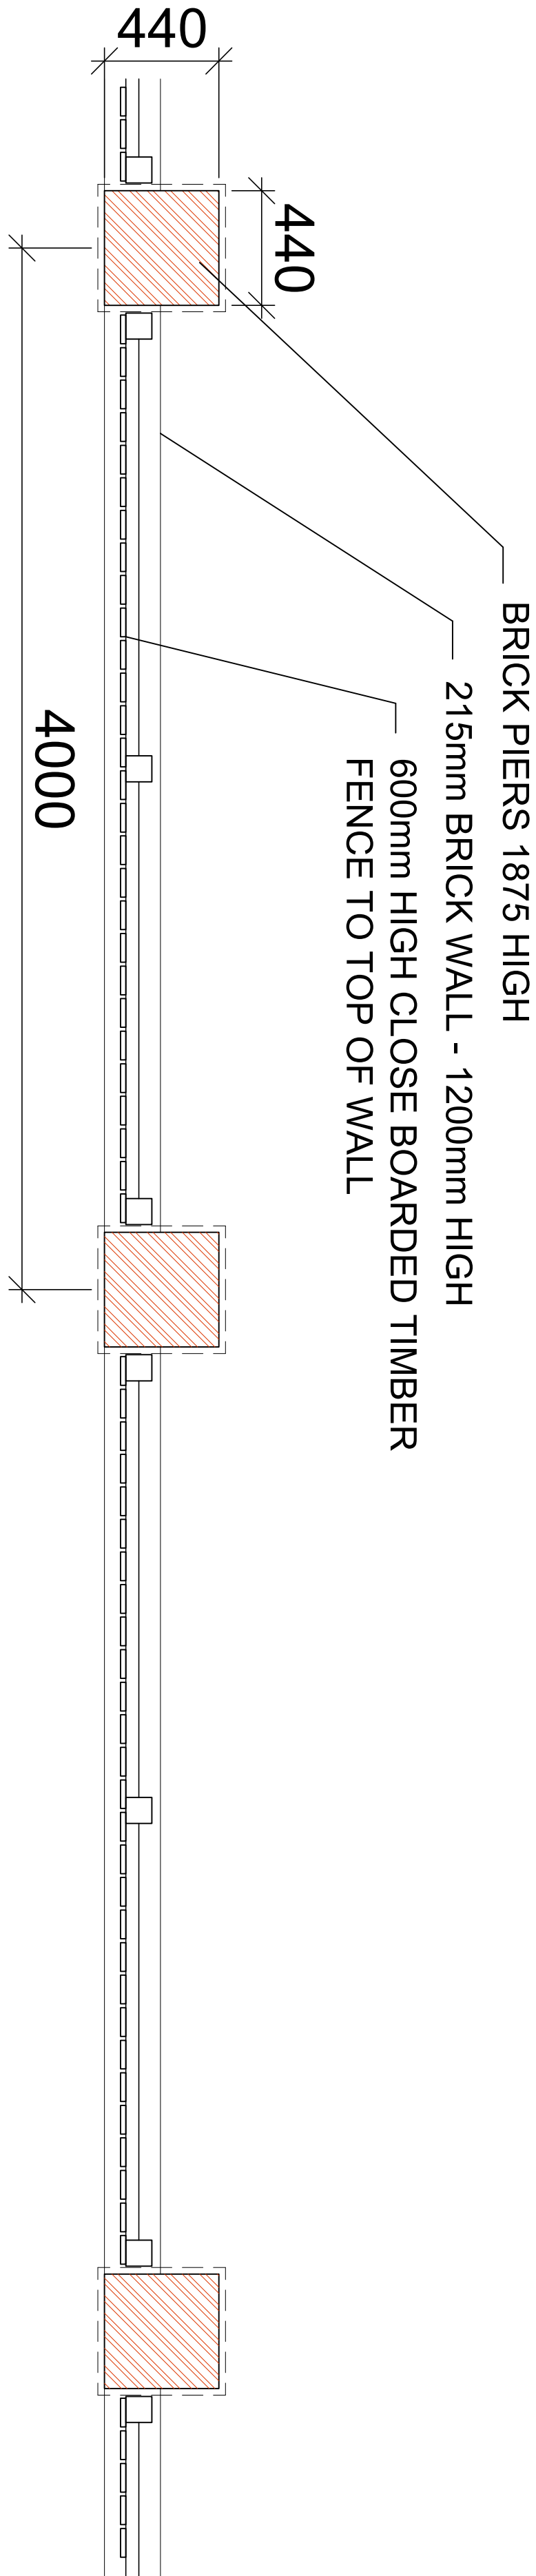

PLAN

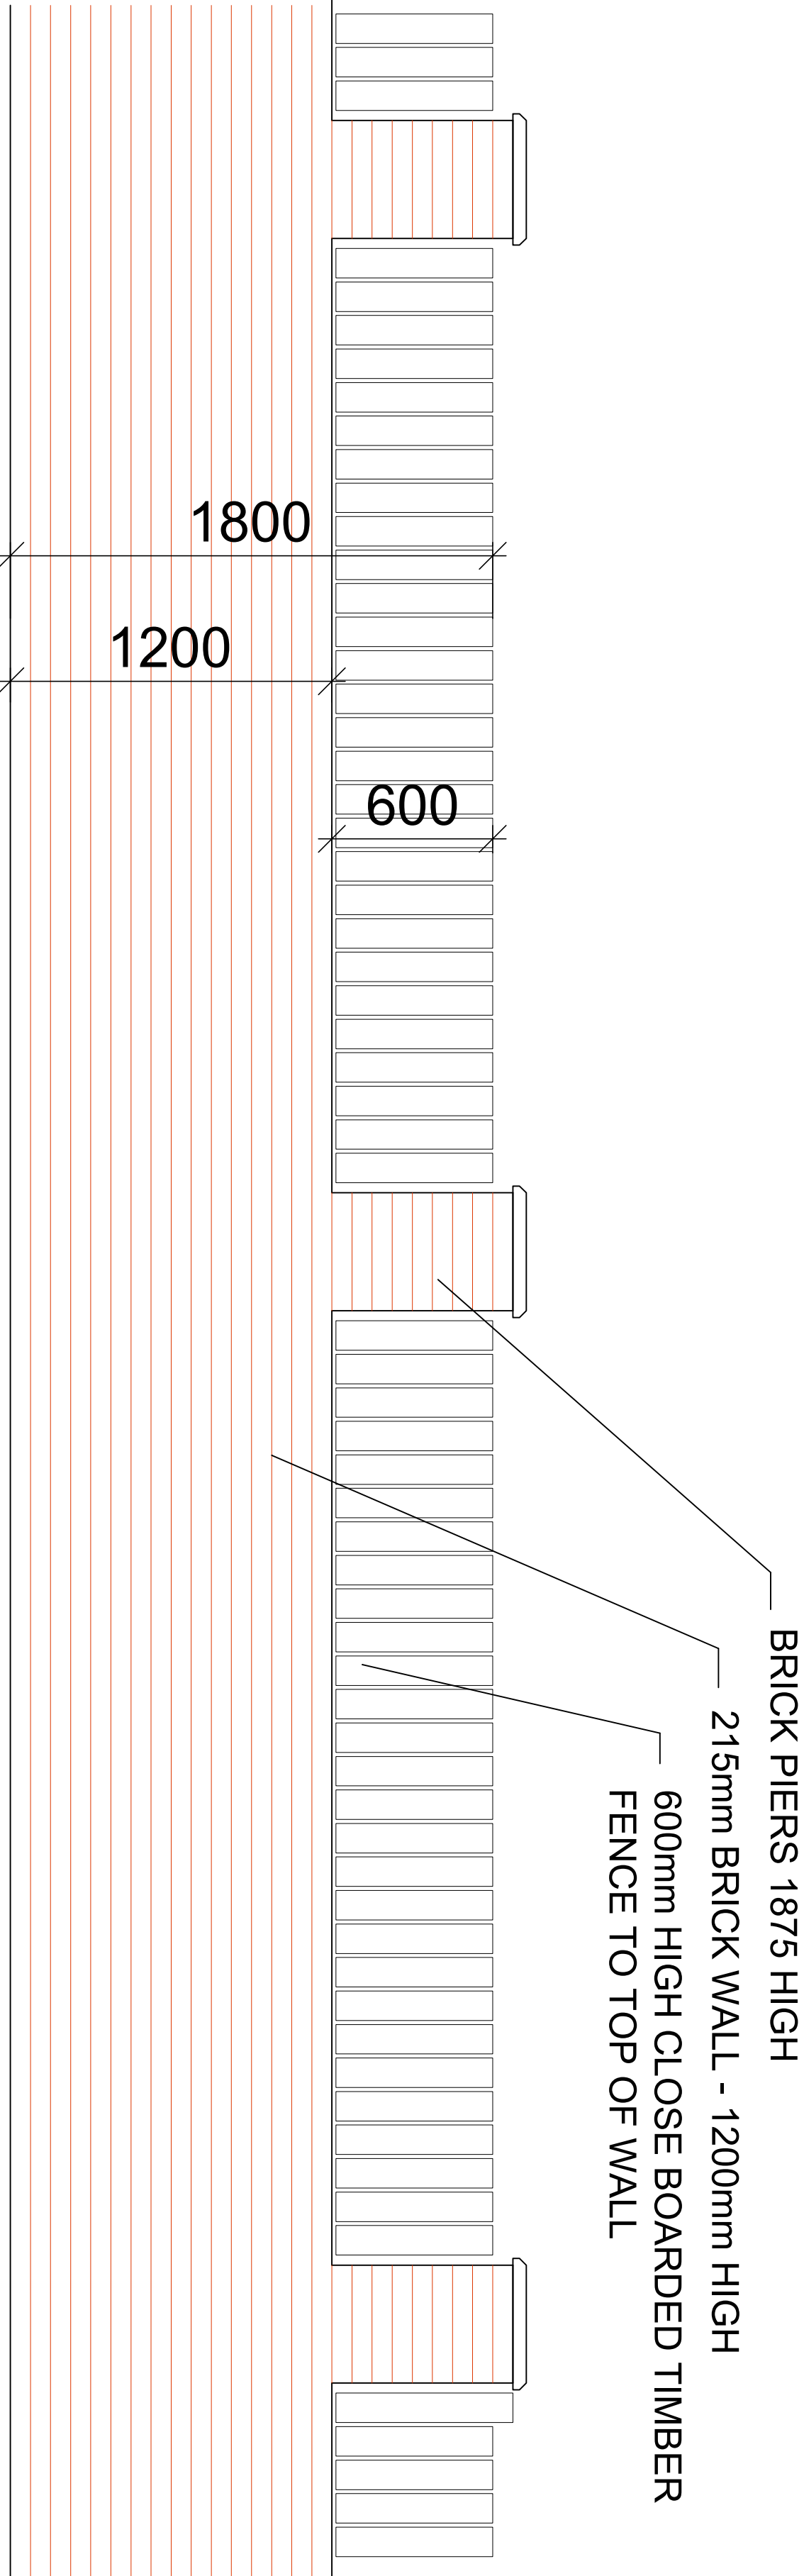

FRONT ELEVATION

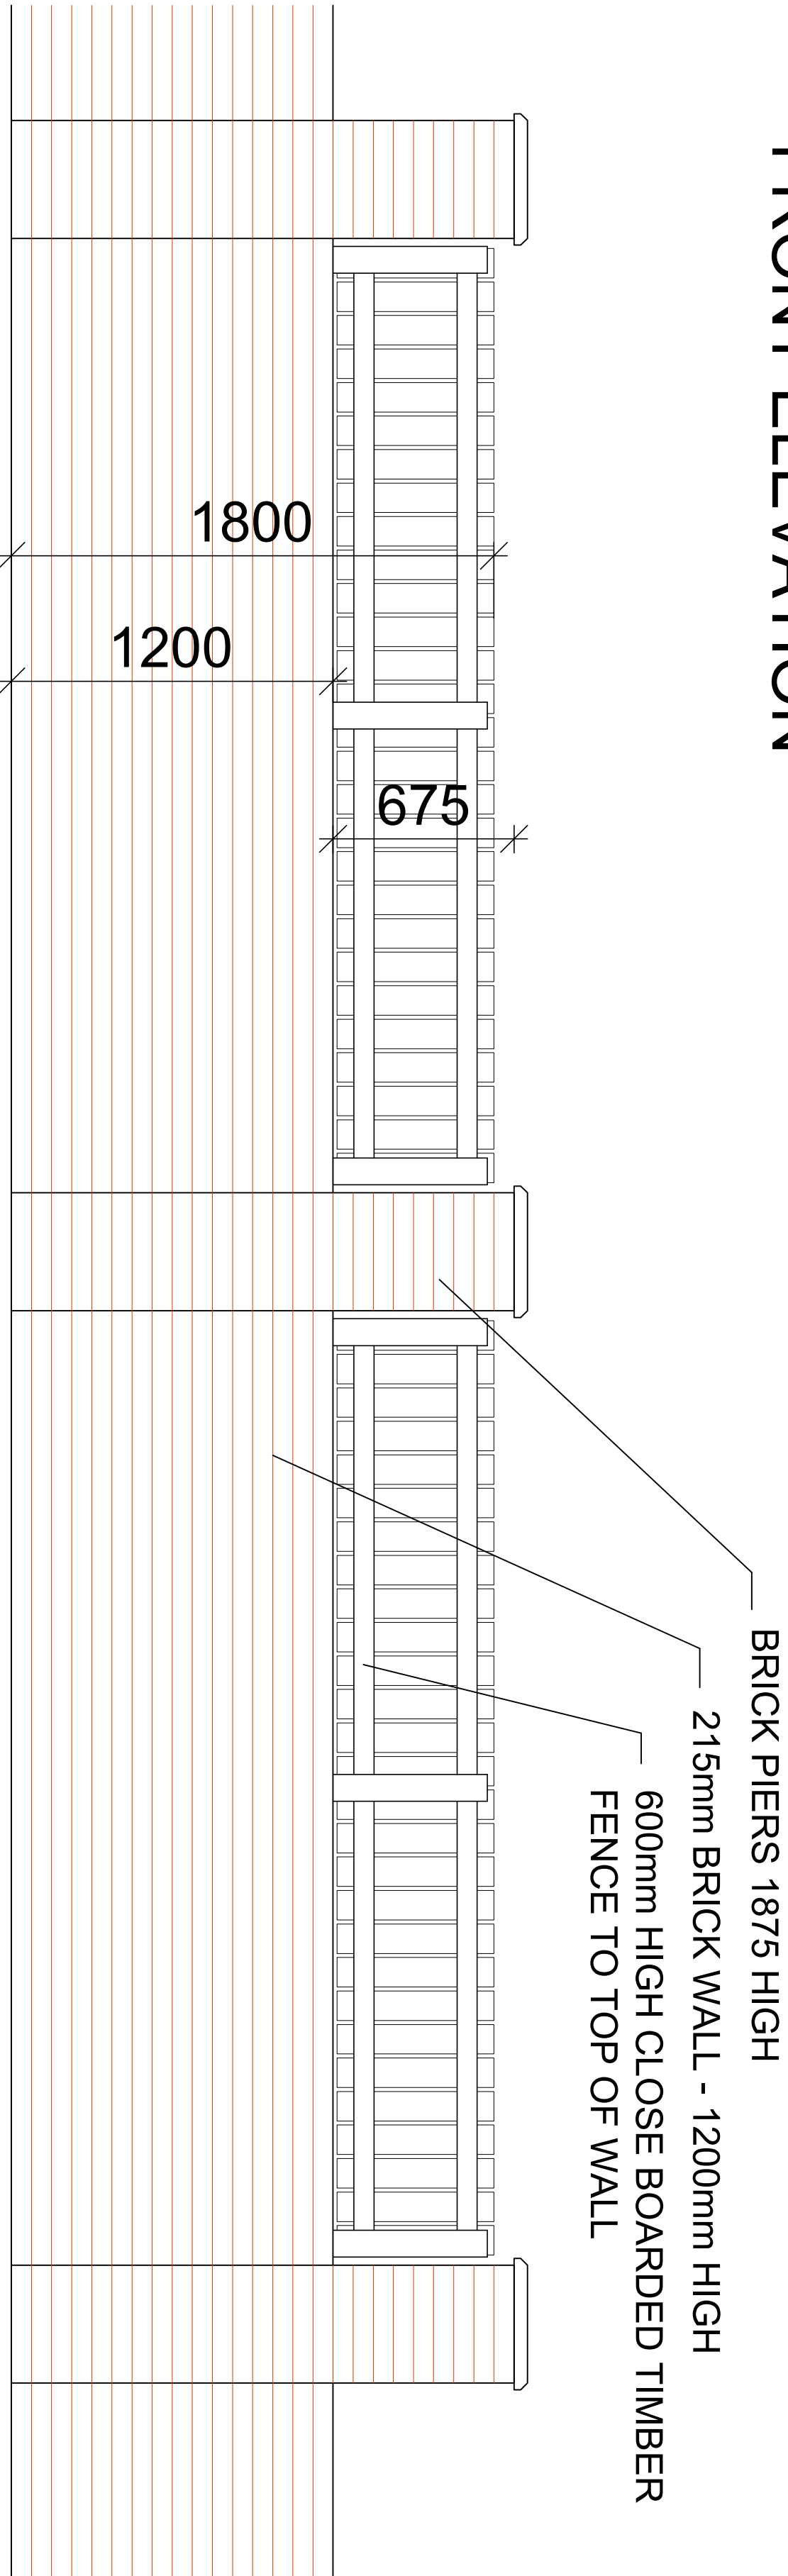

REAR ELEVATION