


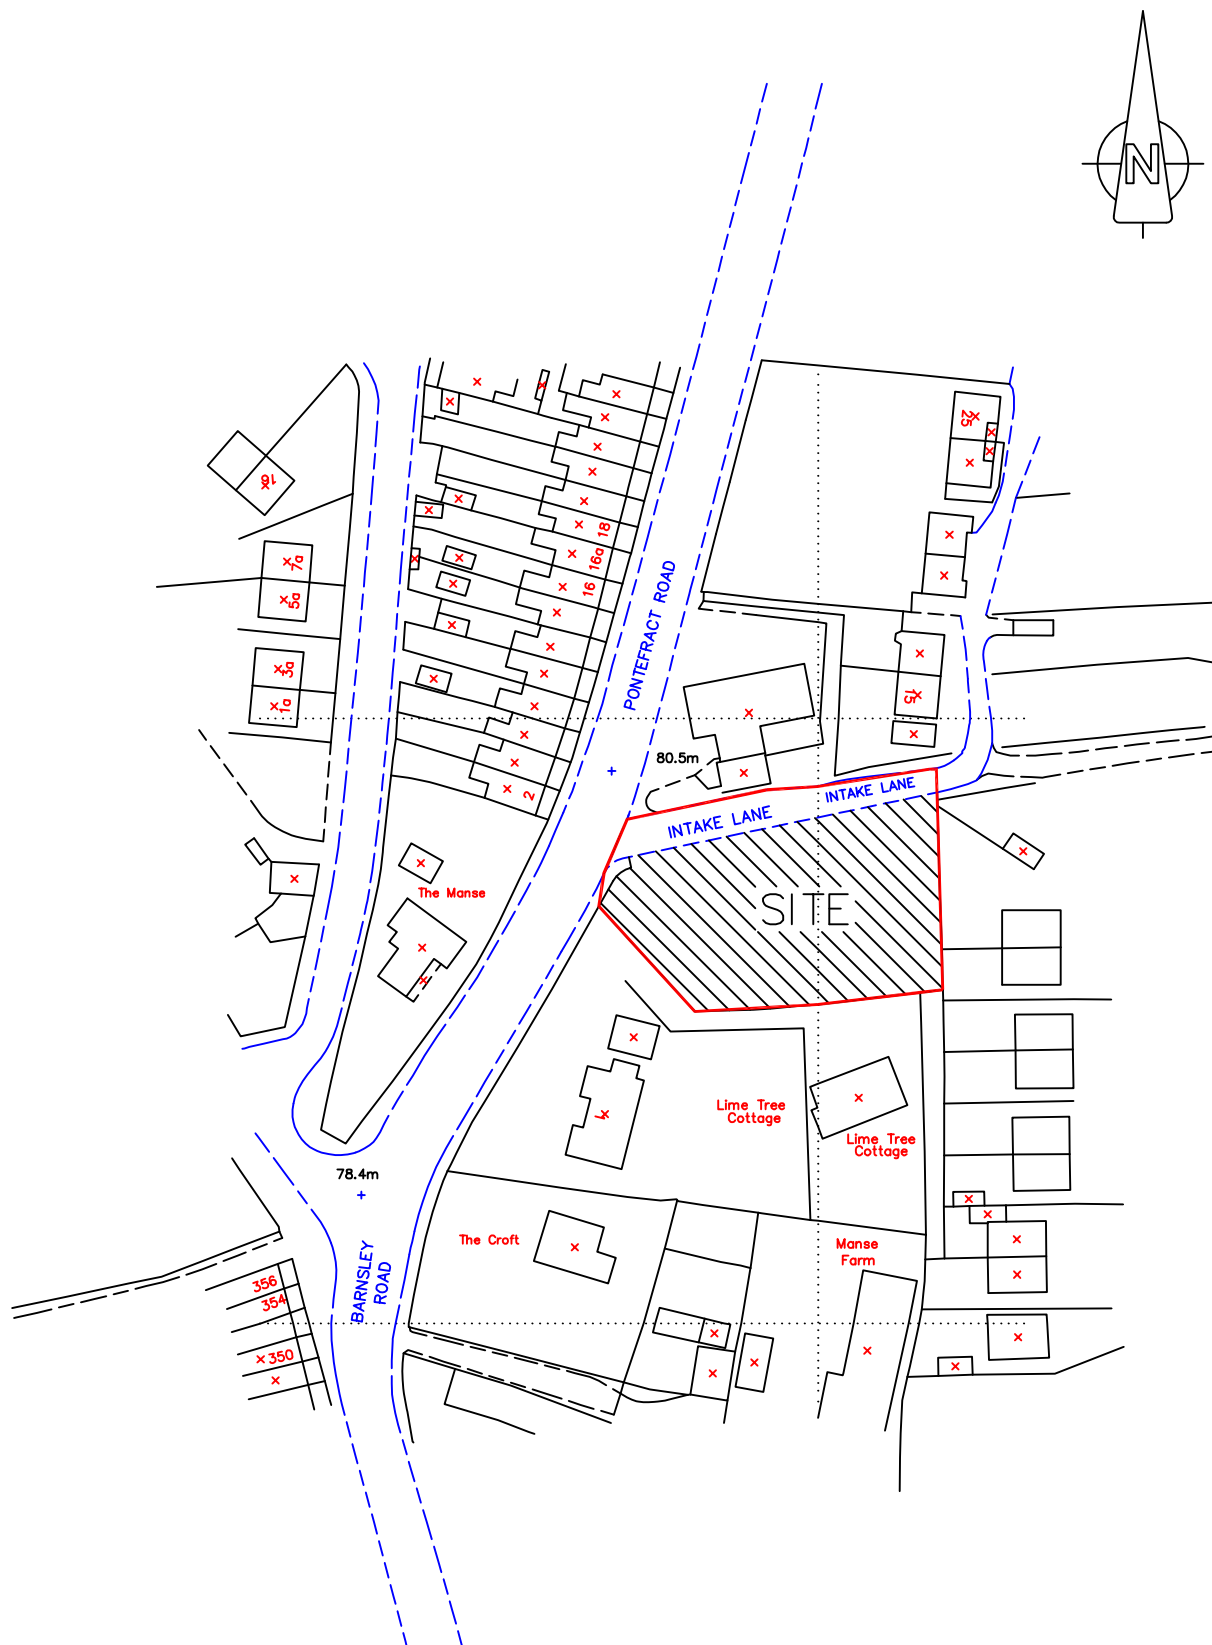

Crown Copyright 2005. All rights reserved. Licence number 100020449
 Reproduced from the 1:1250 O.S. map with the permission of the controller of
 HMSO Crown Copyright John R. Bradley Ltd. Licence No. AR 100008392

A4@1:1.25

John R. Bradley Ltd. ARCHITECTURAL DESIGNER 64, JENKIN ROAD, HORBURY WAKEFIELD WF4 6DT FAX & TEL : 01924 280782	PROJECT REDEVELOPMENT OF 1, PONTEFRACT ROAD CUDWORTH S72 8AJ	TITLE LOCATION PLAN	SCALE	DWG.NO.
			1:1250	1
			DATE	REV.
			1:11:05	