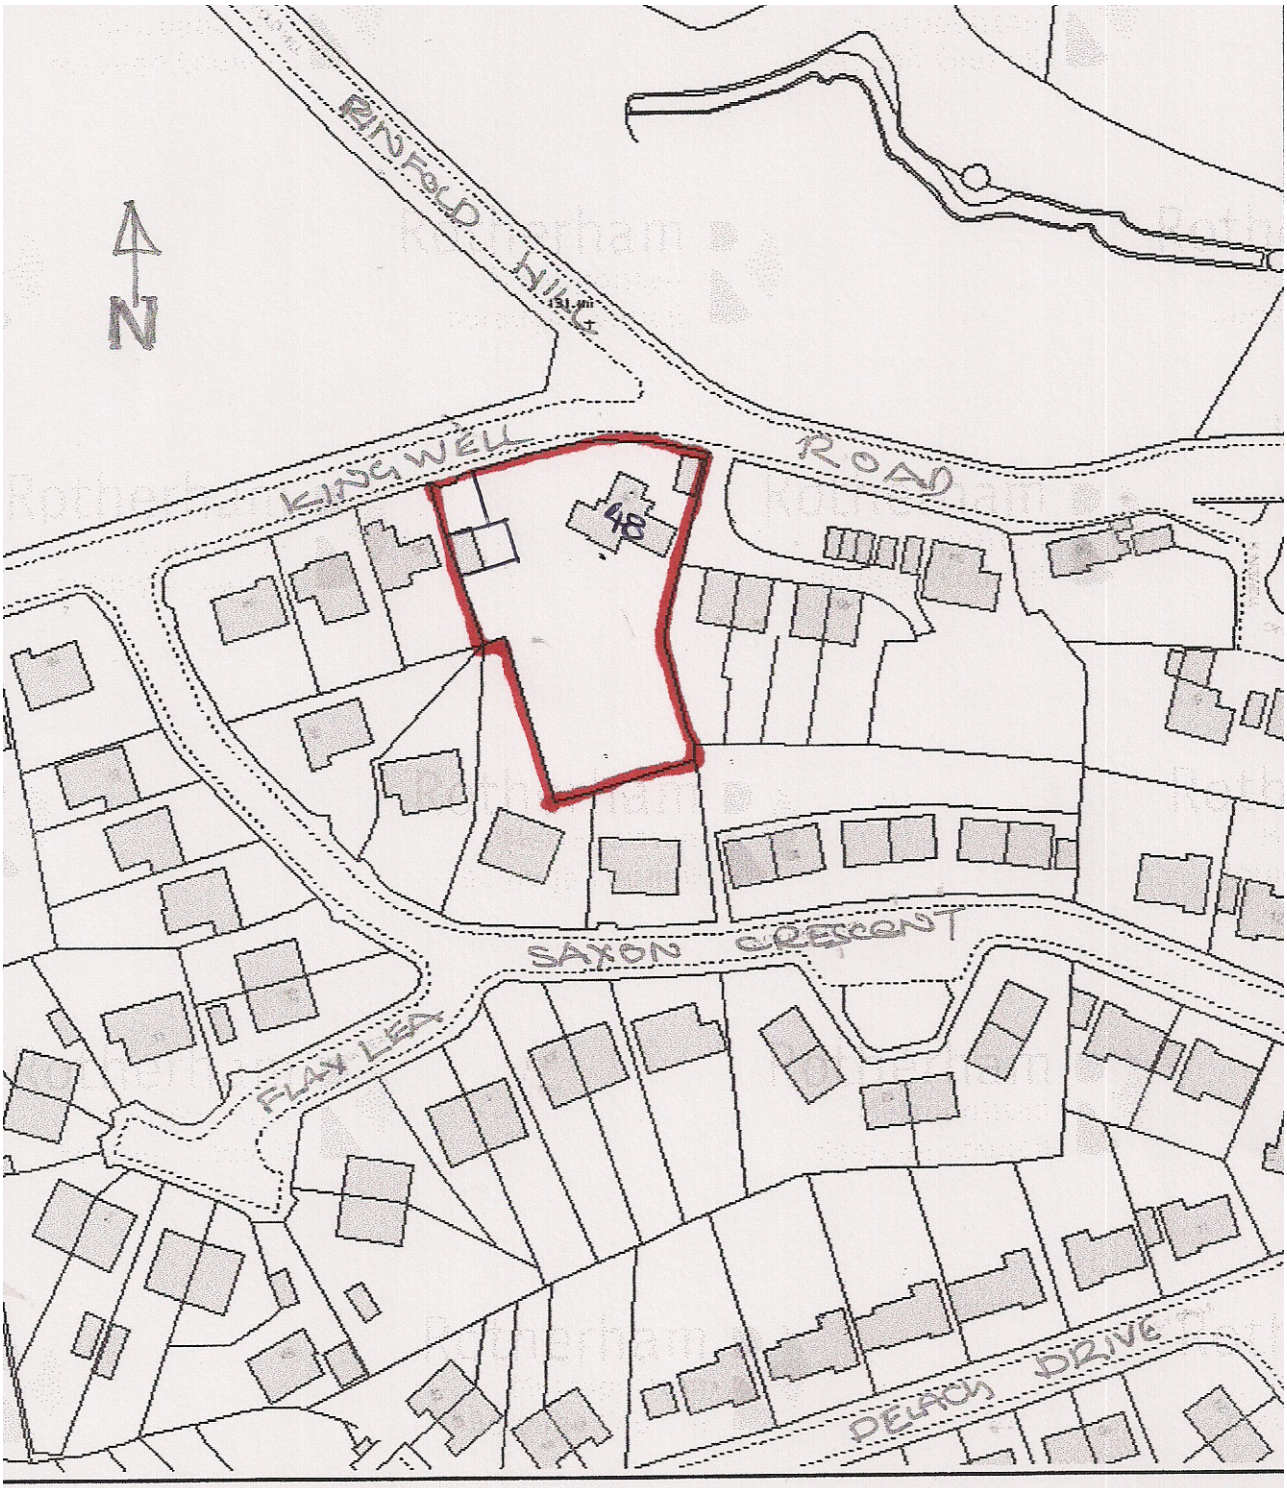


LOCATION PLAN 1:1250
48 KINGSWELL RD
WARD GREEN