Notes:

PLANNING DRAWINGS, NOT TO BE USED FOR BUILDING REGULATIONS OR CONSTRUCTION PURPOSES

COPYRIGHT OF THIS DRAWING BELONGS TO DESIGNSPACE ARCHITECTS, STRICTLY NO COPYING, HIRING OR LENDING WITHOUT AUTHORISATION

Revision:--

Revision List:

0 5m

Project Name: 46 Don Street, Springvale

Drawing Title: Plans & Elevations - Proposed

Drawing Number: 1060/TP/003

Scale: 1:100@A3

Date: Aug 12

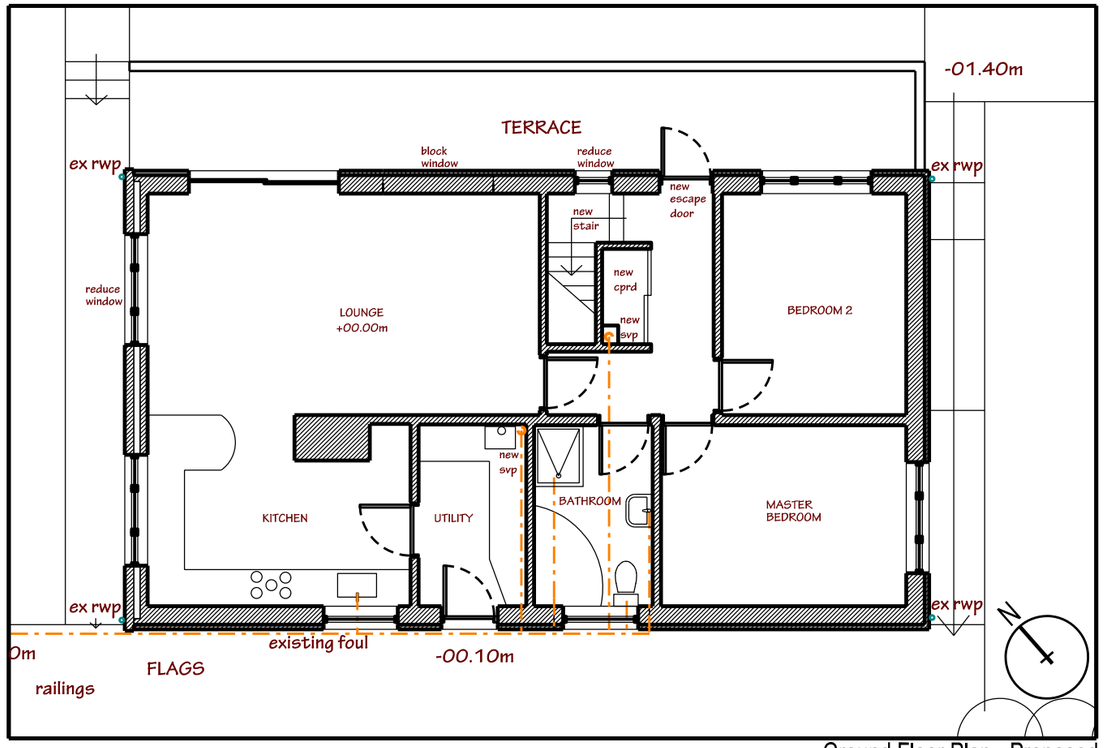

Ground Floor Plan - Proposed

North Elevation - Proposed

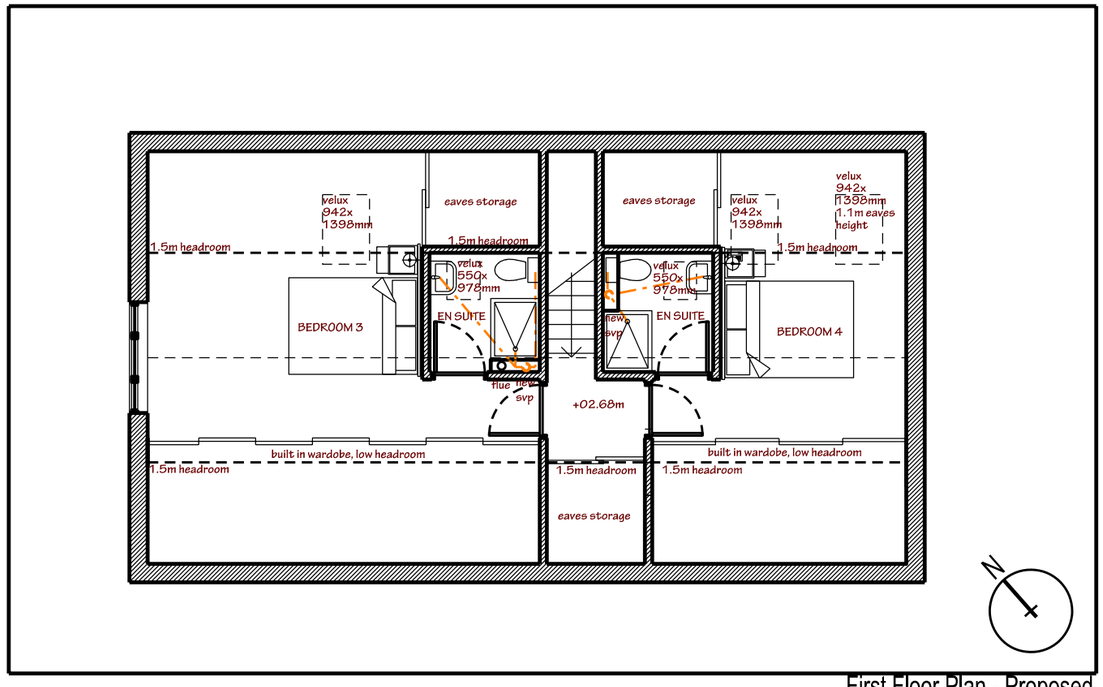

First Floor Plan - Proposed

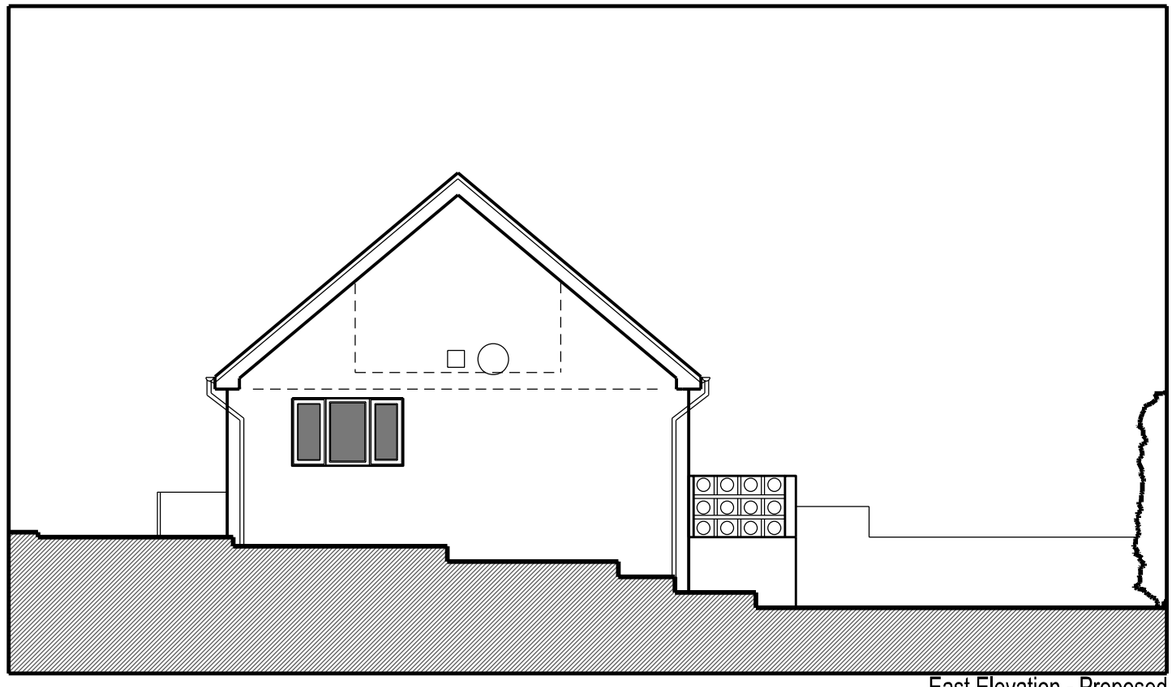

East Elevation - Proposed