


SHELL WENTWORTH PARK SERVICE STATION, MAPLE ROAD, TANKERSLEY

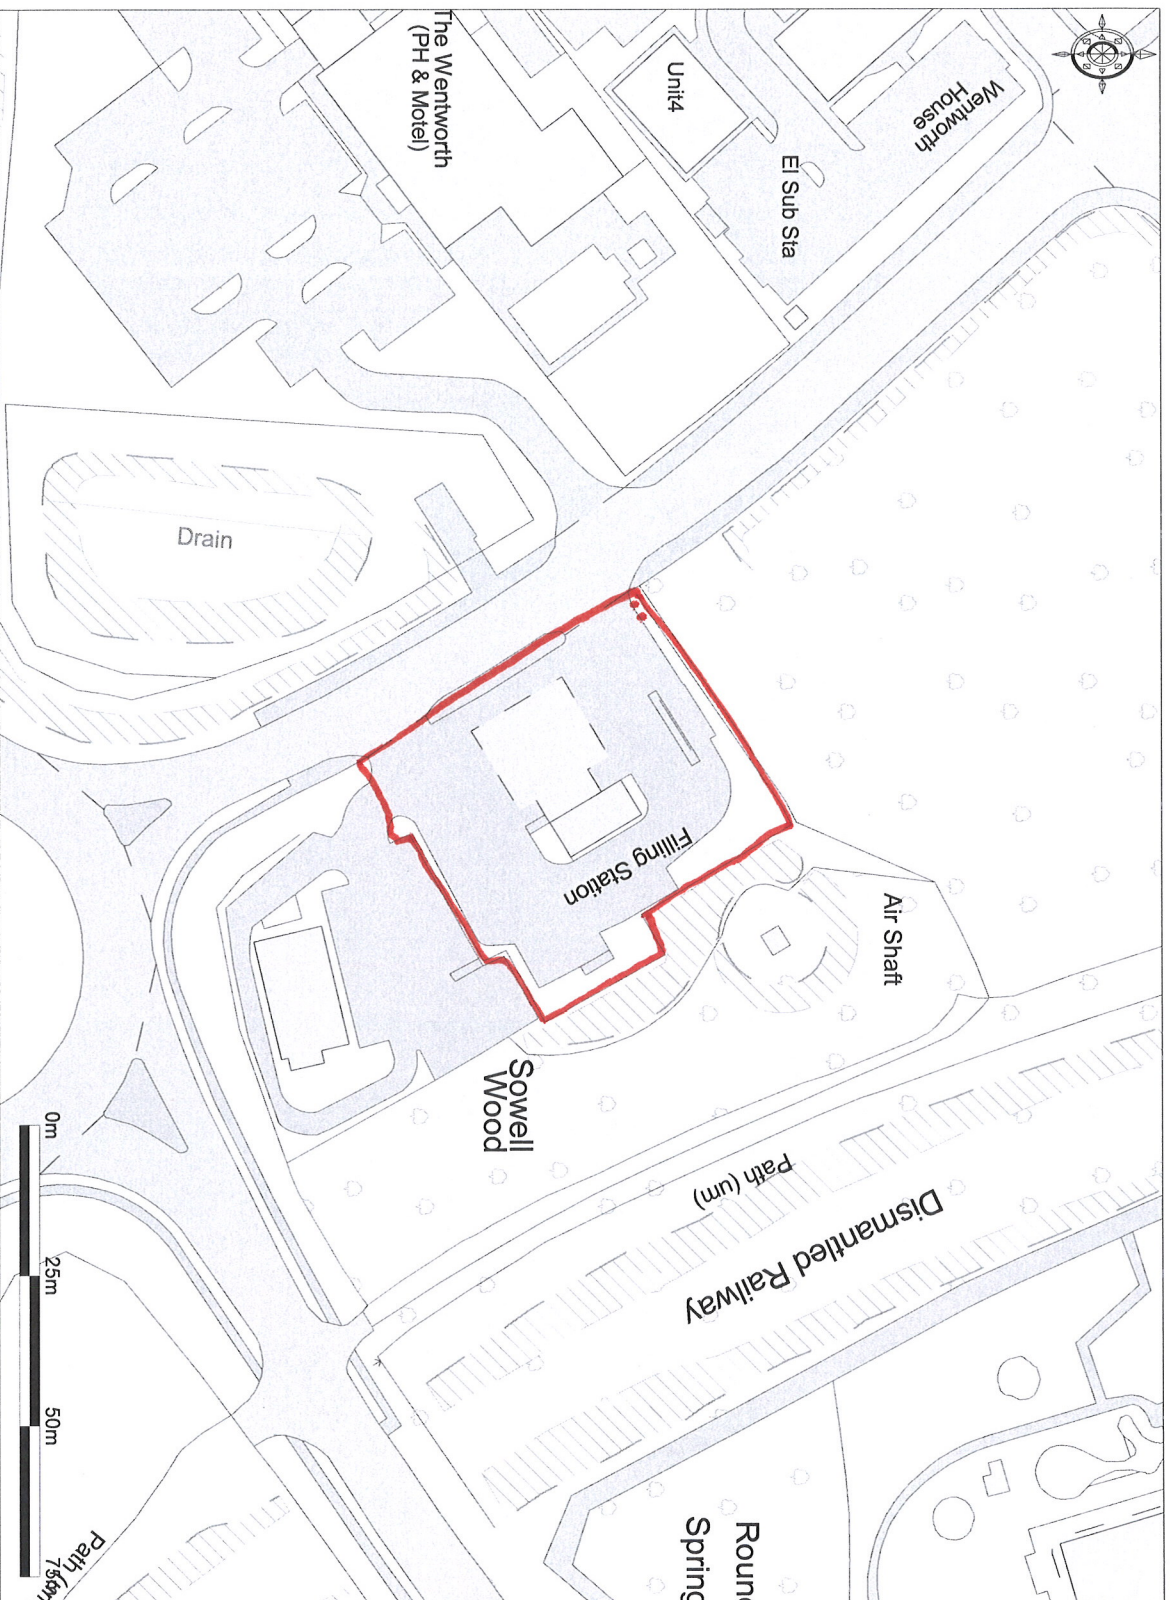

Enabled by
Ordnance Survey

© Crown Copyright 2009. All rights reserved. Licence number 100020449, Plotted Scale - 1:1250

YD0401017117