


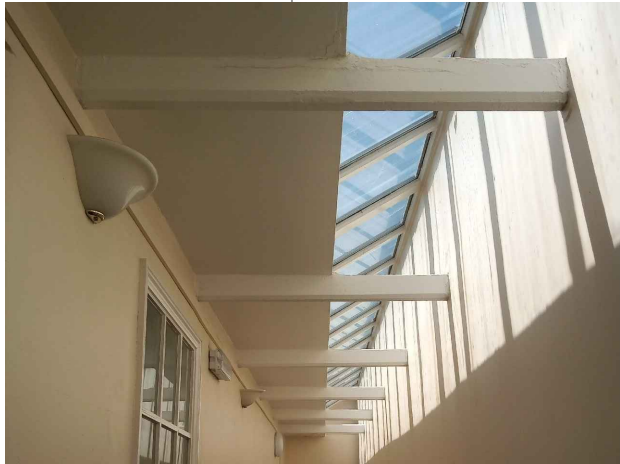


Photo 2

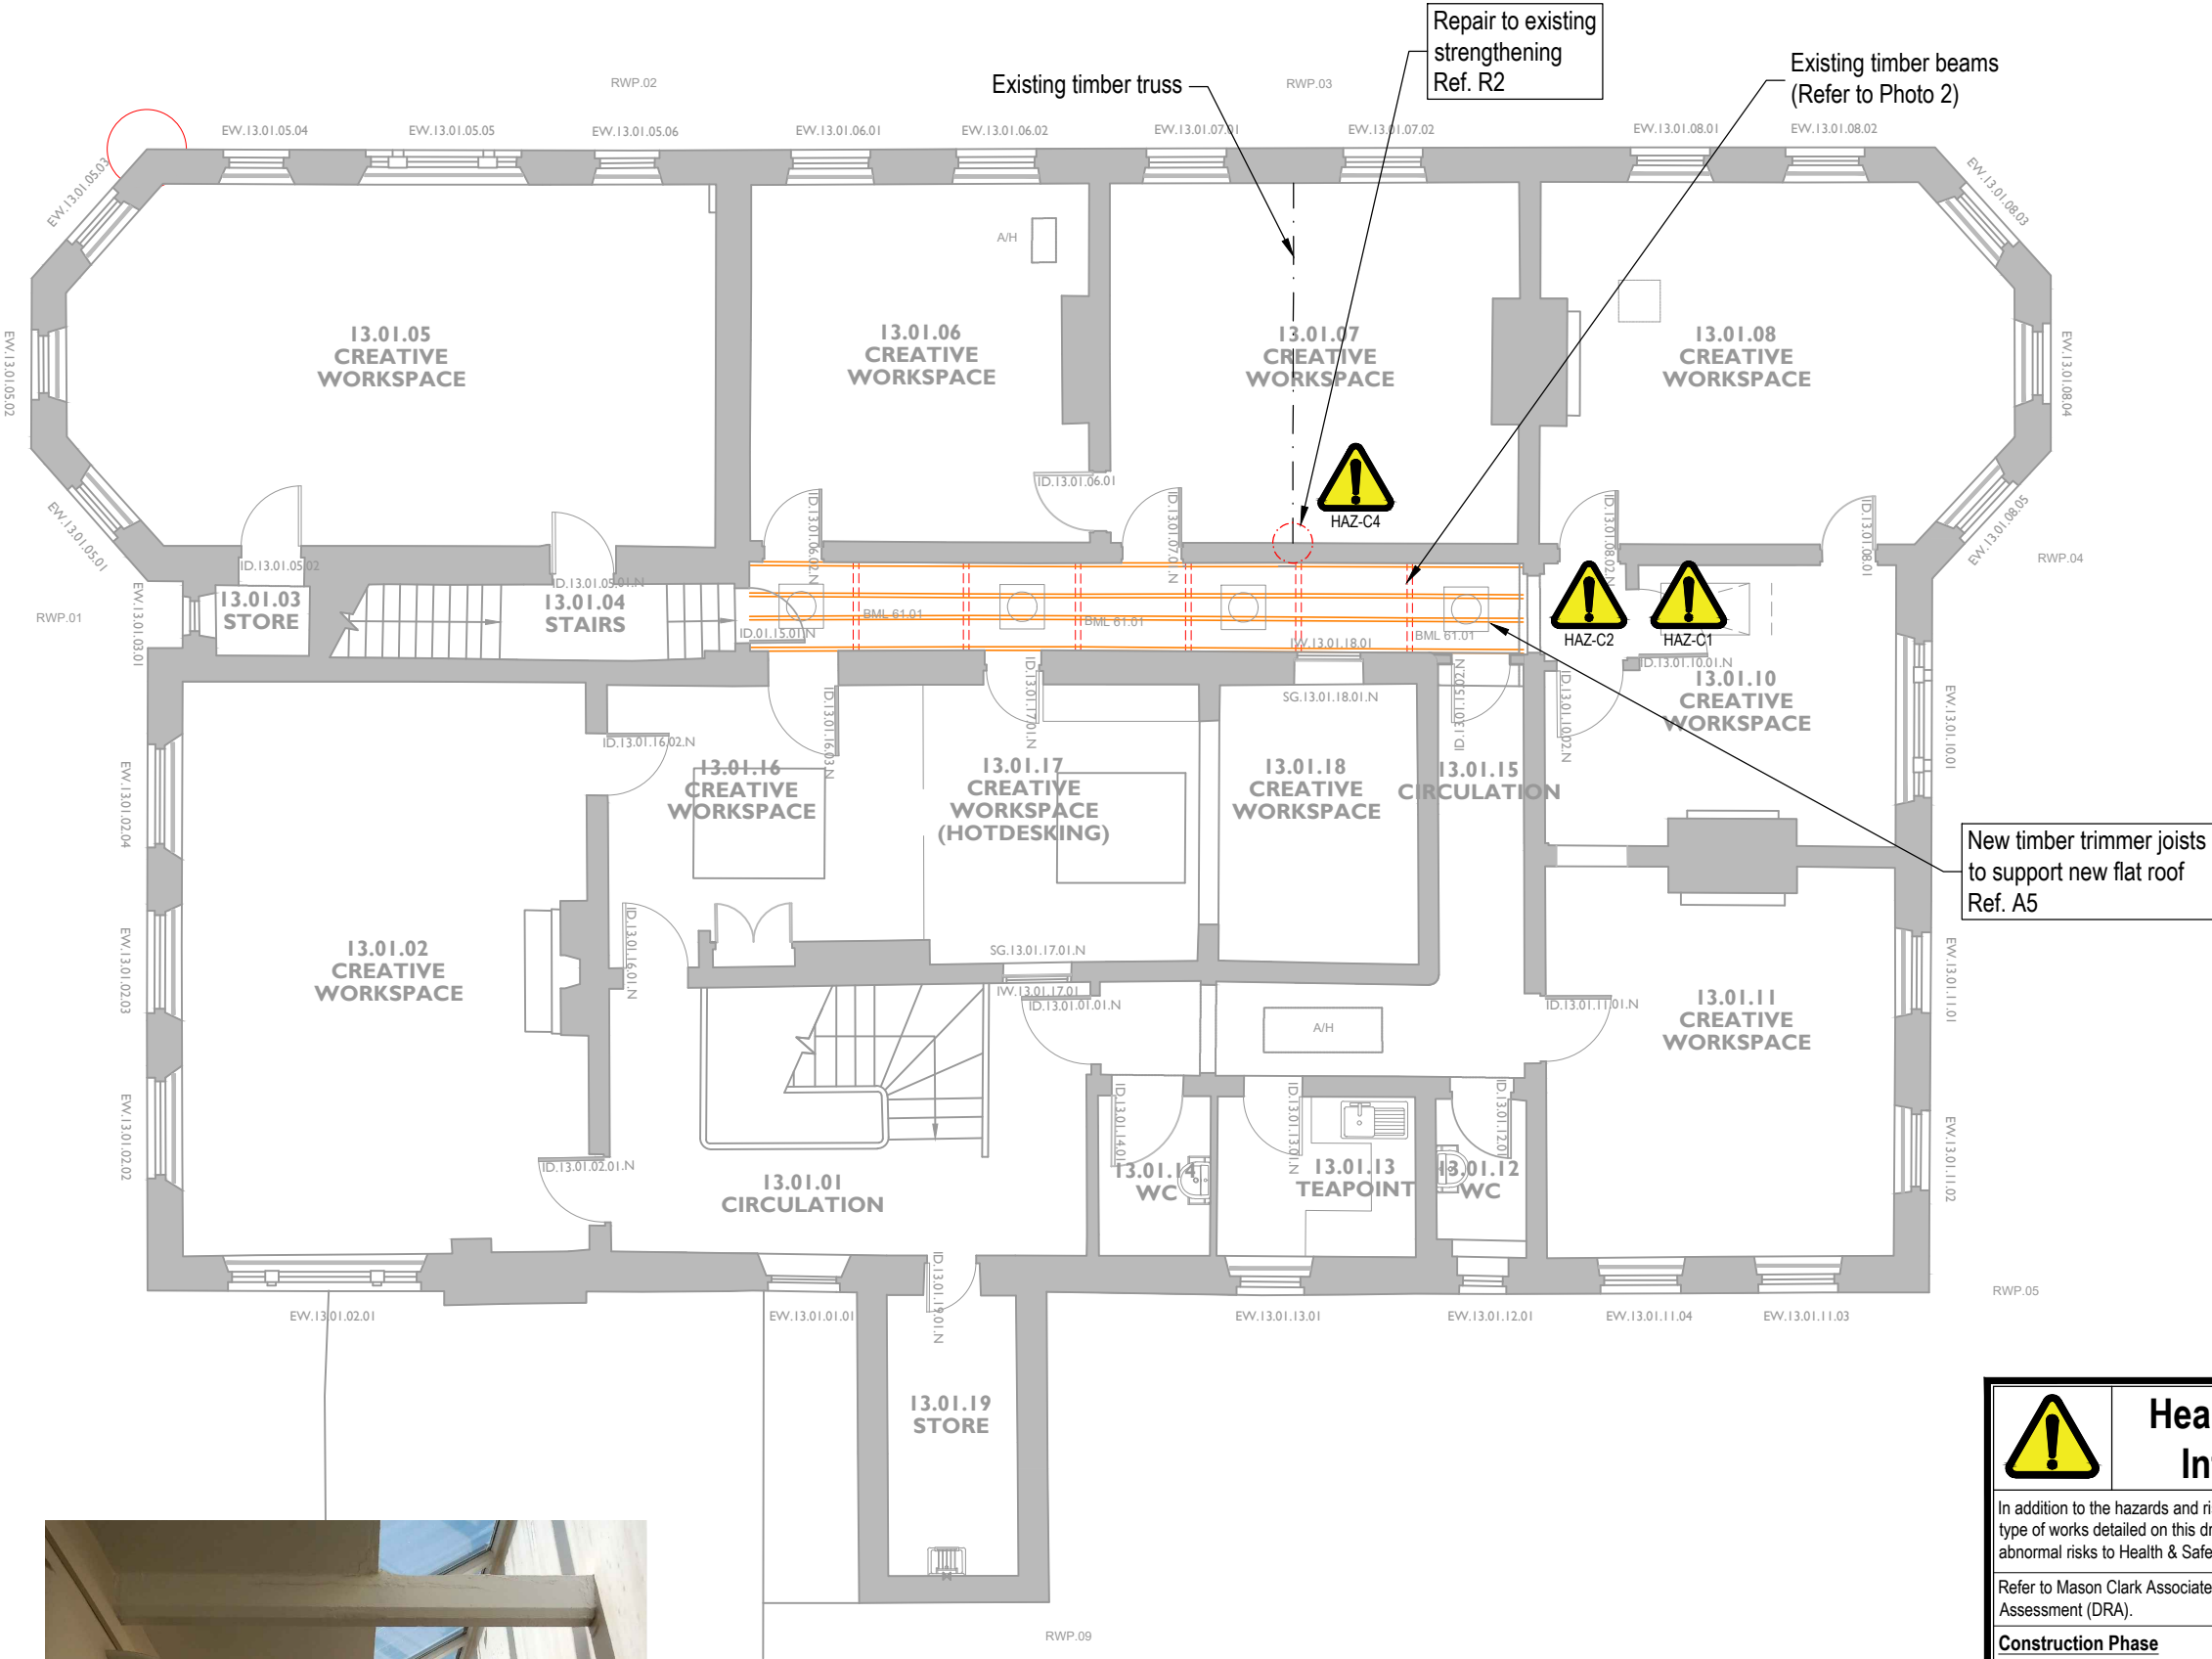

Notes

1. This drawing is subject to copyright and must not be reproduced, stored or transmitted in any form without prior permission from Mason Clark Associates.
2. This drawing is not to be scaled. All dimensions are to be checked on site by the contractor. Any discrepancies are to be notified to Mason Clark Associates. Obtain instructions prior to works commencing.
3. This drawing is to be read in conjunction with all the relevant contract drawings and specifications.
4. All dimensions are in millimetres and all levels are in metres AOD unless noted otherwise.
5. All work shall be carried out in accordance with Local Authority, Statutory Authority and Health & Safety Regulations.
6. Mason Clark Associates are not responsible for determining the appropriate fire period, fire boundary conditions or the associated design of fire protection or inherent fire resistance to any elements of structure, including all frames, posts, beams, joists, roof members and secondary structural elements such as lintels. Refer to the Architect or Project Manager for this information.

For details of each intervention refer to schedule of structural interventions.

Health & Safety Information

In addition to the hazards and risks normally associated with the type of works detailed on this drawing, please note the following abnormal risks to Health & Safety.

Refer to Mason Clark Associates project specific Design Risk Assessment (DRA).

Construction Phase	
HAZ-C1	Construction materials falling from height
HAZ-C2	Working at height
HAZ-C3	Unknown condition of hidden structure
HAZ-C4	Working in confined space

Maintenance Phase	
No additional risks identified	

Demolition Phase	
No additional risks identified	

It is assumed that all works will be carried out by a competent contractor working where appropriate to an approved method statement

T3	Tender Issue - Update to references	SM	23.02.2024
T2	Tender Issue - Update	SM	16.02.2024
T1	Tender Issue	SM	24.08.2023
P3	Preliminary - Initial Issue	SM	13.06.2023
P2	Preliminary - Initial Issue	SM	08.06.2023
P1	Preliminary - Initial Issue	SM	02.06.2023
Rev	Details	By	Date

Hull

Leeds

York

+44 (0) 1482 345797

+44 (0) 113 277 9542

+44 (0) 1904 438005

www.masonclark.co.uk

masonclarkassociates
civil and structural engineering consultants

Client.		
Barnsley Metropolitan Borough Council		
Project.		
Elsecar Forging Ahead		
Title.		
B13: Proposed structural works for first-floor ceiling level and tie beam		
Drawn: SM	Checked: GFP	Date: 02/06/2023
Scale @ A3 : 1:100		
Drawing No : 20834-Y-DR-003	Rev: T3	