


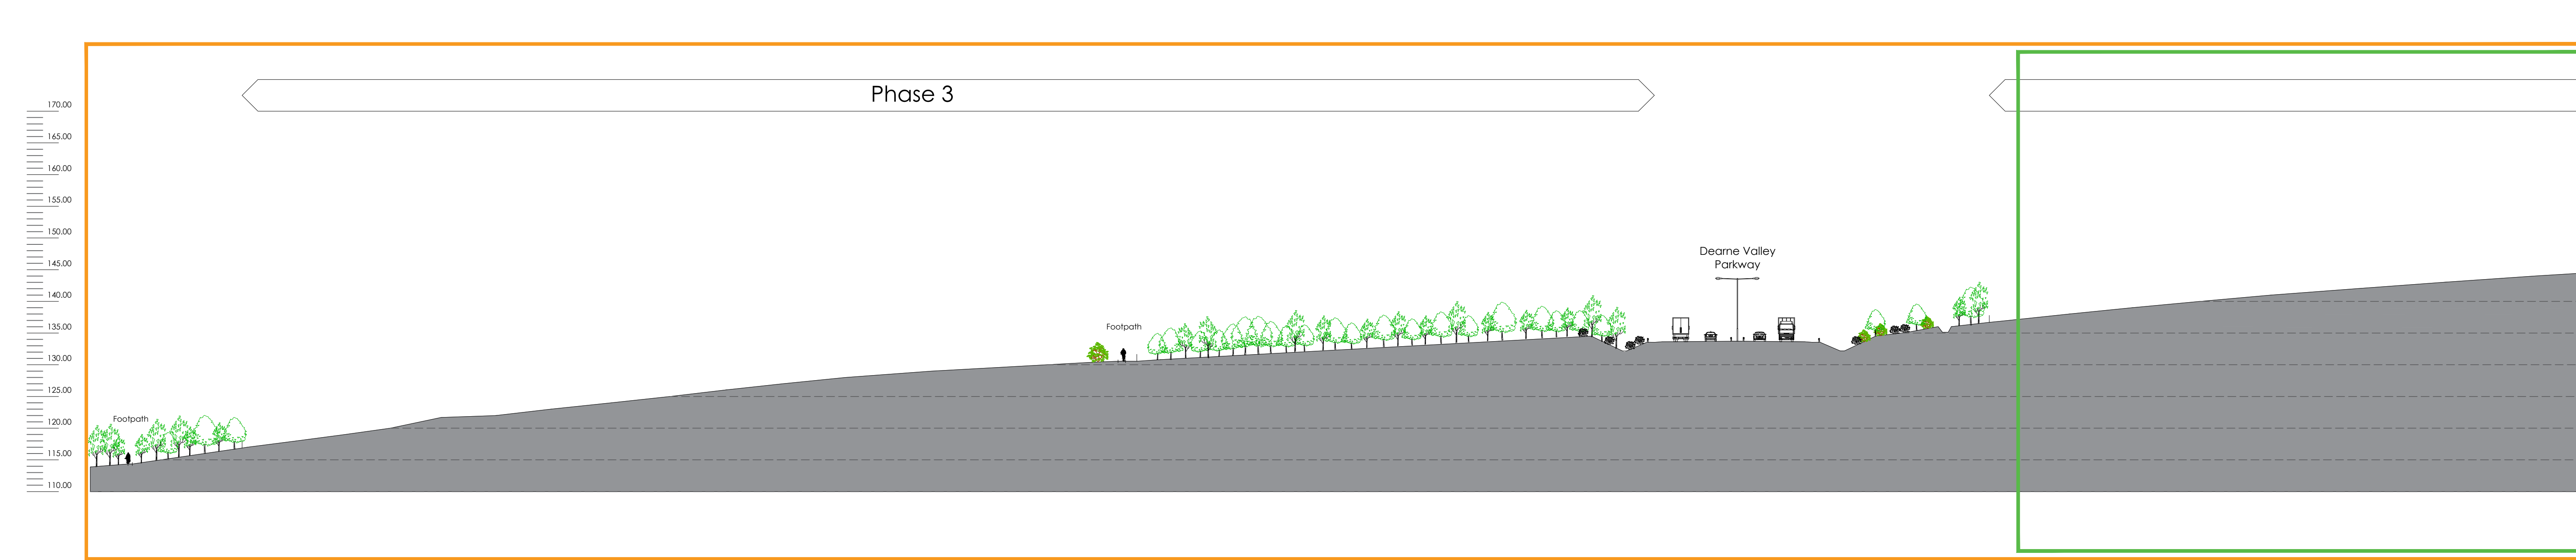

Indicative Section 1- Part 1 1:500

0 5 10 15 20 25m


SCALE 1:500



Indicative Section 1- Part 2 1:500

0 5 10 15 20 25m


SCALE 1:500

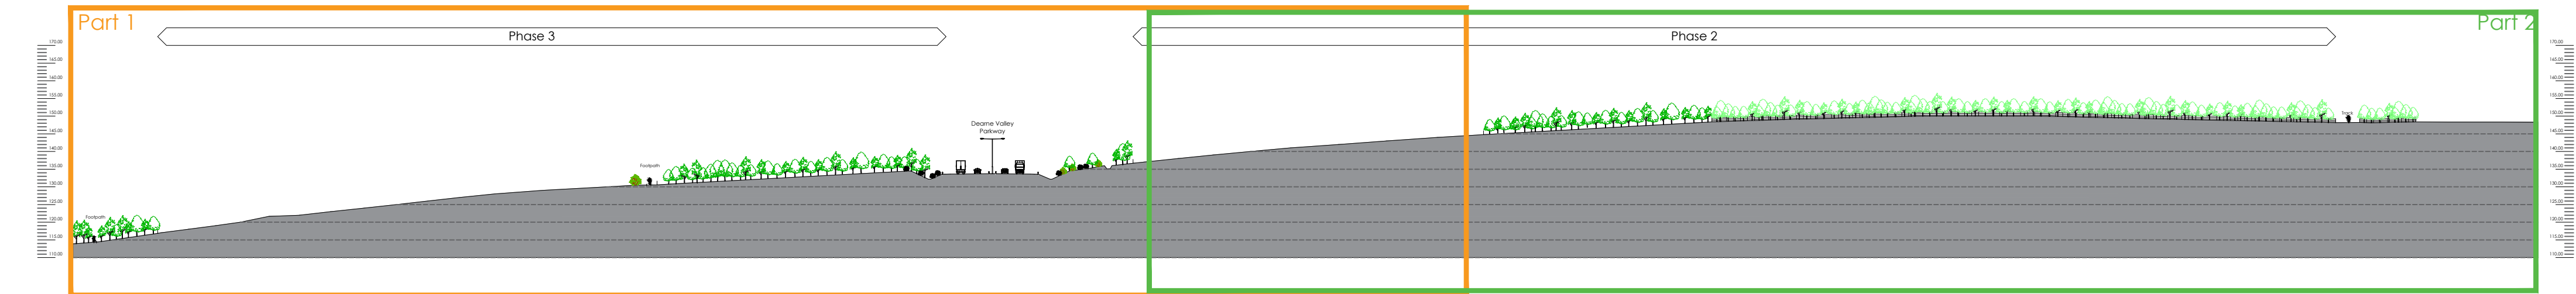

Indicative Section 1 1:1250

0 12.5 25 37.5 50 62.5m

SCALE 1:1250

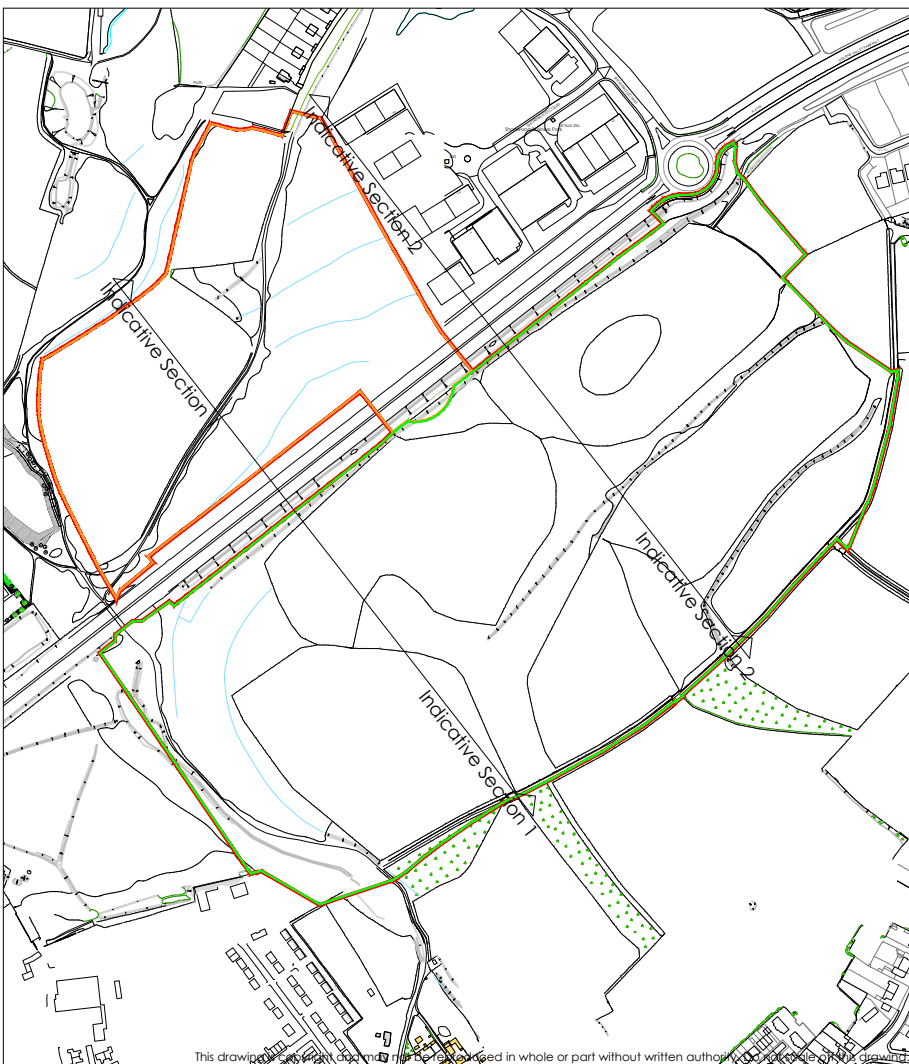

Rev	Date	Description	Rev By	Chk'd By
A	05.12.19	Updated for planning submission	NBB	JMR
Project Title				
PROPOSED INDUSTRIAL DEVELOPMENT				
Deame Valley Parkway Rockingham Barnsley				
Client				
HARWORTH GROUP				
Status				
FOR PLANNING				
Scale			Drawing Size	
MIXED			A1	
Date	12.2019	Drawn By	NBB	Checked JMR
Drawing Title				
EXISTING SITE SECTION				
Job-Dwg No				Rev
12006-1-103				A
2 St. Johns North, Wakefield, WF1 3QA t. 01924 291800				
Carvers Warehouse, 77 Dale Street, Manchester, M1 2HG t. 0161 2385535				
The Old Rectory, 79 High Street, Newport Pagnell, MK16 6AB t. 01908 211577				
101 London Road, Reading, RG1 5BY t. 0118 9507700				
10 Gees Court, St Christophers Place, London, W1U 1JJ t. 0207 4091215				

