site plan

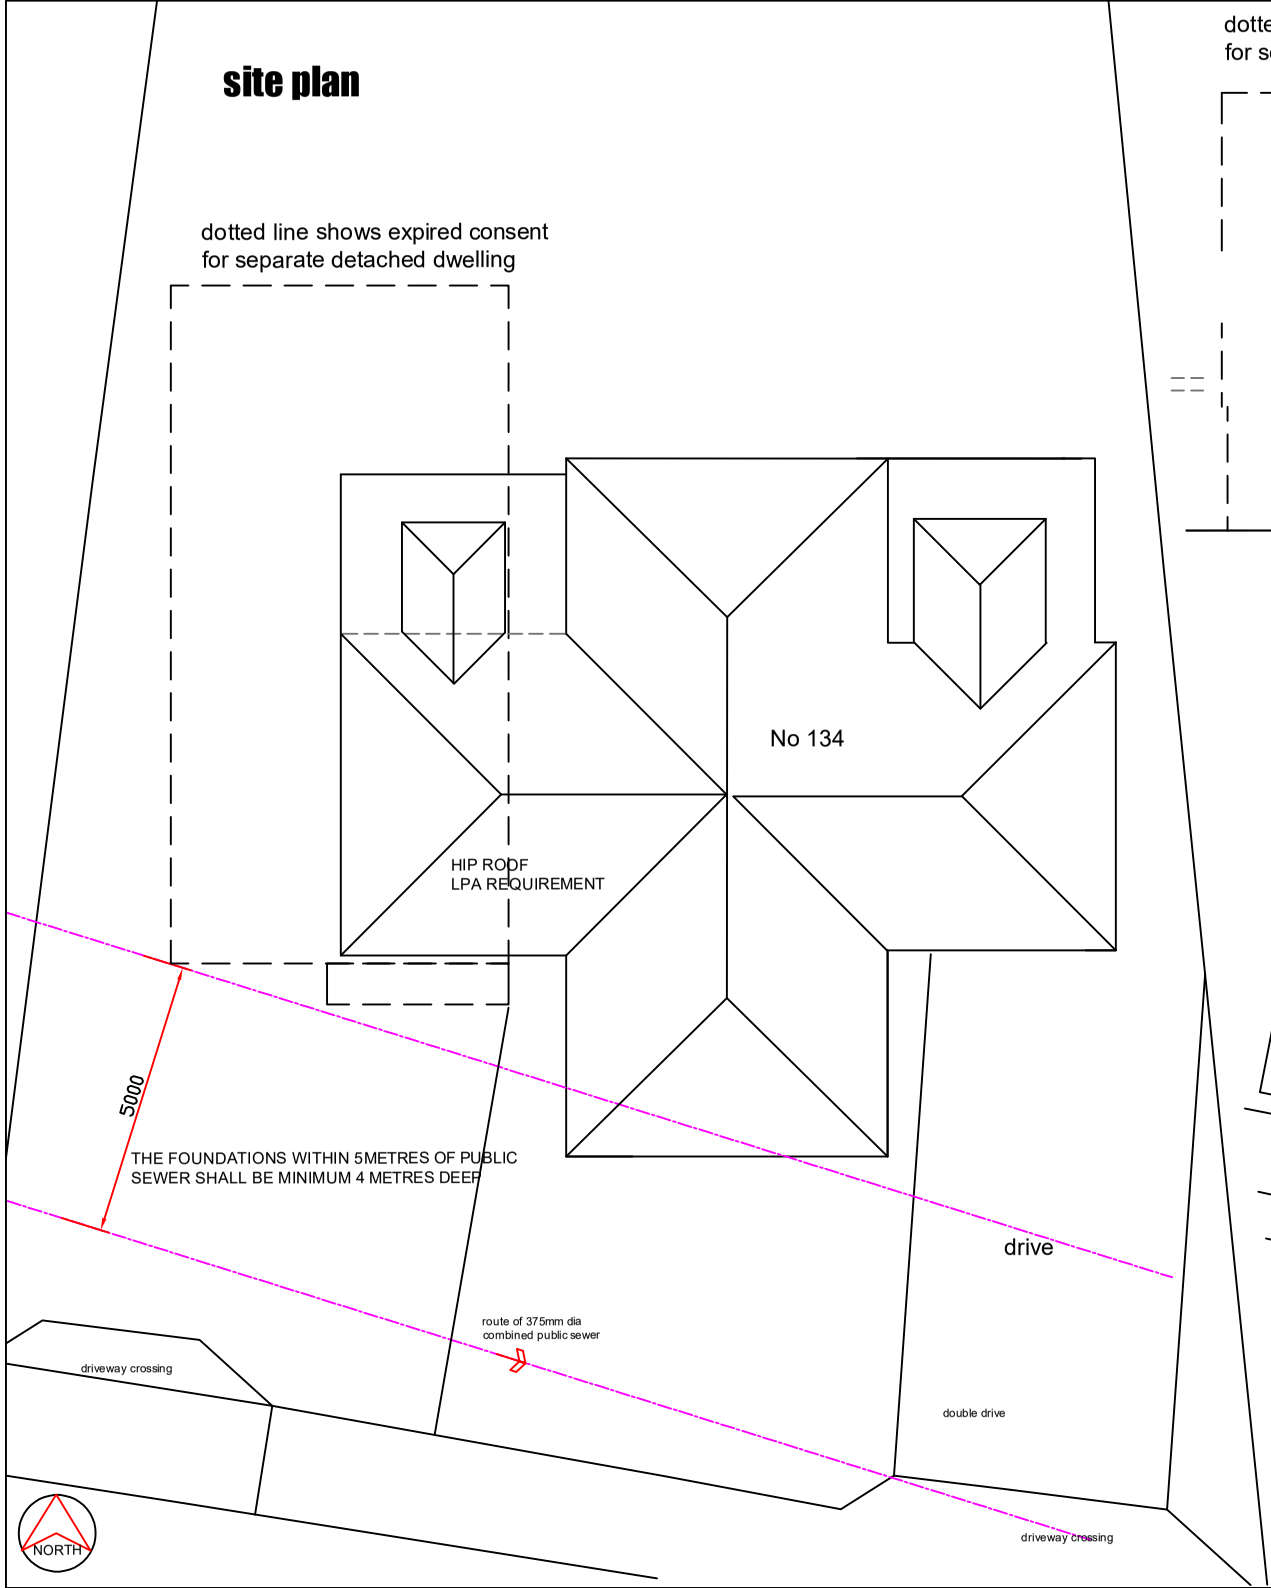

AS PROPOSED

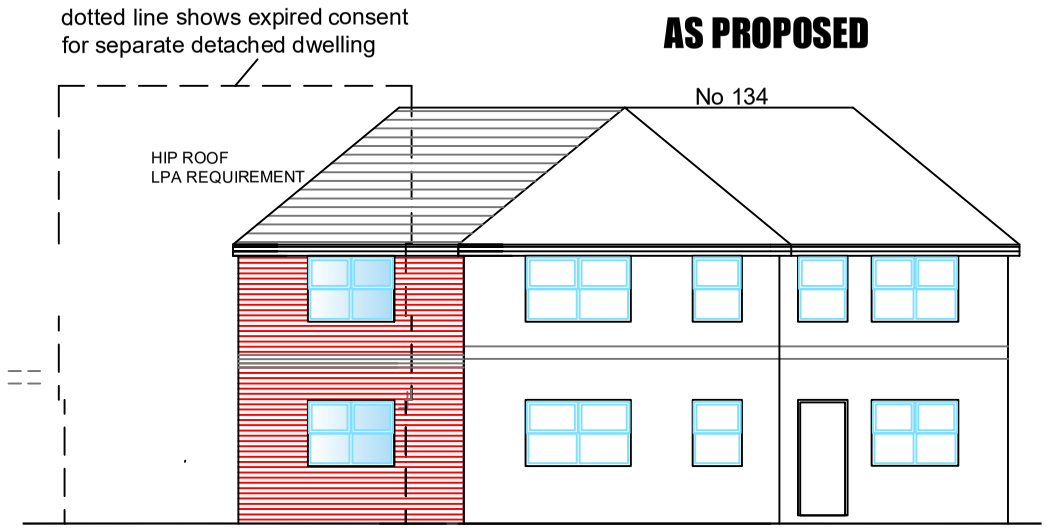

streetscape elevation from Church Hill

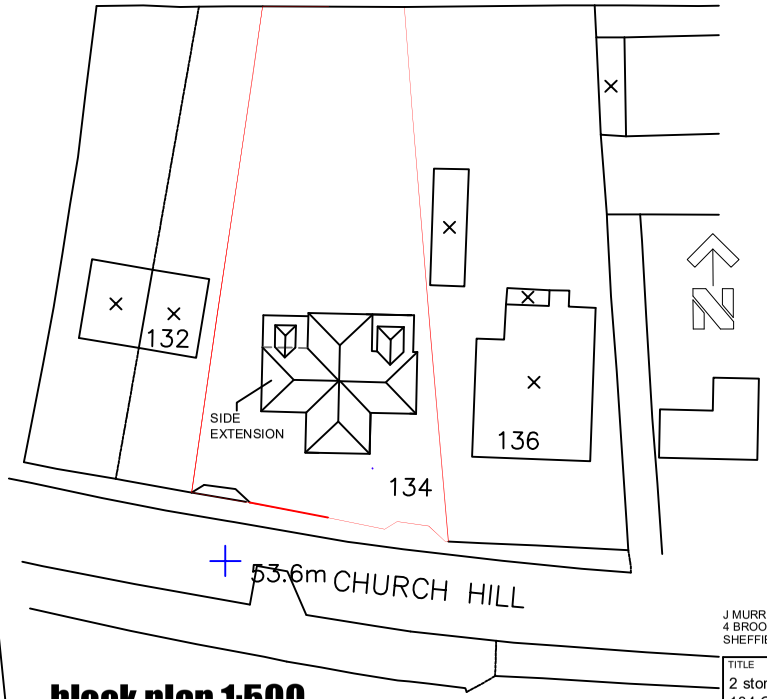

block plan 1:500

Scale 1 to 100 @A3

0 1 5 10

J MURRAY ARCHITECTURE
4 BROOKSIDE CLOSE, HACKENTHORPE
SHEFFIELD S12 4LE 0114 247 0602

TITLE
2 storey annexe
134 Church Hill
Royston
Barnsley S71 4AQ
CLIENT Mr and Mrs J Shaw

plans as proposed

DATE 6/2/2024 SCALE 1:100

DRAWING No.
S/23/02

REVISION a b