Site Layout – 1:500

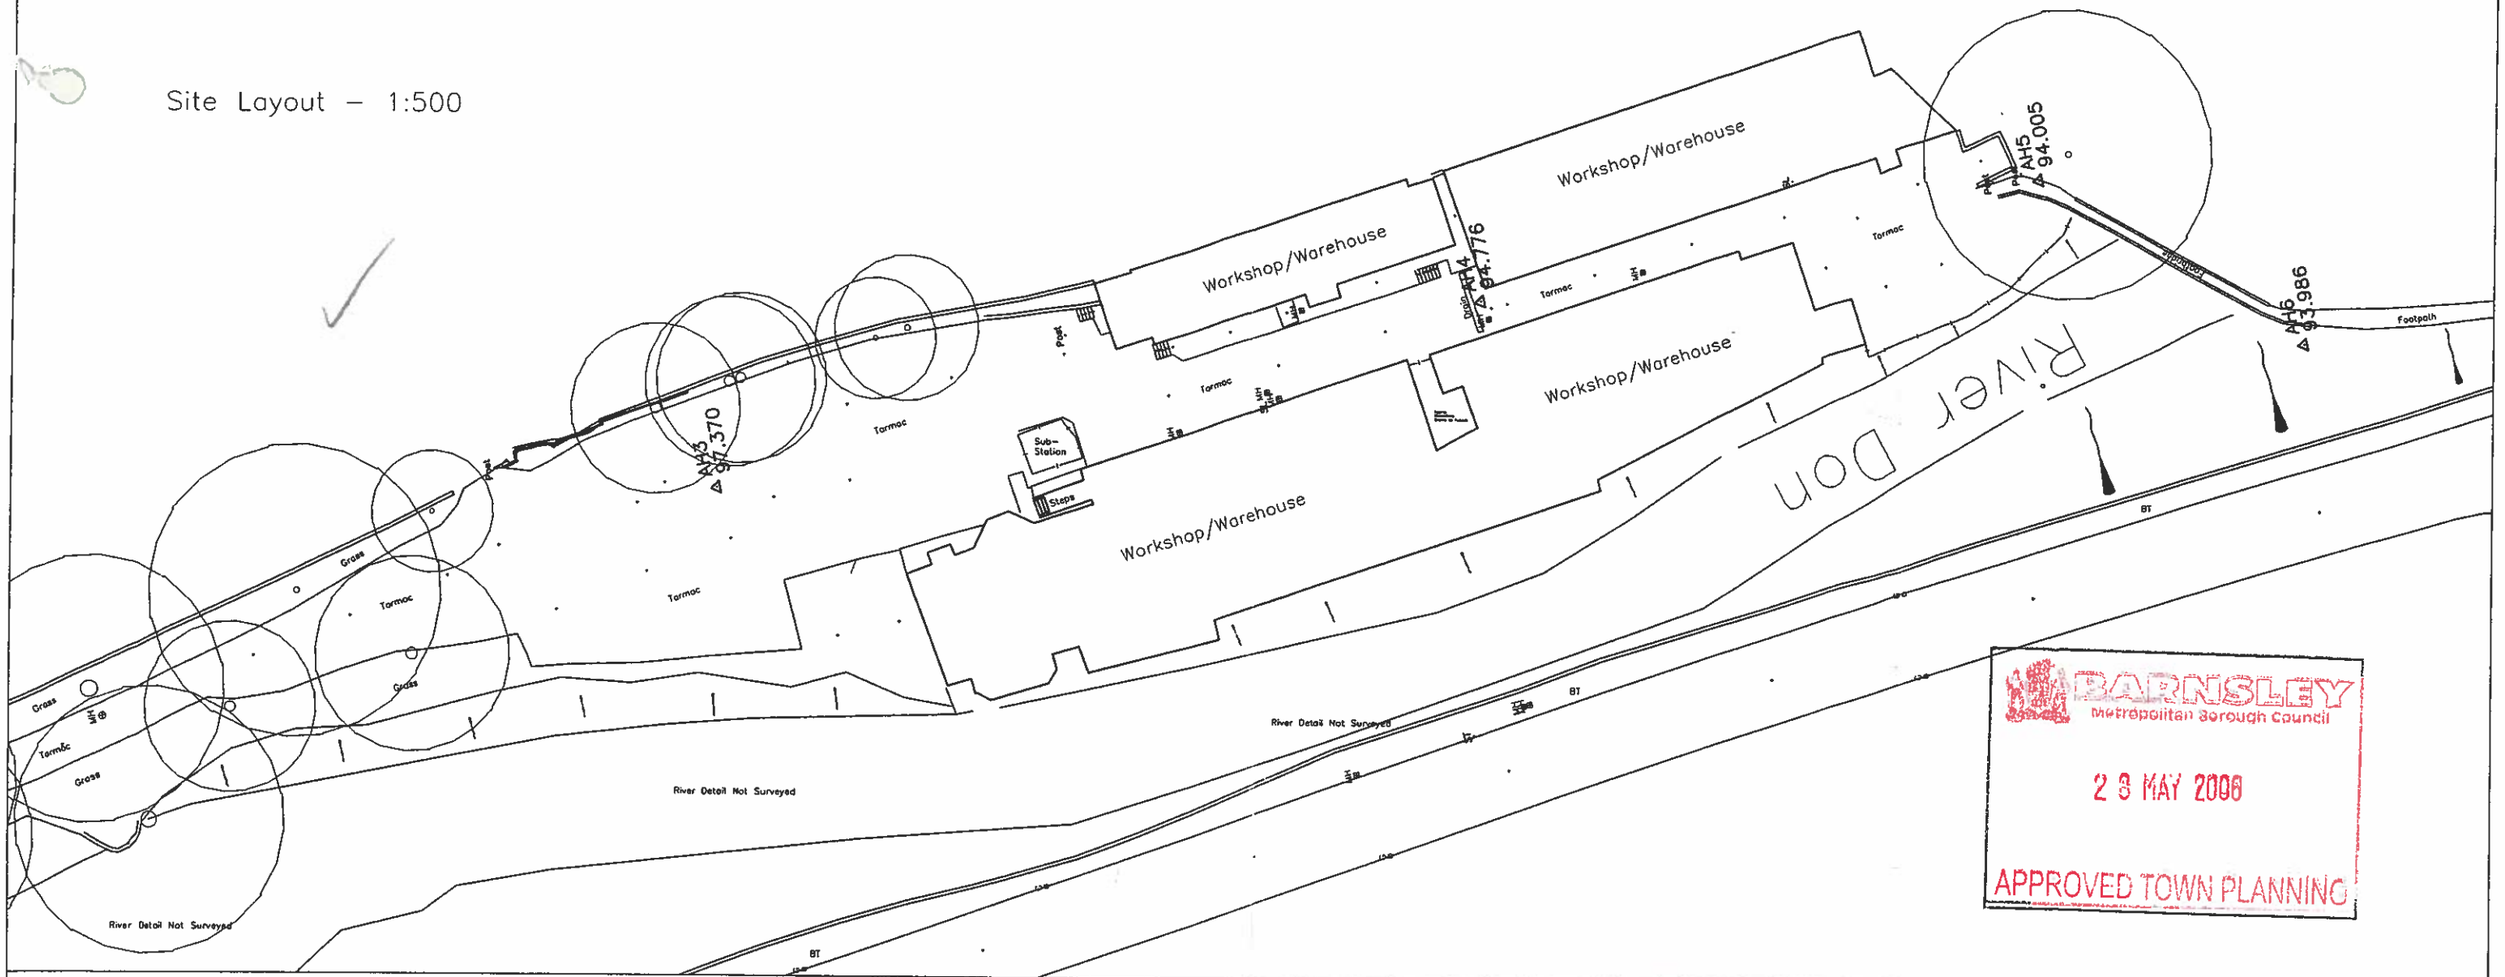

BARNSLEY Metropolitan Borough Council

23 MAY 2006

APPROVED TOWN PLANNING

Site Layout – 1:1250

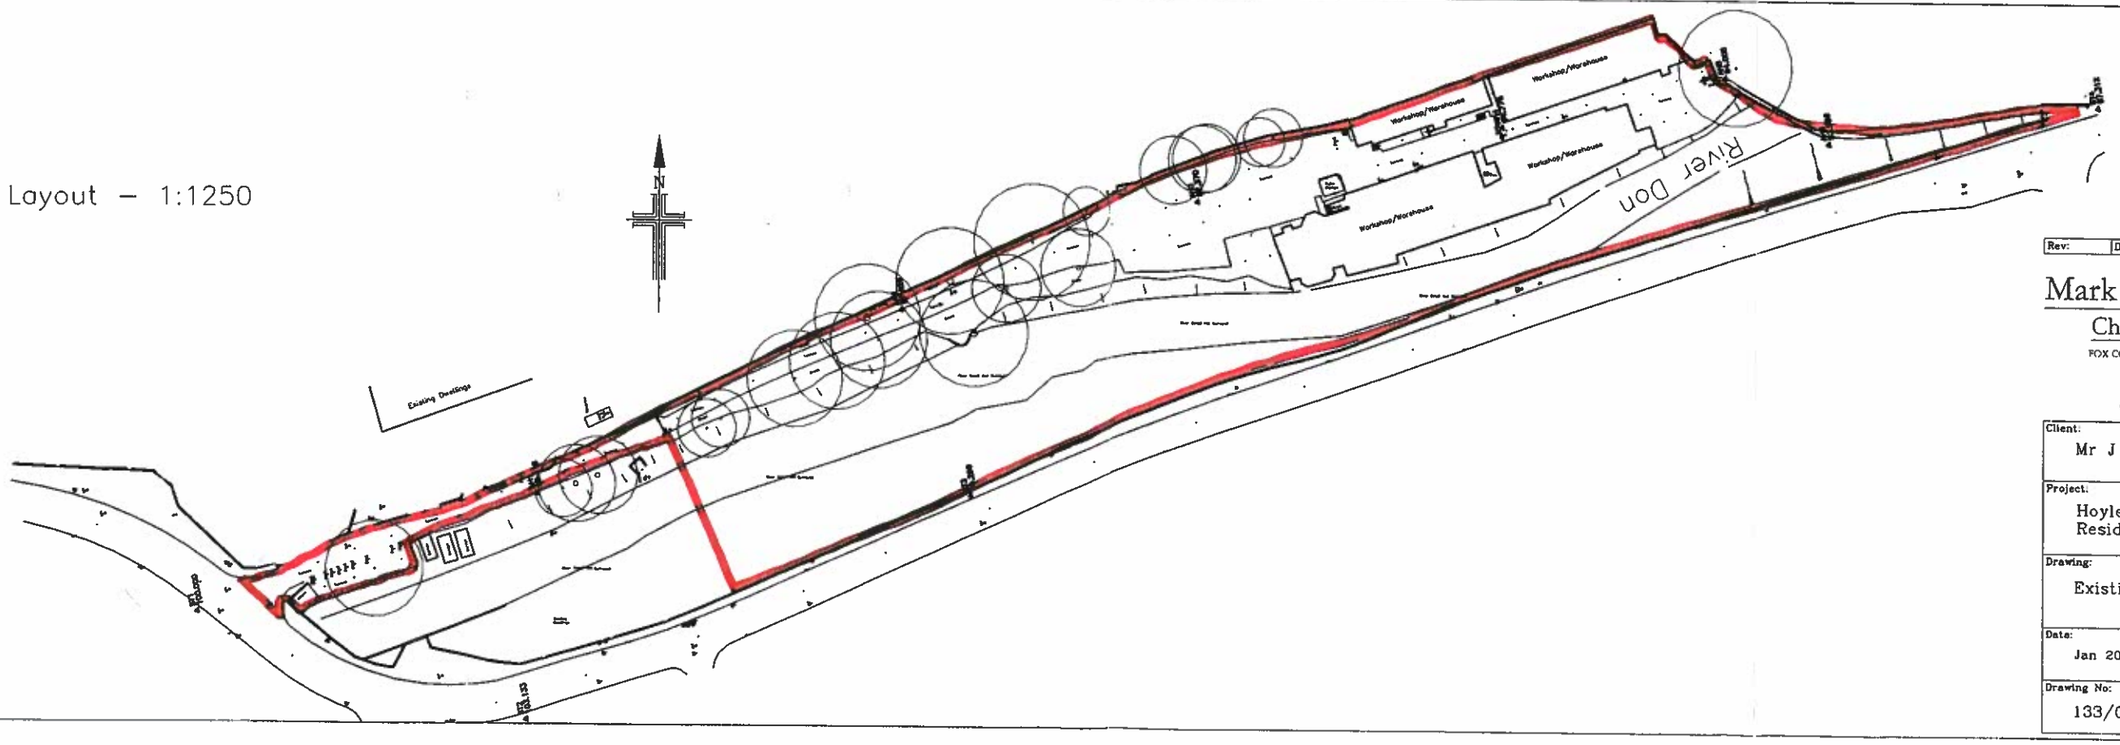

Rev:	Date:	Notes:

Mark Brotherton Ltd

Chartered Architect

FOX COTTAGE-WHITLEY ROAD-WHITLEY

WF12 0LU

TEL/FAX: 01924 459231

email:mba@tinyworld.co.uk

Client:	Mr J Hutchins
Project:	Hoyle Mill, Thurlstone Residential Development
Drawing:	Existing Site Layout
Date: Jan 2005	Scale: 1:1250, 1:500
Drawing No: 133/0445/100	Rev: