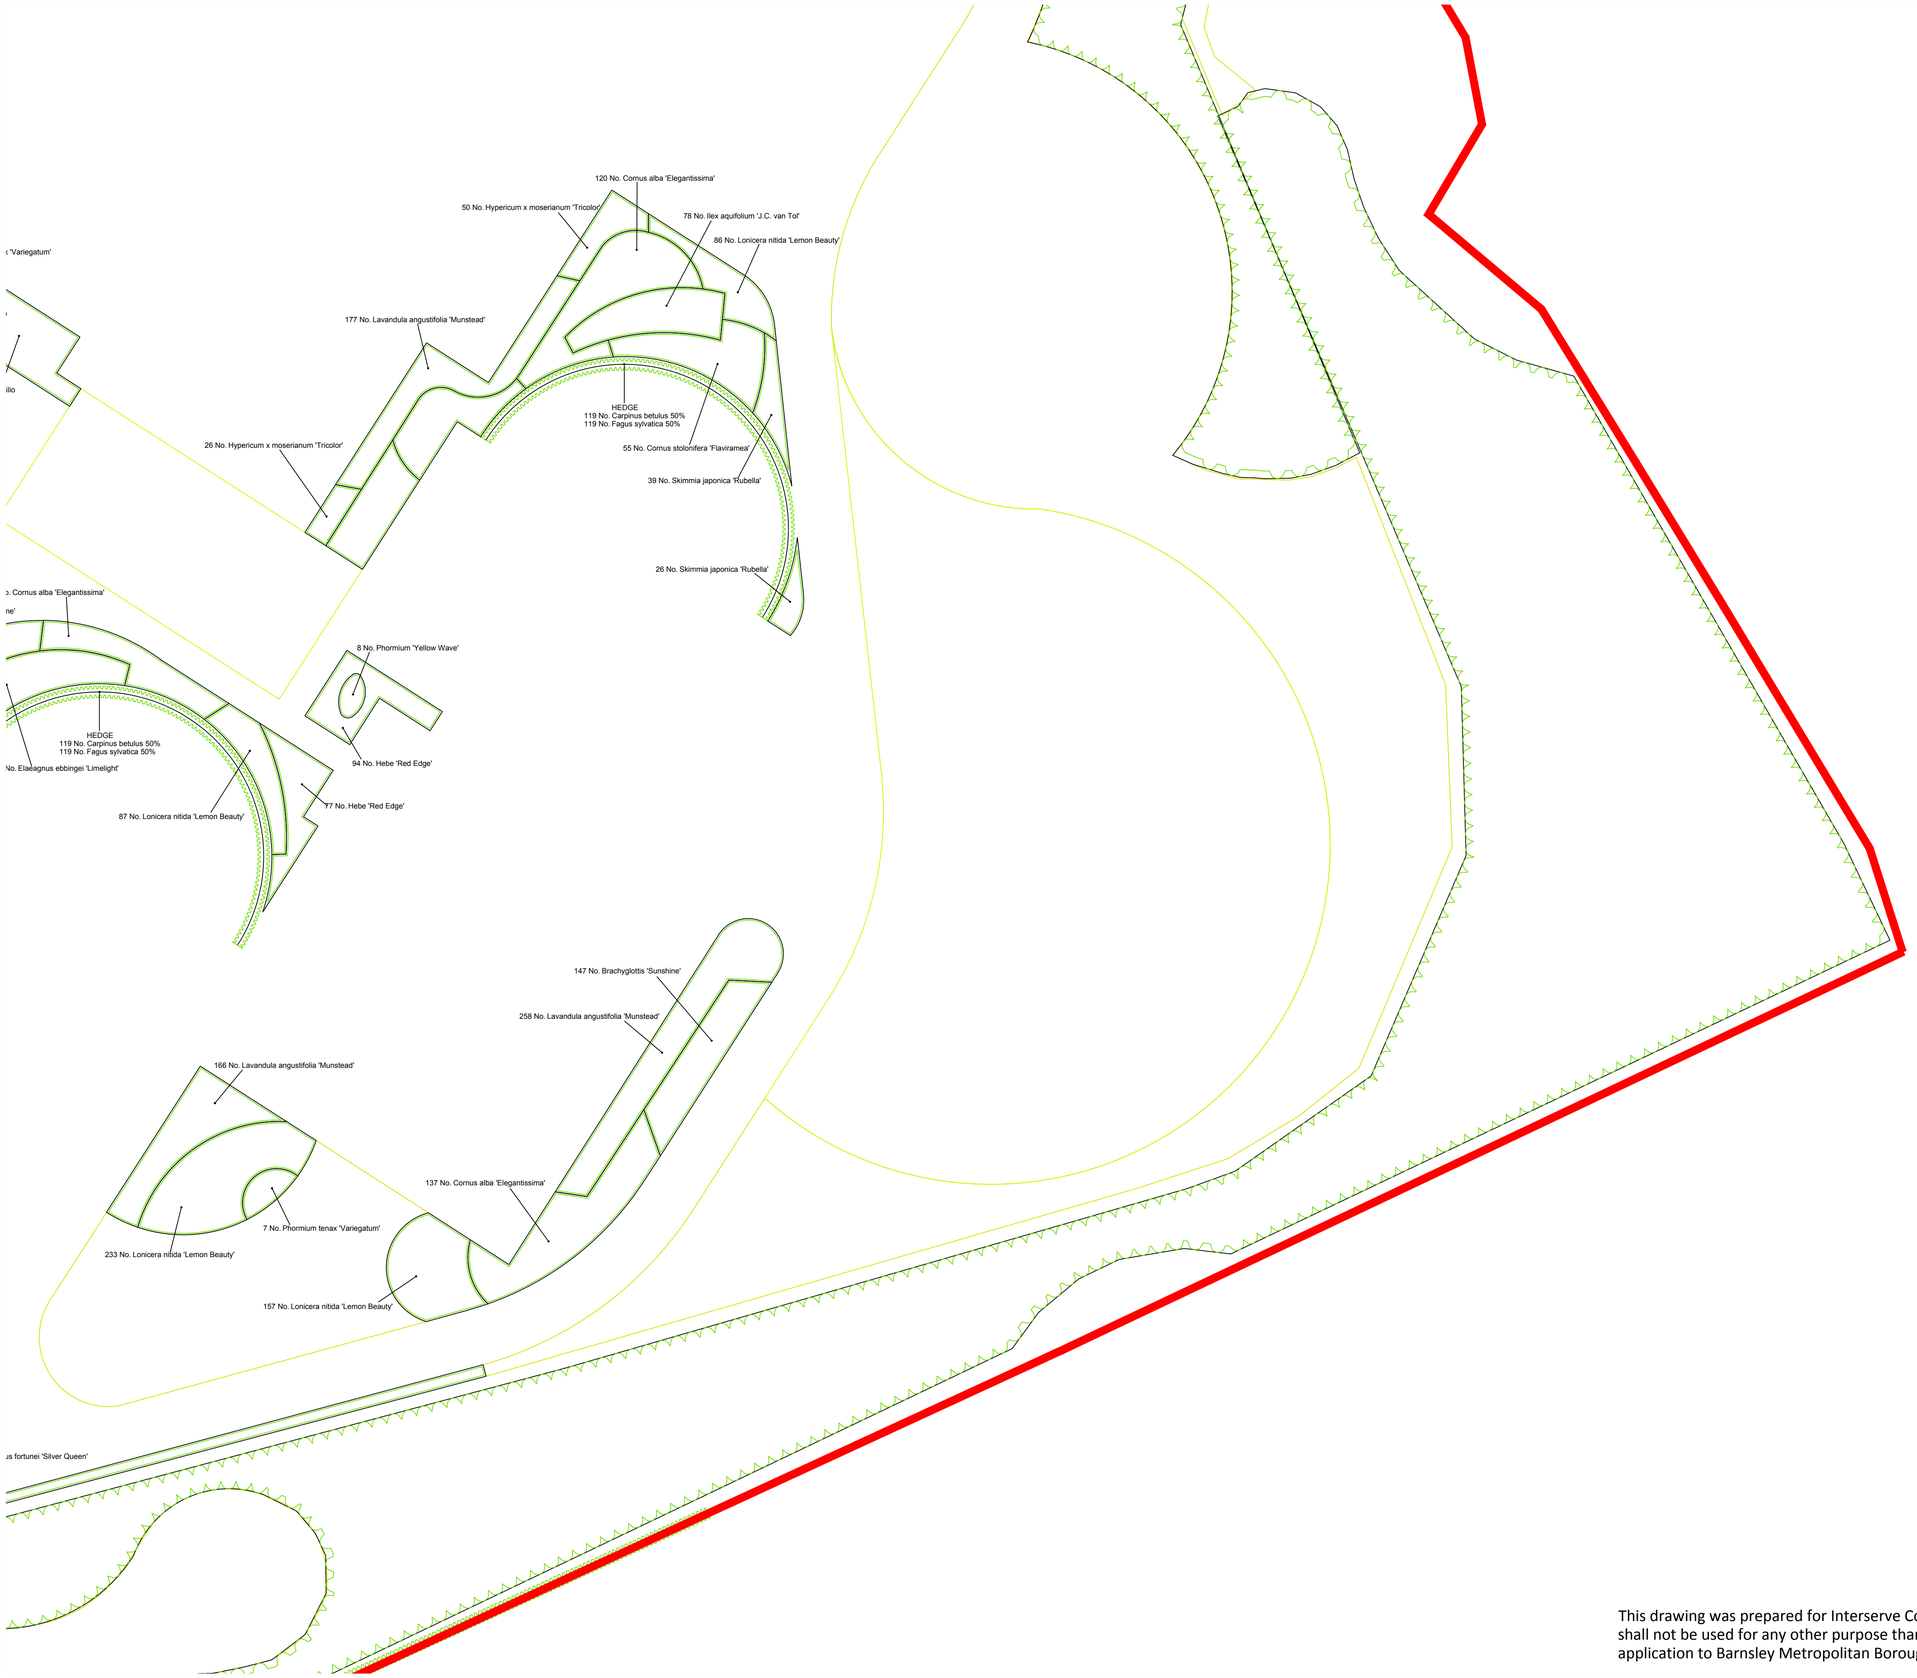

This drawing was prepared for Interserve Construction Ltd and shall not be used for any other purpose than making a planning application to Barnsley Metropolitan Borough Council.

MARTIN WOOLLEY
LANDSCAPE ARCHITECTS
The Assembly Rooms, 29 Market Place, Bedale, North Yorkshire, DL8 1ED
T: 01677 426616 F: 01677 426226 E:admin@mwla.net

CLIENT
Hoyland Estates

PROJECT
Earlswood Autistic Hospital

TITLE
Shrub Planting Details - Sheet 3 of 5

DATE	SCALE
Jun 2016	1:200 @ A1
DRAWN	**CHECKED**
MW	
DRAWING NUMBER	**REVISION**
L2.390.2.3	