
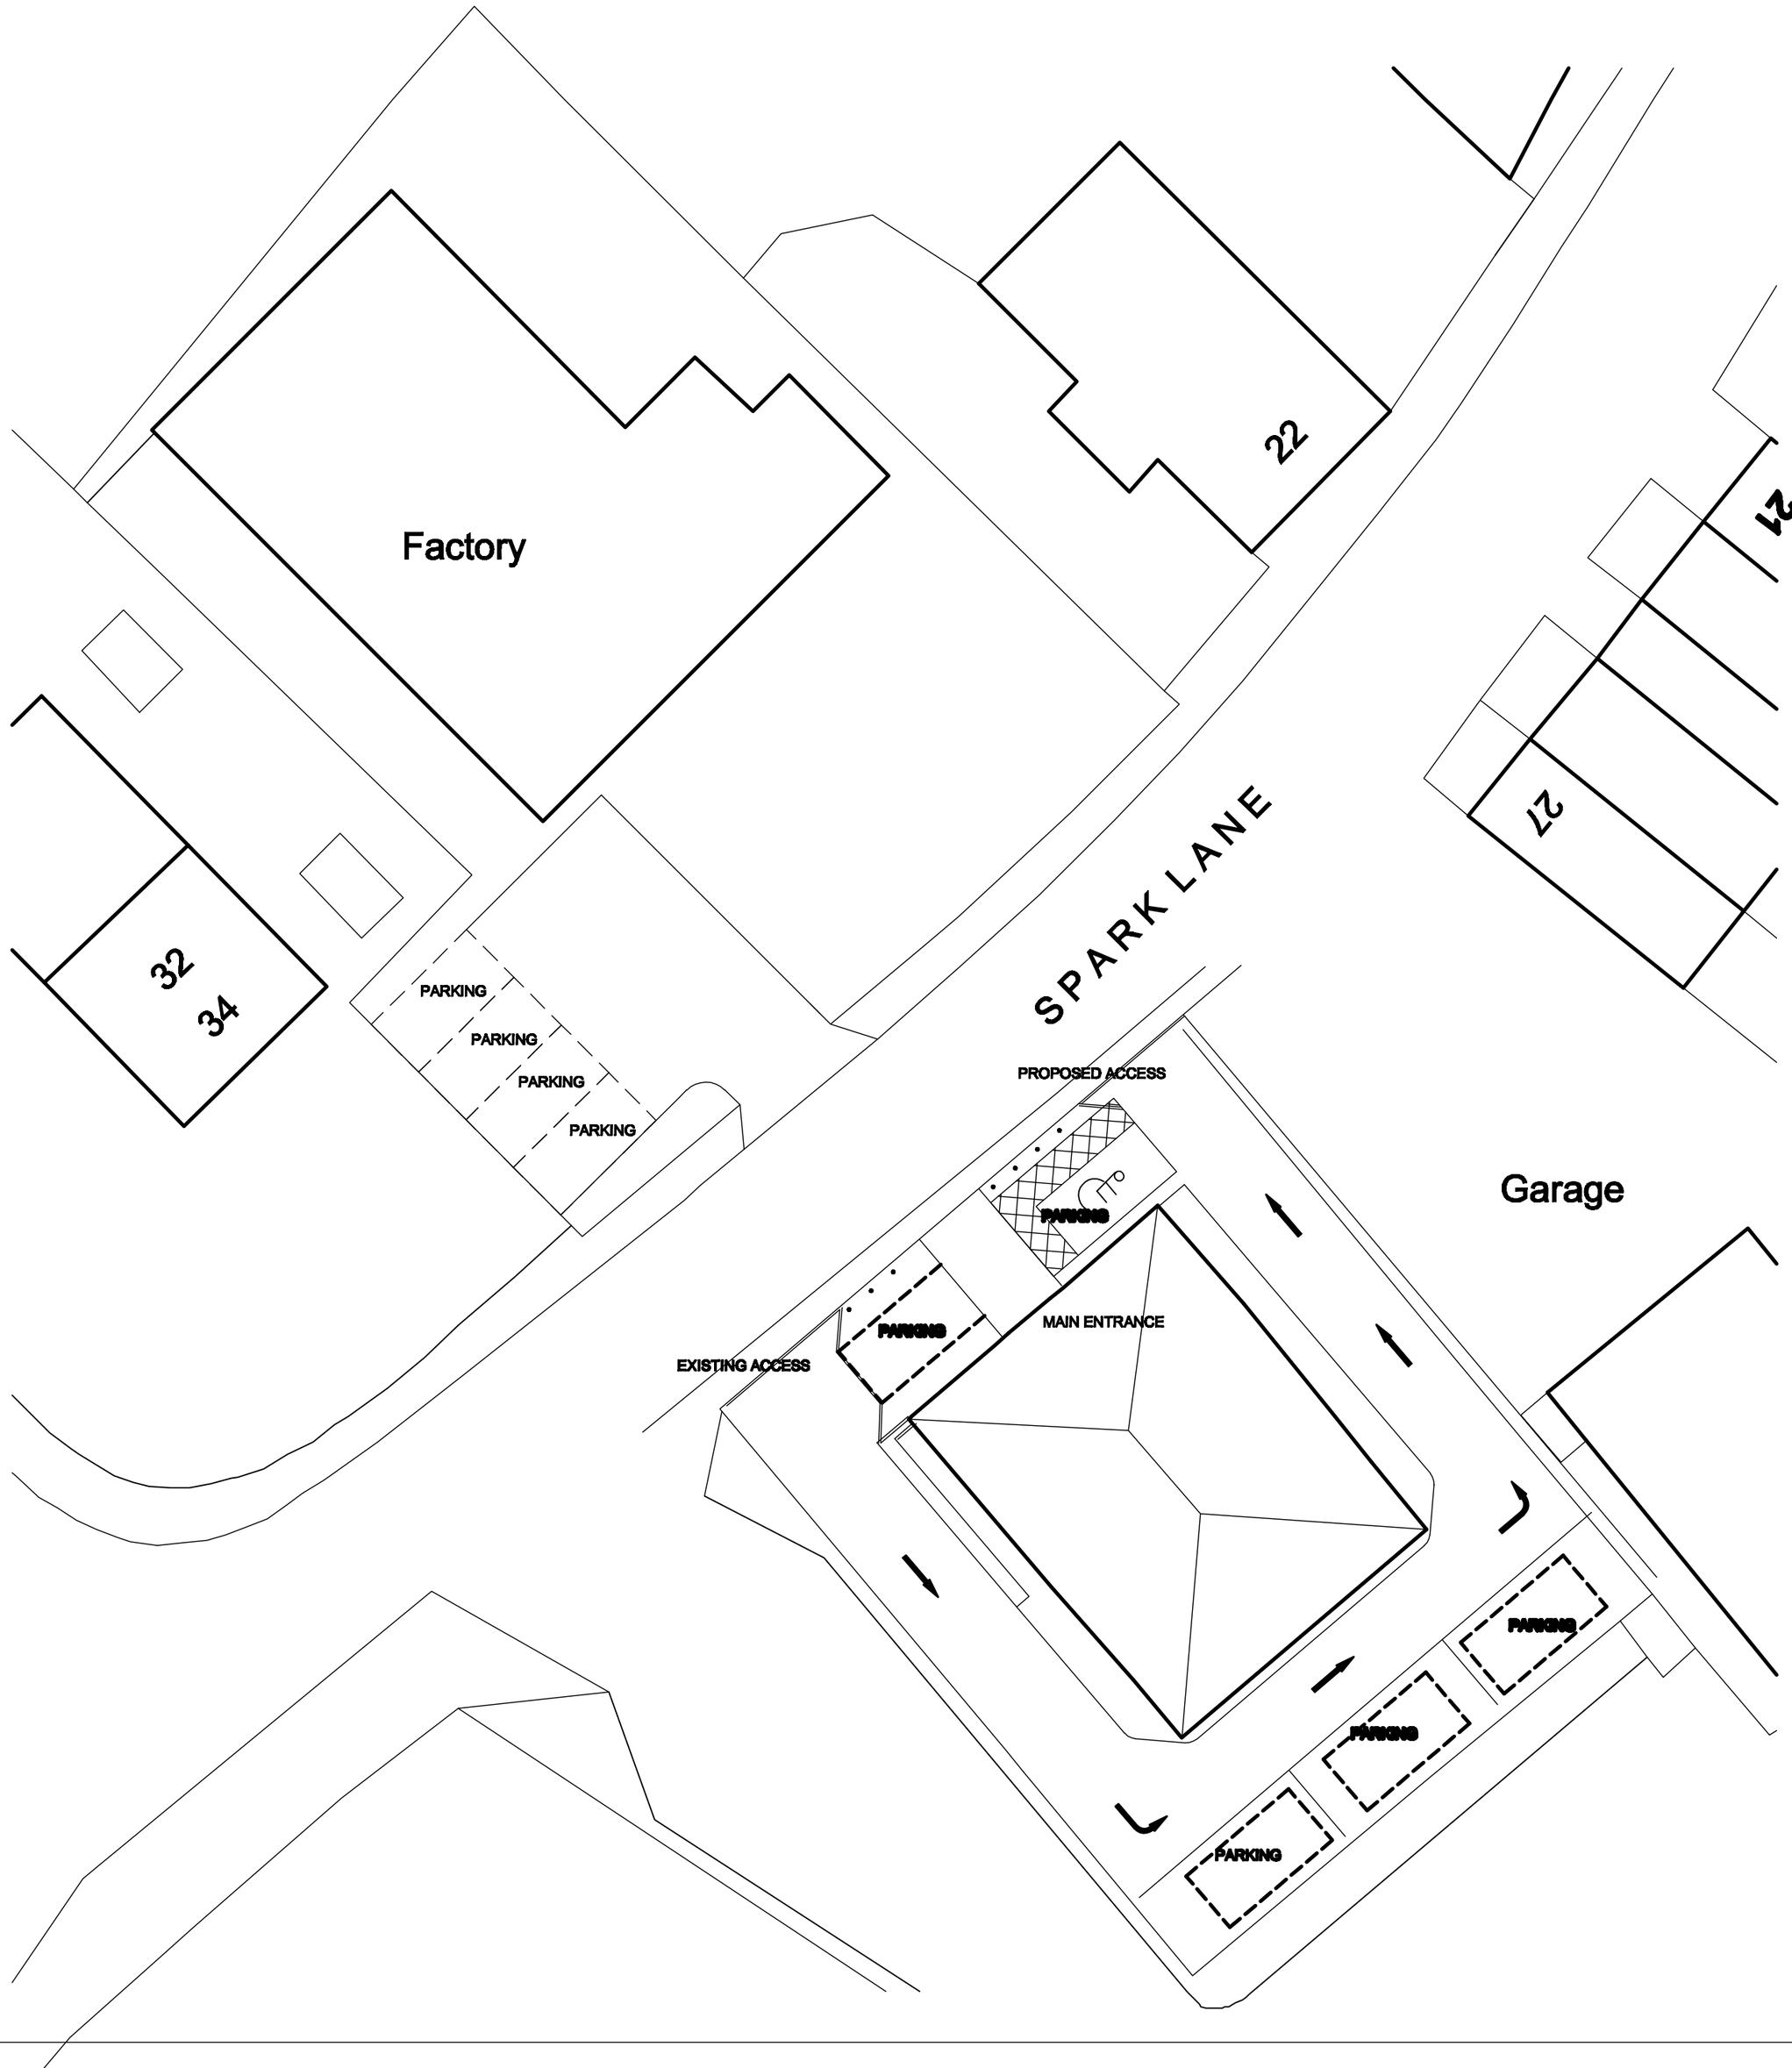


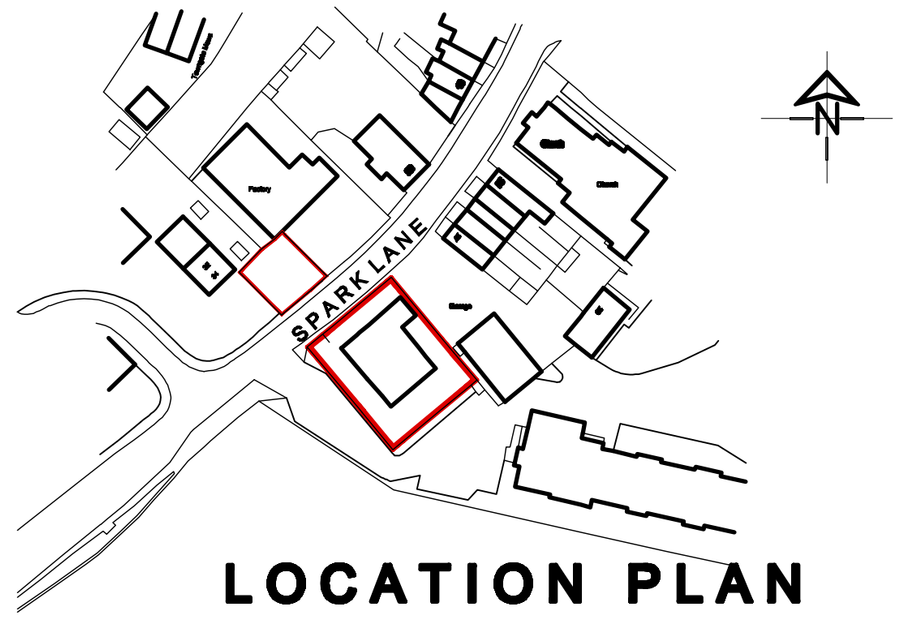

LOCATION PLAN

SCALE 1:1250

White Agus Partnership

128B, NEW ROAD,
STAINCROSS,
BARNSLEY.
S75 6PP

PHONE/FAX. 01226 208482
E mail: agus@btinternet.com

CHARTERED SURVEYORS AND BUILDING DESIGN CONSULTANTS

Project. PROPOSED CONVERSION WORKS DENBY DALE SHIRT CO SPARK LANE, MAPPLEWELL	Client. MASON BUILDING CONTRACTORS LTD
Drawing Title. SITE & LOCATION PLANS	Date. AUGUST 2009 / Scale. 1:200 @ A2
	Ref. 09-002 / Dwg. No. 13 / Rev. A

Date	Suffix	Description	Date	Suffix	Description
08-01-10	A	LAYOUT REVISED			