


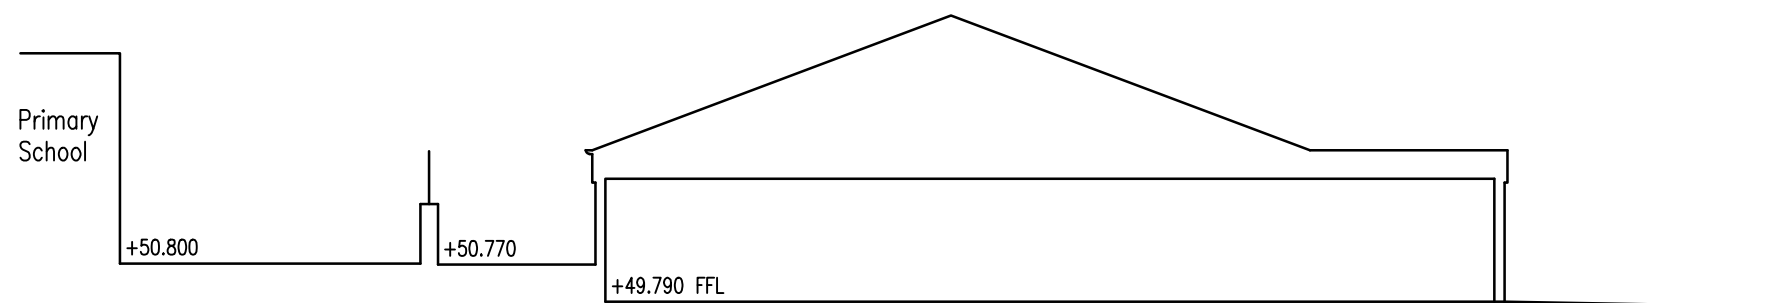

Proposed building typical section (along GL dd)




Existing building typical section (along GL D)



Planning

REV.	DATE	AMENDMENT

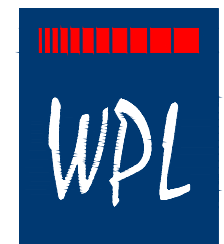

Design & Management Ltd

1 Airport West Lancaster Way Leeds LS19 7ZA
Tel: 0113 202 9444 Fax: 0113 202 9333 E-mail: mail@wpldm.co.uk

PROJECT TITLE
Proposed Retail Extension
High Street, Goldthorpe
for
Netto Foodstores Limited

DRAWING TITLE
Existing & Proposed Building Sections

PROJECT No:	DRAWING No:	REVISION:
6442	6969	10
SCALE:	DATE:	DRAWN BY:
1:200	Oct'10	SSL

CHECKED BY:	DATE:
-------------	-------