Larry's Tyres
Unit 4
Littlefield Lane
Wombwell
Barnsley

# Planning Application


CONTENTS

1. location Plan @ 1 : 1250
2. Block Plan @ 1 : 500
3. Architectural drawings @ 1 : 100

QUILL ARCHITECTURE

Ordnance Survey®

OS Sitemap®

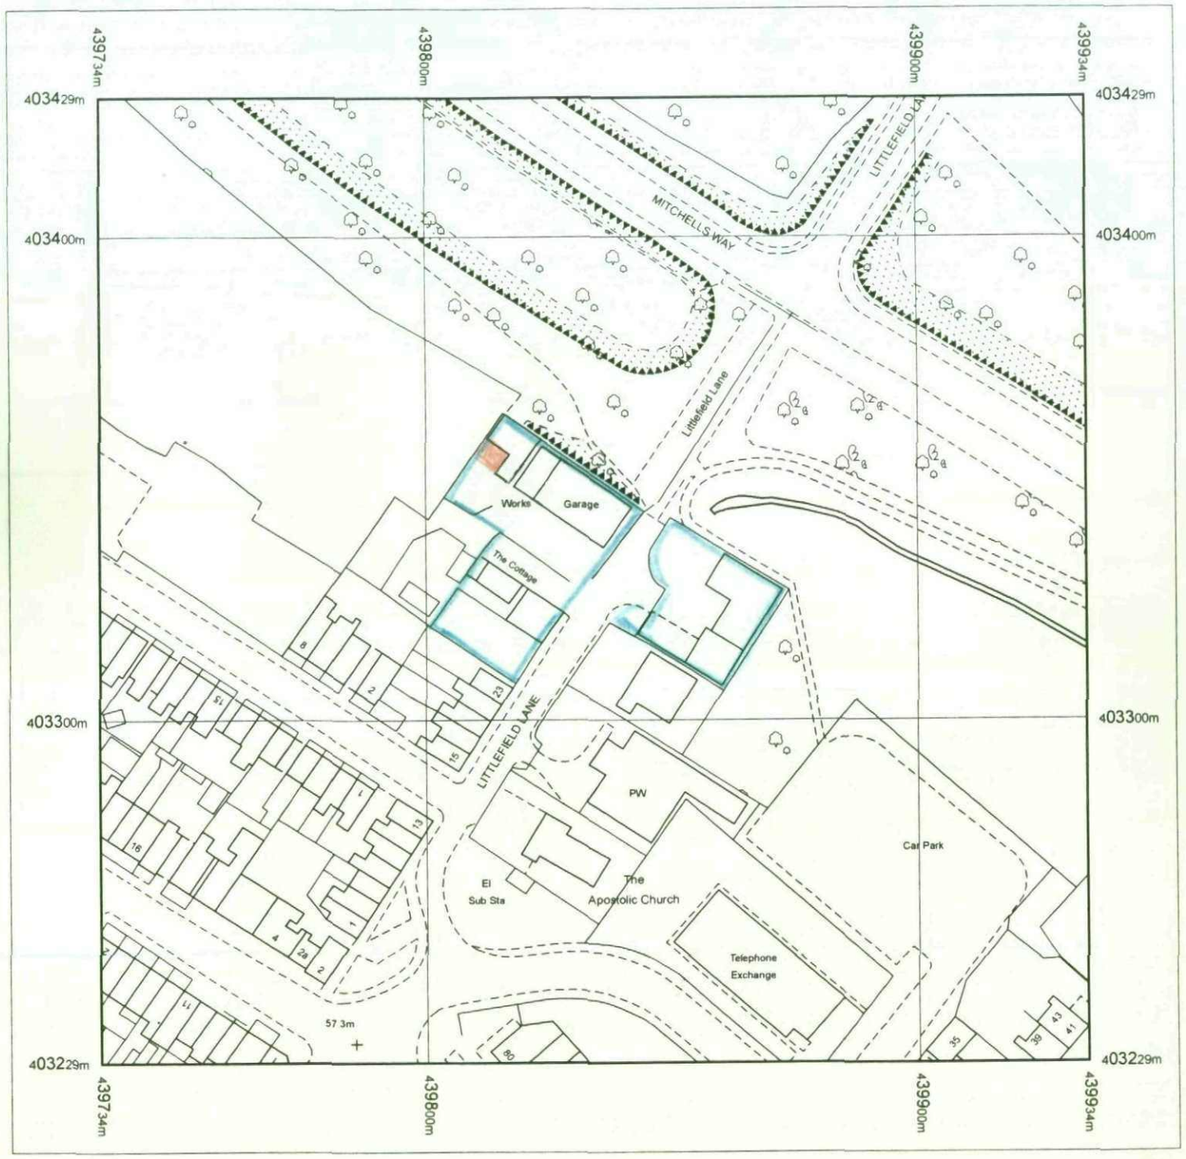


Produced 14.10.2009 from the Ordnance Survey National Geographic Database and incorporating surveyed revision available at this date. © Crown Copyright 2009.

Reproduction in whole or part is prohibited without the prior permission of Ordnance Survey.

Ordnance Survey, the OS Symbol and OS Sitemap are registered trademarks of Ordnance Survey, the national mapping agency of Great Britain.

The representation of a road, track or path is no evidence of a right of way.

The representation of features as lines is no evidence of a property boundary.

Metres
0 20 40
Scale 1:1250

Supplied by: **Blackwell M and D C**
Serial number: 02118300
Centre coordinates: 439834.13 403328.75

Further information can be found on the OS Sitemap Information leaflet or the Ordnance Survey web site: www.ordnancesurvey.co.uk

**LARRYS TYRES**

LITTLEFIELD LANE

WOMBWELL

S73 8DF

Ordnance Survey®

OS Sitemap®




Produced 14.10.2009 from the Ordnance Survey National Geographic Database and incorporating surveyed revision available at this date. © Crown Copyright 2009.

Reproduction in whole or part is prohibited without the prior permission of Ordnance Survey.

Ordnance Survey, the OS Symbol and OS Sitemap are registered trademarks of Ordnance Survey, the national mapping agency of Great Britain.

The representation of a road, track or path is no evidence of a right of way.

The representation of features as lines is no evidence of a property boundary.

Part or all of this OS Sitemap is enlarged from mapping produced at one or more of the following scales: 1:1250, 1:2500, 1:10000.

Metres
0 5 10 15 20
Scale 1:500

Supplied by: **Blackwell M and D C**
Serial number: 02118400
Centre coordinates: 439837.63 403335.75

Further information can be found on the OS Sitemap Information leaflet or the Ordnance Survey web site: www.ordnancesurvey.co.uk

**LARRYS TYRES**

LITTLEFIELD LANE

WOMBWELL


S73 8DF

DO NOT SCALE DRAWING


ALL DIMENSIONS IN MILLIMETRES

IF IN DOUBT ASK

## SIDE ELEVATION ON "B"

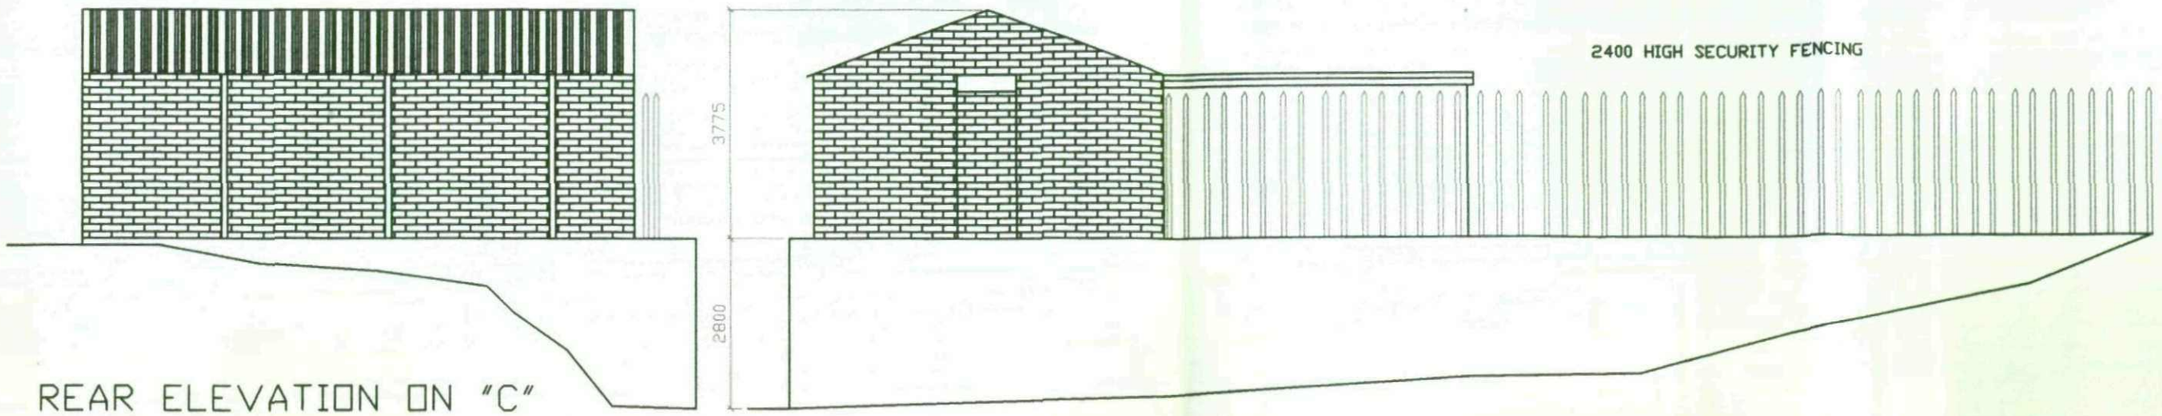



## REAR ELEVATION ON "C"

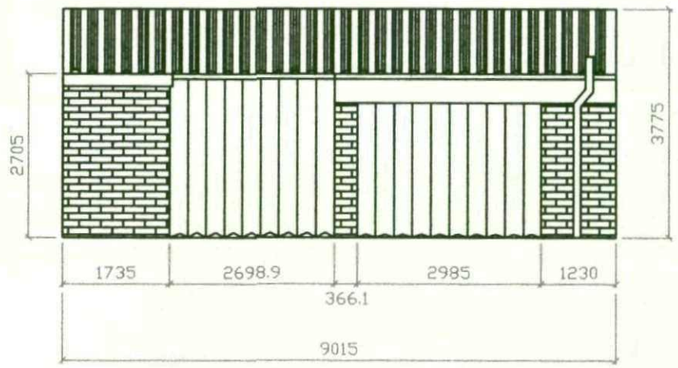


## FRONT ELEVATION ON "A"

## FLOOR PLAN

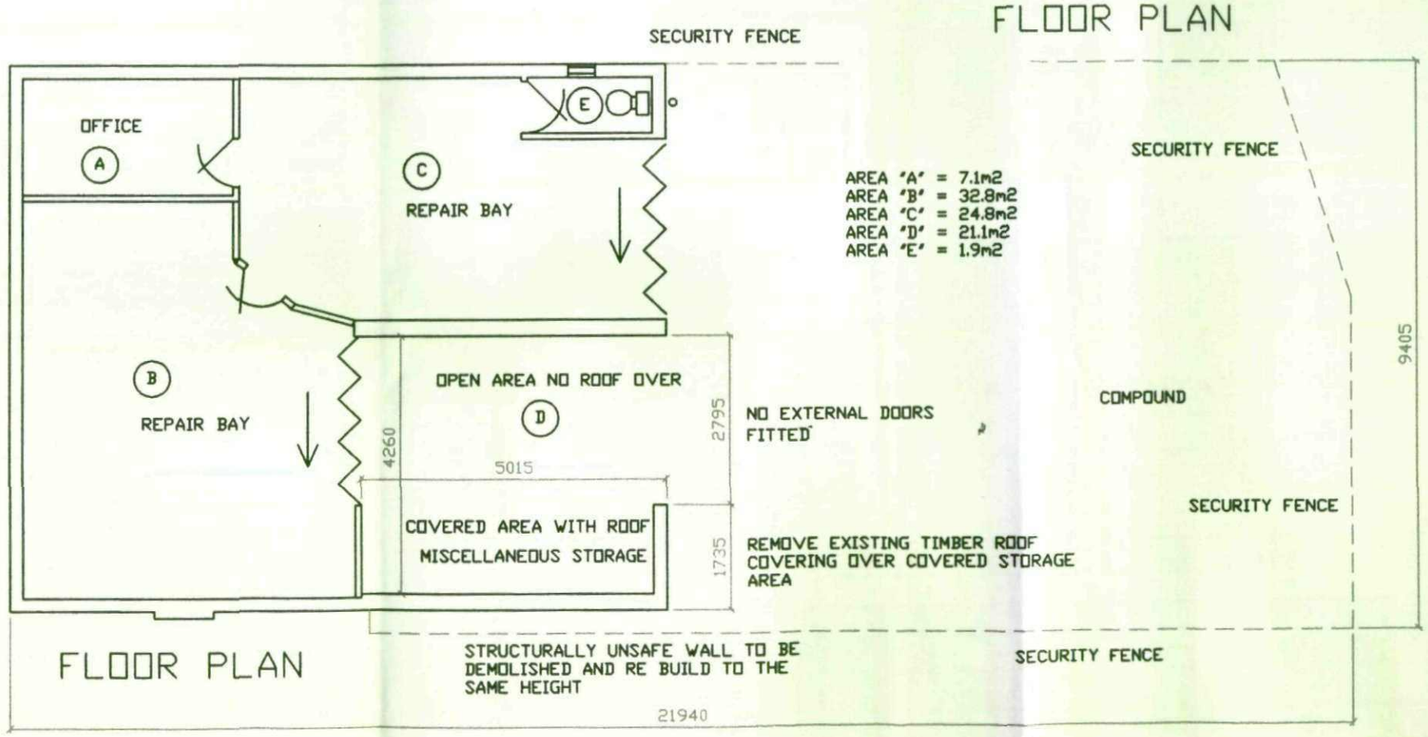


## FLOOR PLAN


| | | | | |
|---|---|---|---|---|
| CLIENT<br>LARRY'S TYRES<br>UNIT 4 LITTLEFIELD LANE<br>WOMBWELL | TITLE<br>DRAWING SHOWING EXISTING ELEVATIONS & FLOOR LAYOUT WITH DIMENSIONS | Quill ARCHTECTURE © | THIS DRAWING IS COPYRIGHT AND MUST NOT BE USED OR DISCLOSED IN ANY WAY EXCEPT WHERE AUTHORIZED IN WRITING BY QUILL ARCHITECTURE.<br>TELEPHONE (01226) 755446 REG No 5210984 | SCALE 1 : 100 DRAWN AD<br>DATE 16/10/09 REV<br>DRG No CAD/QA/PL/001 |

DO NOT SCALE DRAWING


ALL DIMENSIONS IN MILLIMETRES

IF IN DOUBT ASK


## SIDE ELEVATION ON "B"

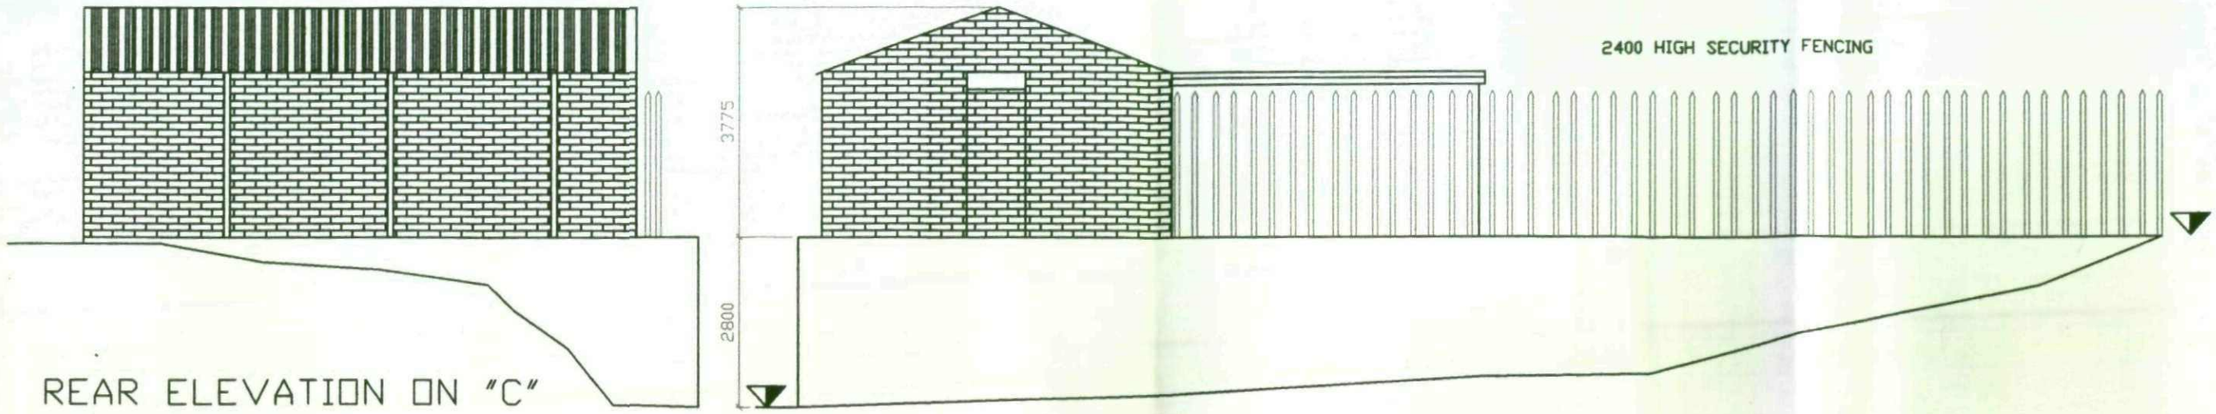


## REAR ELEVATION ON "C"

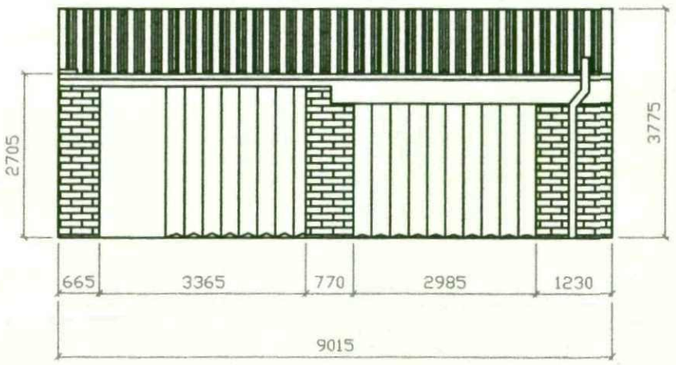


## FRONT ELEVATION ON "A"

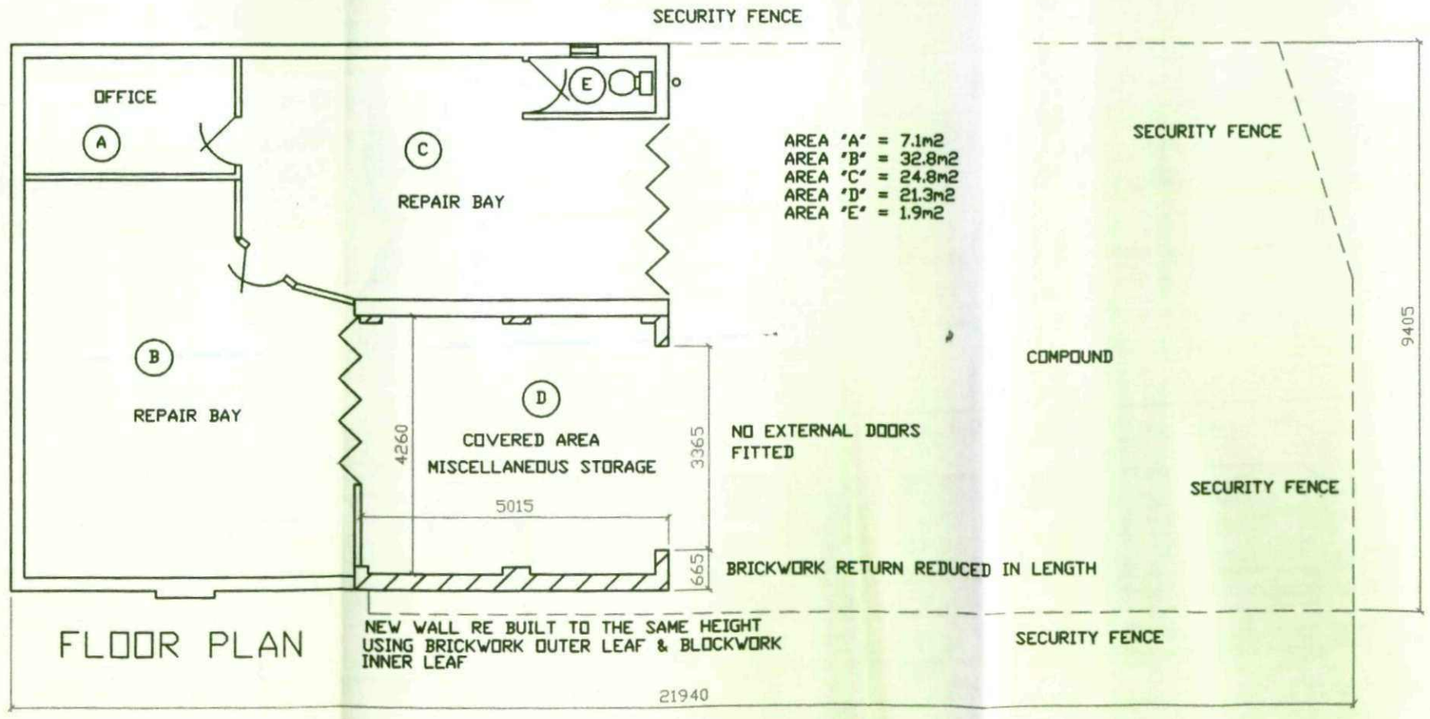


## FLOOR PLAN

DENOTES REPLACEMENT WALLS

| | | | | |
|---|---|---|---|---|
| CLIENT<br>LARRY'S TYRES<br>UNIT 4 LITTLEFIELD LANE<br>WOMBWELL | TITLE<br>DRAWING SHOWING PROPOSEED ELEVATIONS & FLOOR LAYOUT WITH DIMENSIONS | Quill ARCHTECTURE © | THIS DRAWING IS COPYRIGHT AND MUST NOT BE USED OR DISCLOSED IN ANY WAY EXCEPT WHERE AUTHORIZED IN WRITING BY QUILL ARCHITECTURE.<br>TELEPHONE (01226) 755446 | SCALE 1 : 100<br>DATE 16/10/09 |
| | | | | DRAWN AD<br>REV |