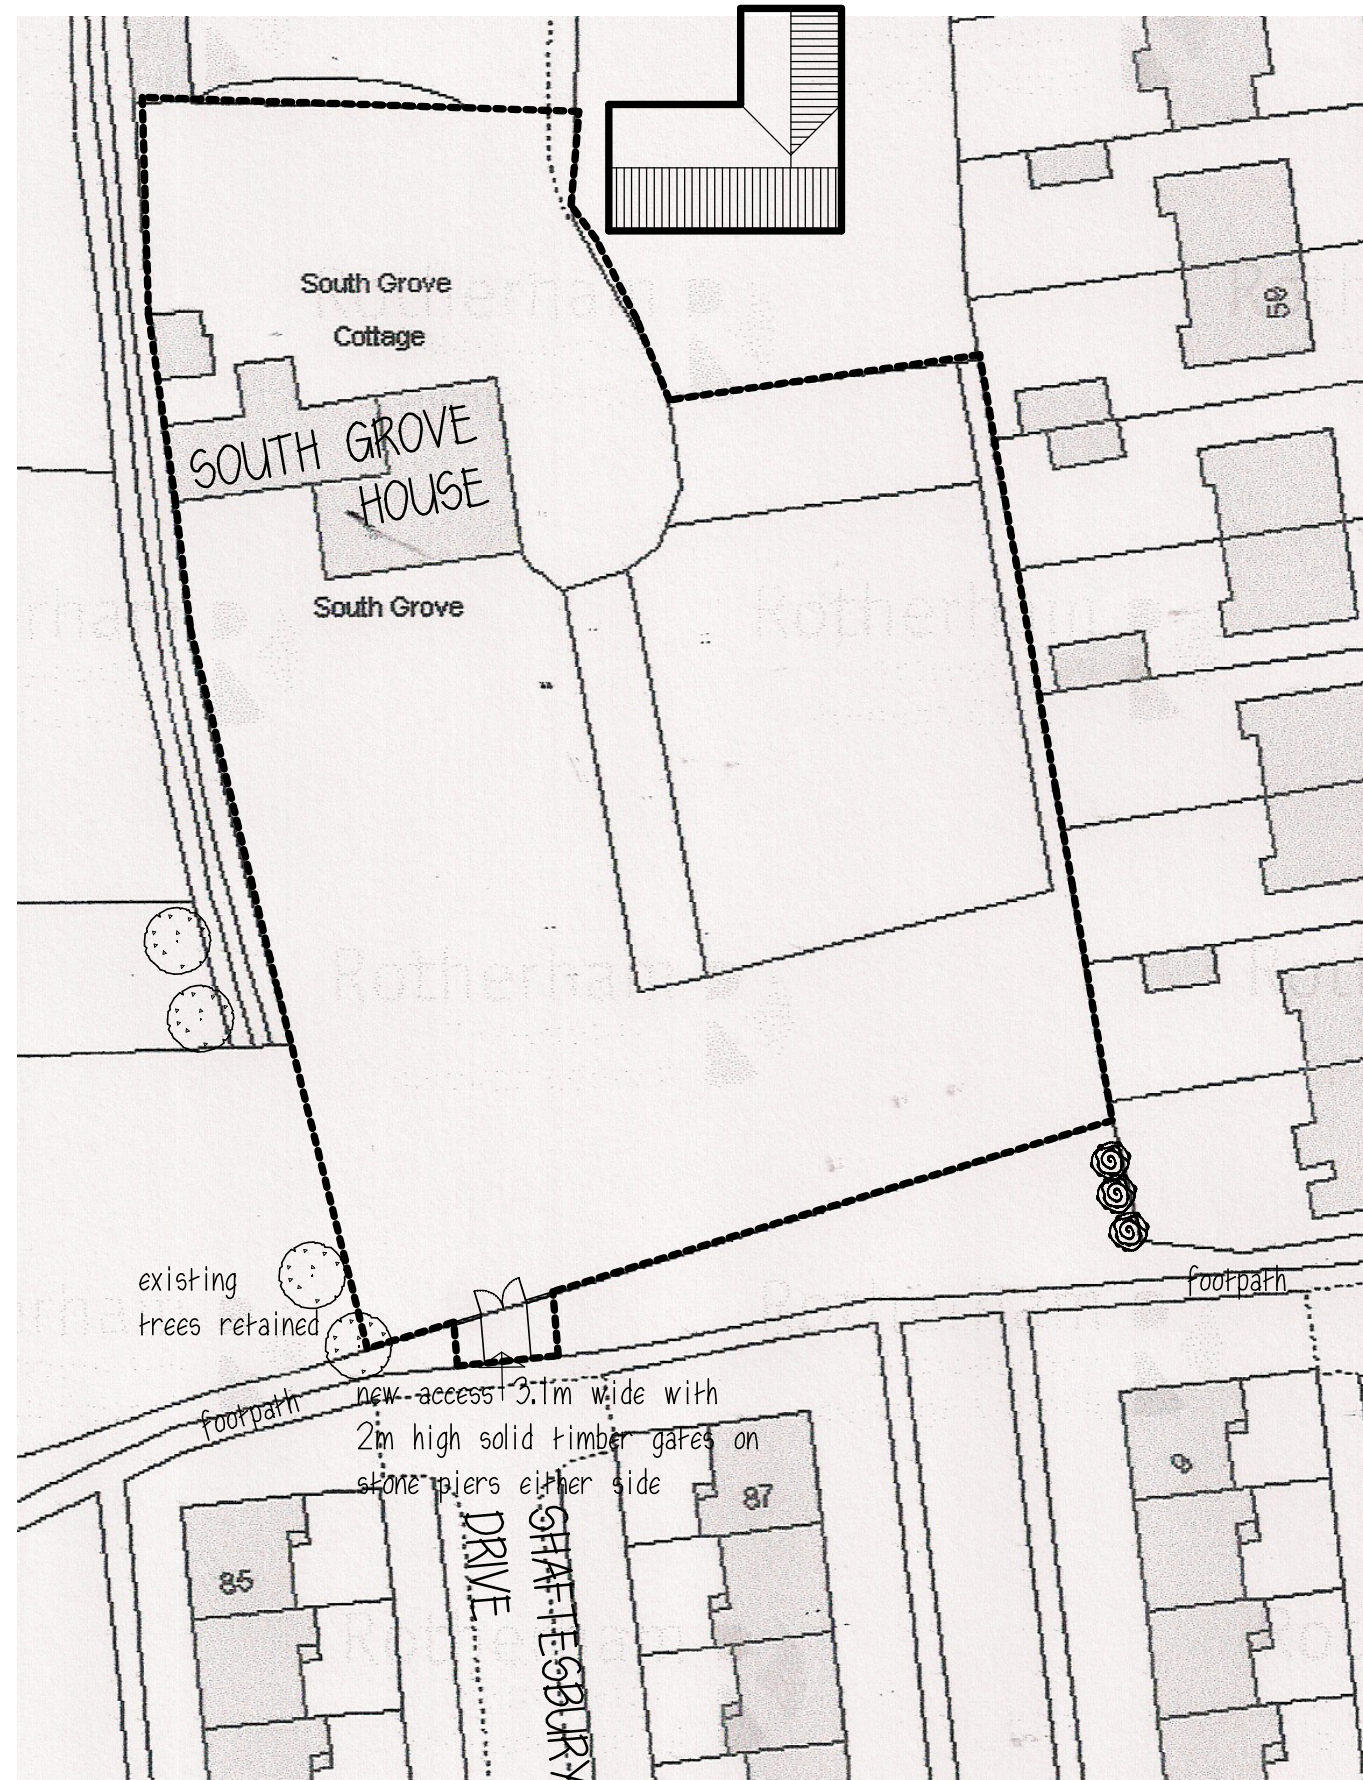


Mr & Mrs D FOX

PROPOSED NEW ACCESS
REAR OF SOUTH GROVE HOUSE
SOUTH GROVE DRIVE
HOYLAND

SITE PLAN

1500@A3 JAN18

Peter Thompson

"Linwood"

Barnsley Road

Dodworth

Barnsley S75 3JR

e-mail peter-thompson@hotmail.co.uk

t&f. 01226 201391

m. 07973251730

