


- Dimensions are all in millimeters, unless stated otherwise.
- It is the recipients responsibility to print this document to the correct scale.
- All the relevant drawings and specifications should be read in conjunction with this drawing.

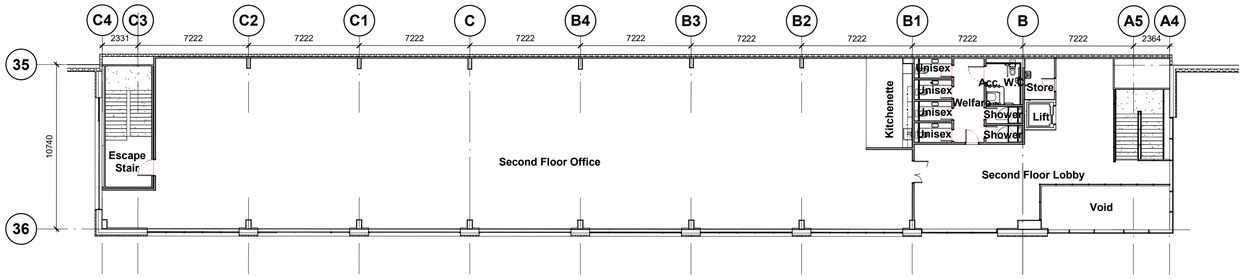


Second Floor Office Plan
1 : 200

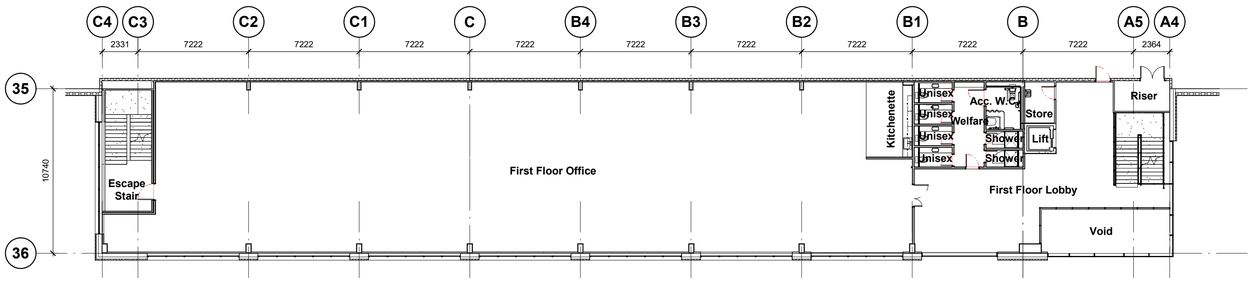


First Floor Office Plan
1 : 200

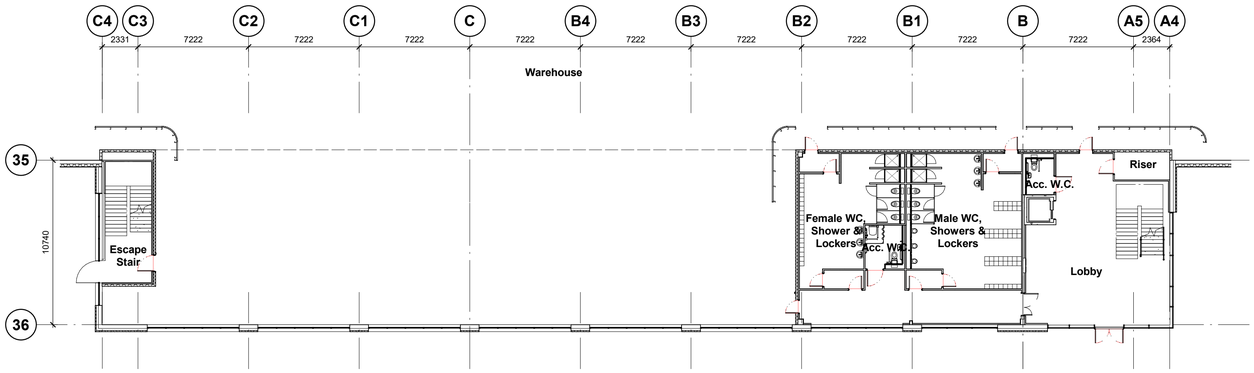

Ground Floor Office Plan
1 : 200

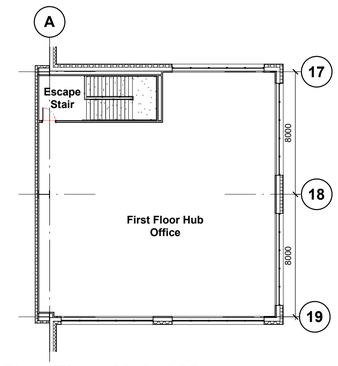

First Floor Hub Office
1 : 200

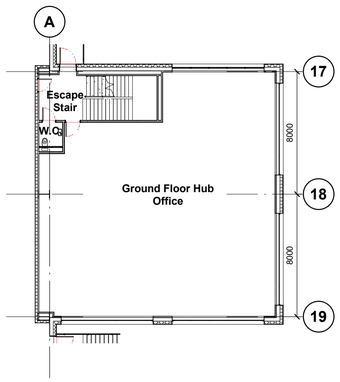

Ground Floor Hub Office
1 : 200

PLANNING

THIS DRAWING IS FOR PLANNING CONSIDERATION ONLY AND SHOULD NOT BE USED FOR ANY OTHER PURPOSE

1m SCALE 1:200

rev	amendments	by	ckd	date

Dearne Valley Parkway, Barnsley

Office Plans

Firethorn TRUST

umc architects
3rd Floor, Manchester Club, 81 King Street, Manchester, M2 4AH
t: +44 (0)161 413 0590 e: info@umcarchitects.com

Project Status:	Tender		
Suitability / Status:	S0		
Drawn / Checked:	JR / DEB		
Date:	19/11/21		
Scale:	1 : 200 @ A1		
Project:	Number:	Revision:	
21049	P1002	B	