


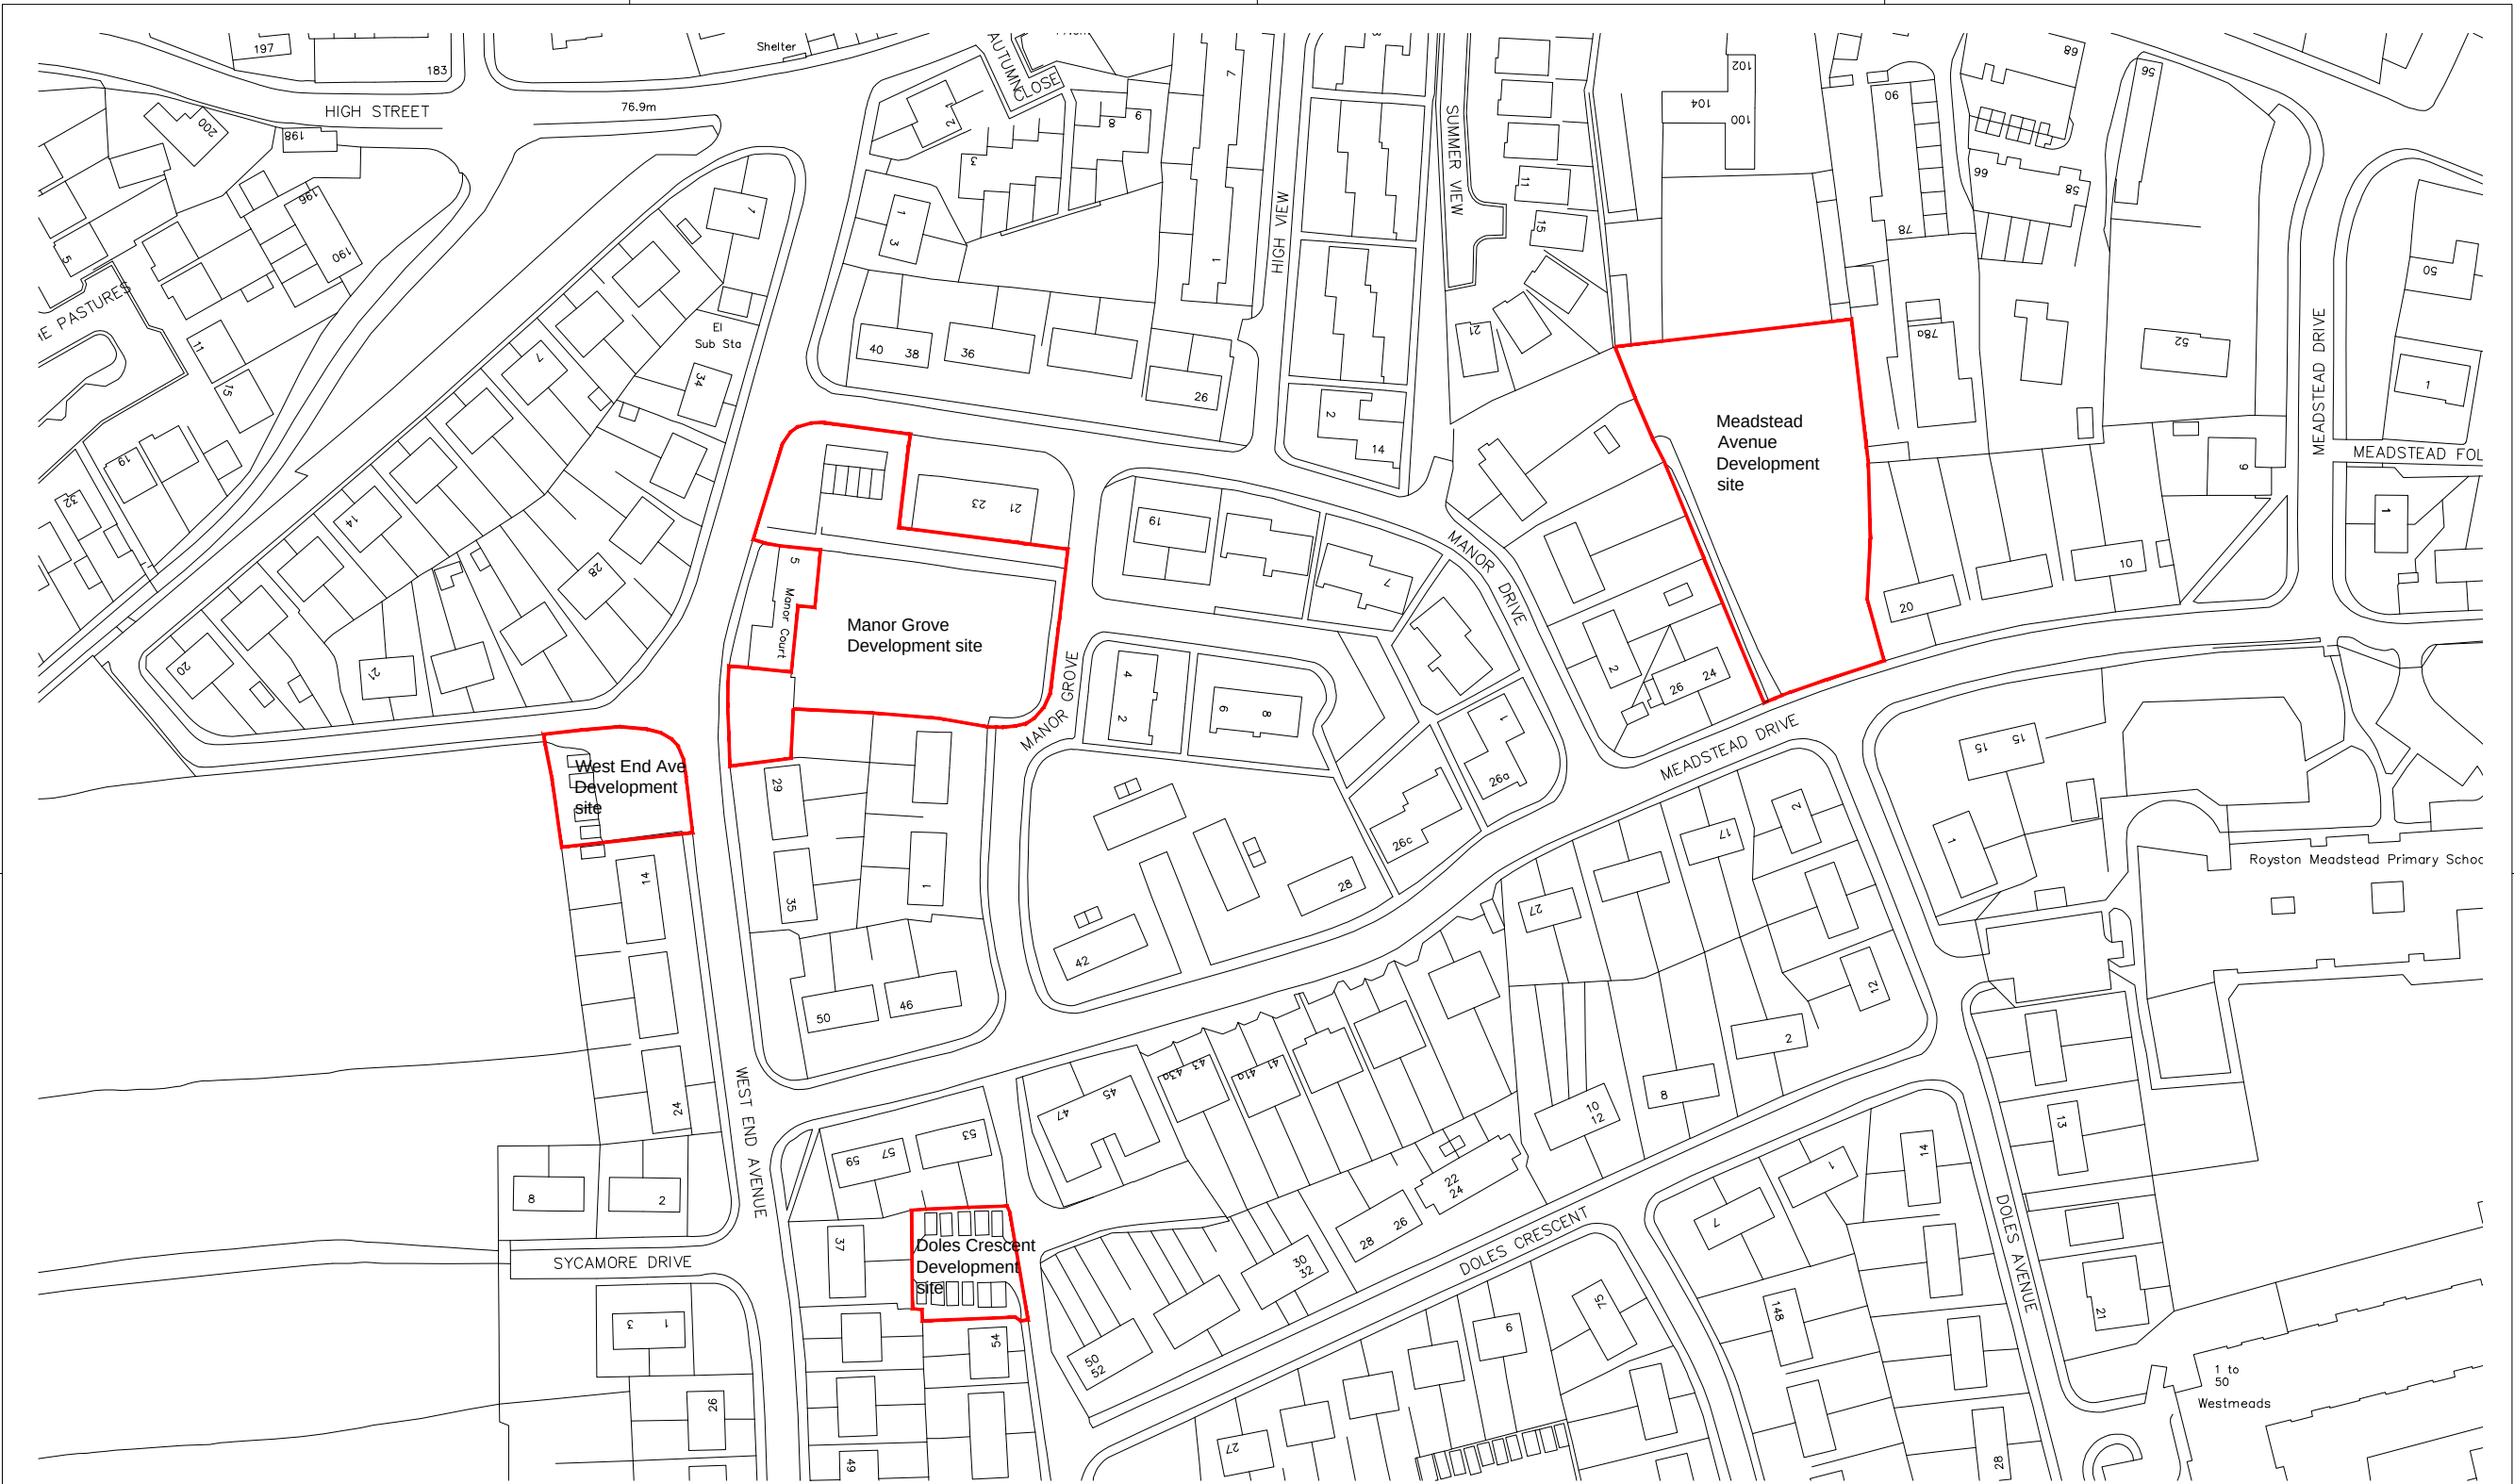

THIS DRAWING IS PRODUCED FOR USE IN THIS PROJECT ONLY AND MAY NOT BE USED FOR ANY OTHER PURPOSE. NPS PROPERTY CONSULTANTS LTD ACCEPT NO LIABILITY FOR THE USE OF THIS DRAWING OTHER THAN THE PURPOSE FOR WHICH IT WAS INTENDED IN CONNECTION WITH THIS PROJECT AS RECORDED IN THE 'PURPOSE FOR ISSUE' AND 'FILE STATUS CODE'.

THIS DRAWING MAY NOT BE REPRODUCED IN ANY FORM WITHOUT PRIOR WRITTEN AGREEMENT OF NPS PROPERTY CONSULTANTS LTD.

© CROWN COPYRIGHT AND DATABASE RIGHTS 2017
ORDNANCE SURVEY LICENCE NUMBER 100022264

ORIGINAL
SHEET SIZE
A3

ISSUED FOR PLANNING APPROVAL							
P1	BST	31.08.17					
FIRST ISSUE							
P1	BST	07.08.17					
COMMENT							
REV	DRAWN	DATE	CHECKED	DATE	APPROVED	DATE	

CLIENT
Berneslai Homes

PROJECT
Manor Grove, Meadstead Drive and West End Avenue Proposed Bungalow Development

TITLE
Existing Site Location Plan



NPS Barnsley Ltd
Gateway Plaza, Sackville St, Barnsley, South Yorkshire, S70 2RD,
Tel: 01226 774605; Email: barnsley@nps.co.uk
web: www.nps.co.uk

SCALES	DISCIPLINE	PROJECT NUMBER
1:1250	ARCH	17-1-1283
DRAWING NUMBER		REV CODE
NPS-DR-A-(00)-010		P 2
STATUS CODE	PURPOSE OF ISSUE	DRAWN
S2	PLANNING APPROVAL	GH