




TYPICAL SECTION TYPE 3 ROAD - SCALE 1:25
(ROAD 1)

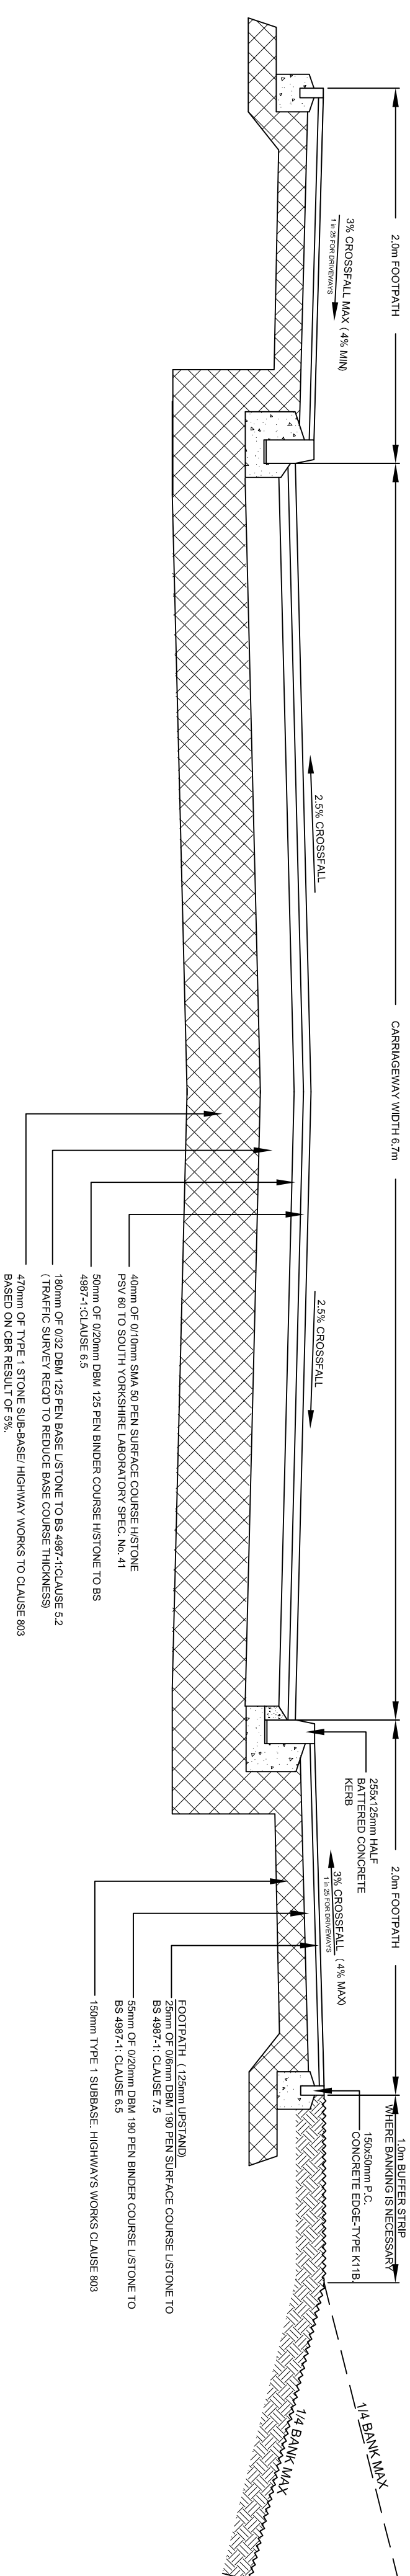


TYPICAL SECTION TYPE 3 ROAD - SCALE 1:25
(ROAD 1)

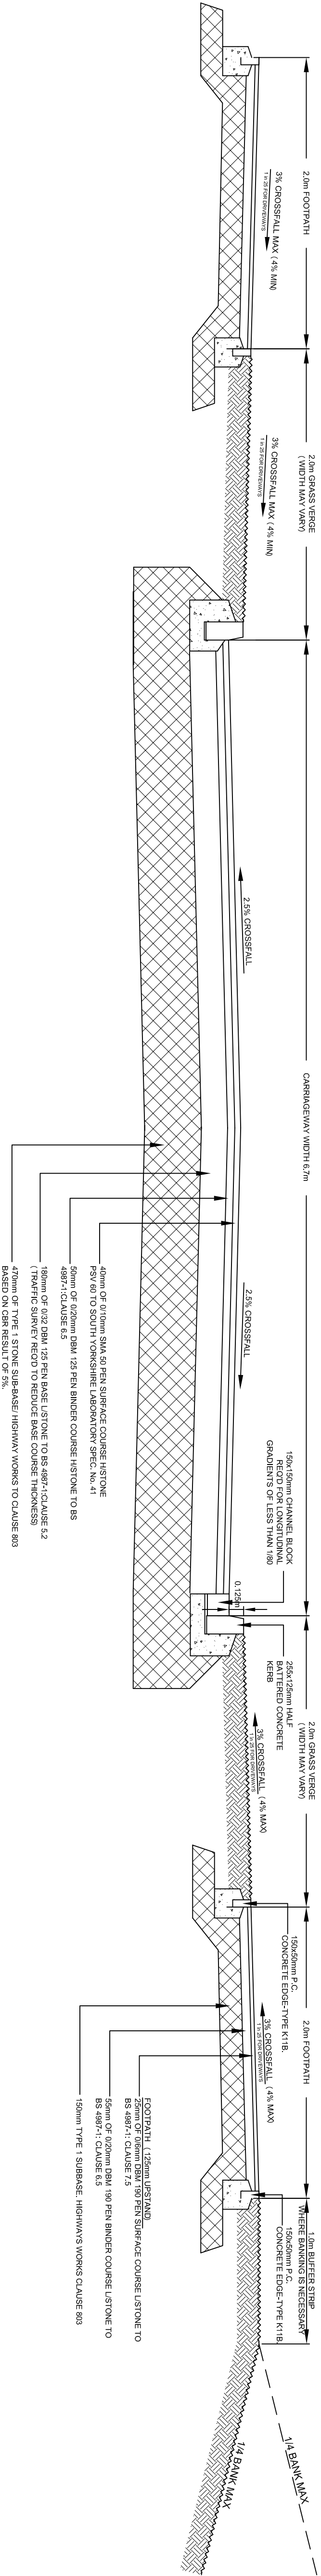


TYPICAL SECTION TYPE 4 ROAD - SCALE 1:25
(ROADS 5, 6, 8)

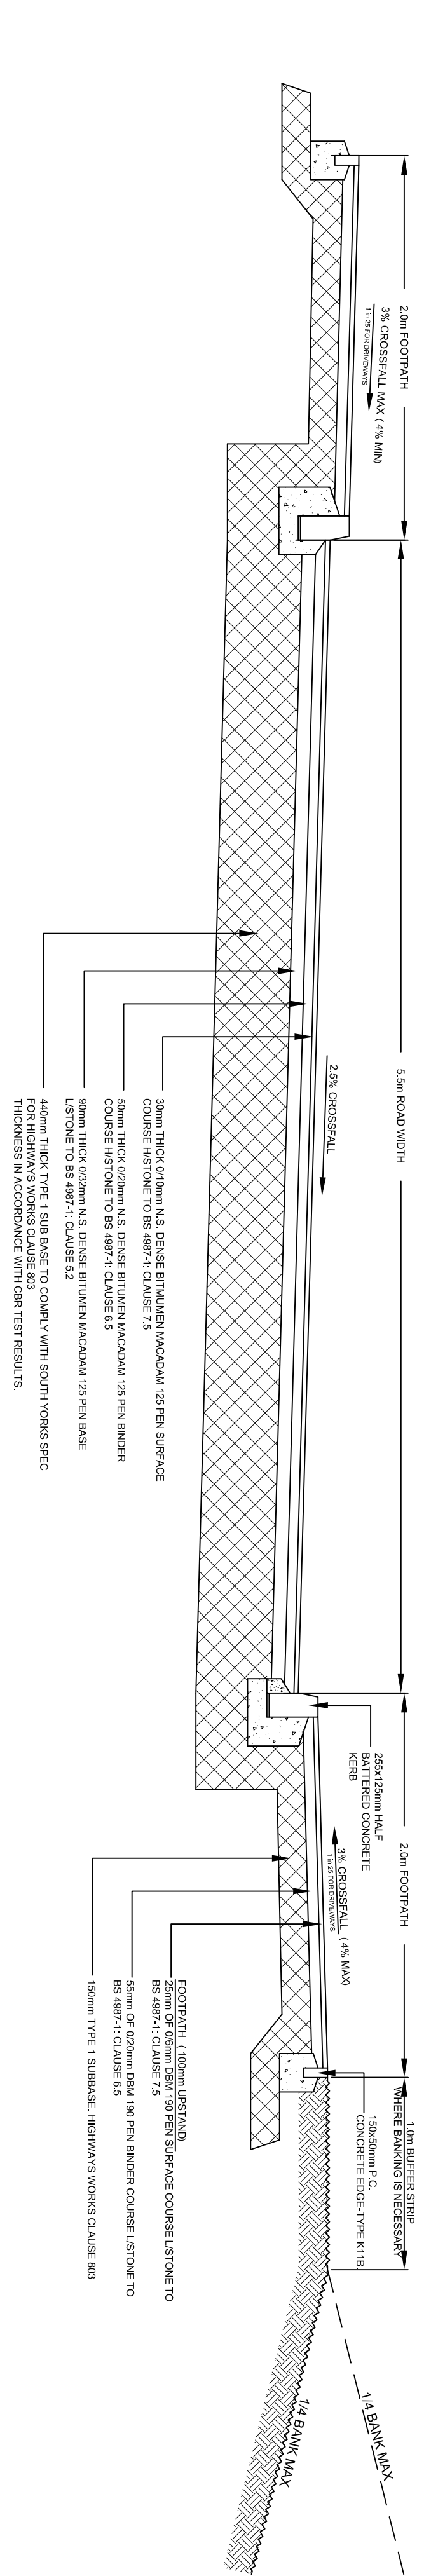


TYPE B9 ROAD CONSTRUCTION - scale 1:25
(ROAD 2, 3, 5, 7)

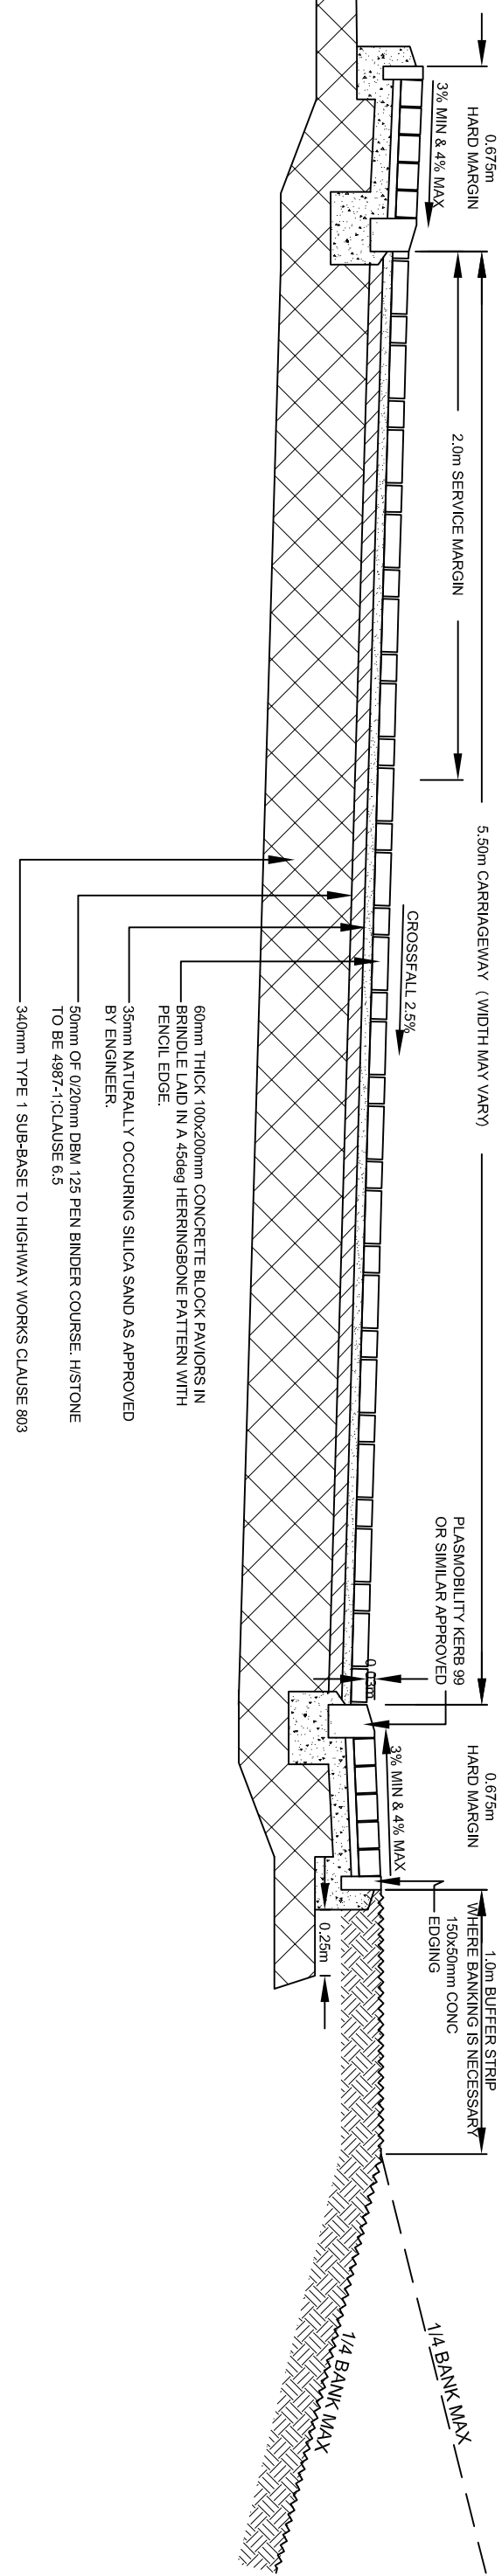


TYPE B9 ROAD CONSTRUCTION - scale 1:25
(ROAD 9)

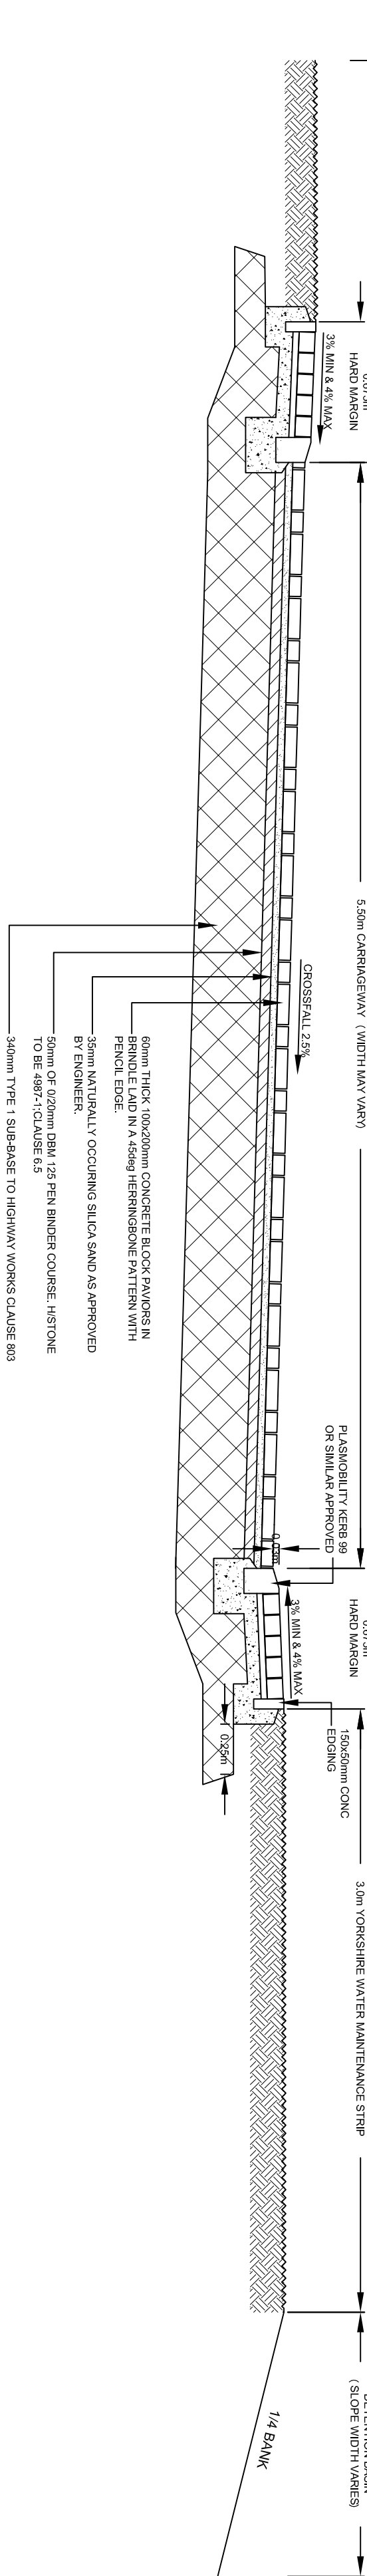


TYPE B9 ROAD CONSTRUCTION - scale 1:25
(PARKING BAY ON HIGH SIDE - ROAD 3)

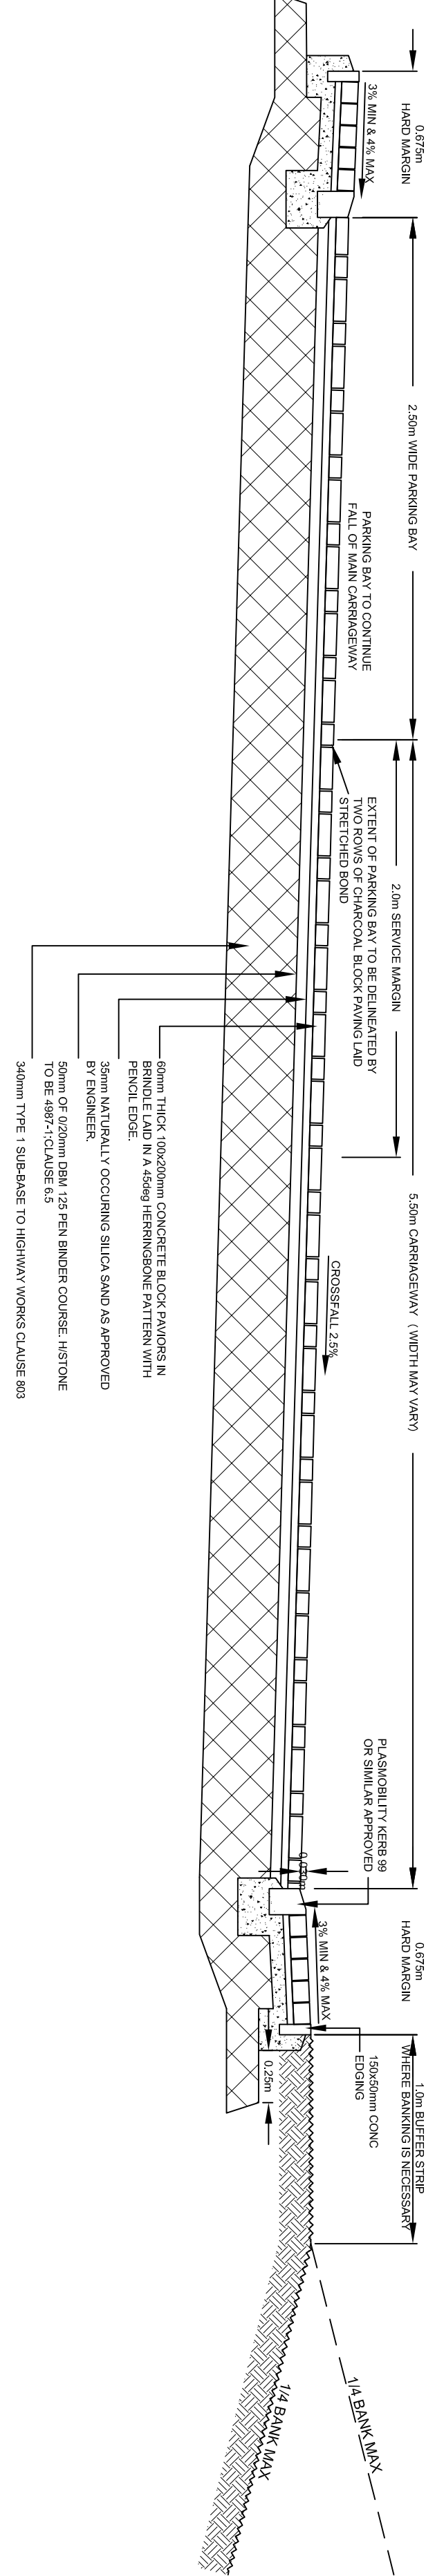


TYPE B9 ROAD CONSTRUCTION - scale 1:25
(PARKING BAY ON LOW SIDE - ROAD 5, 7)

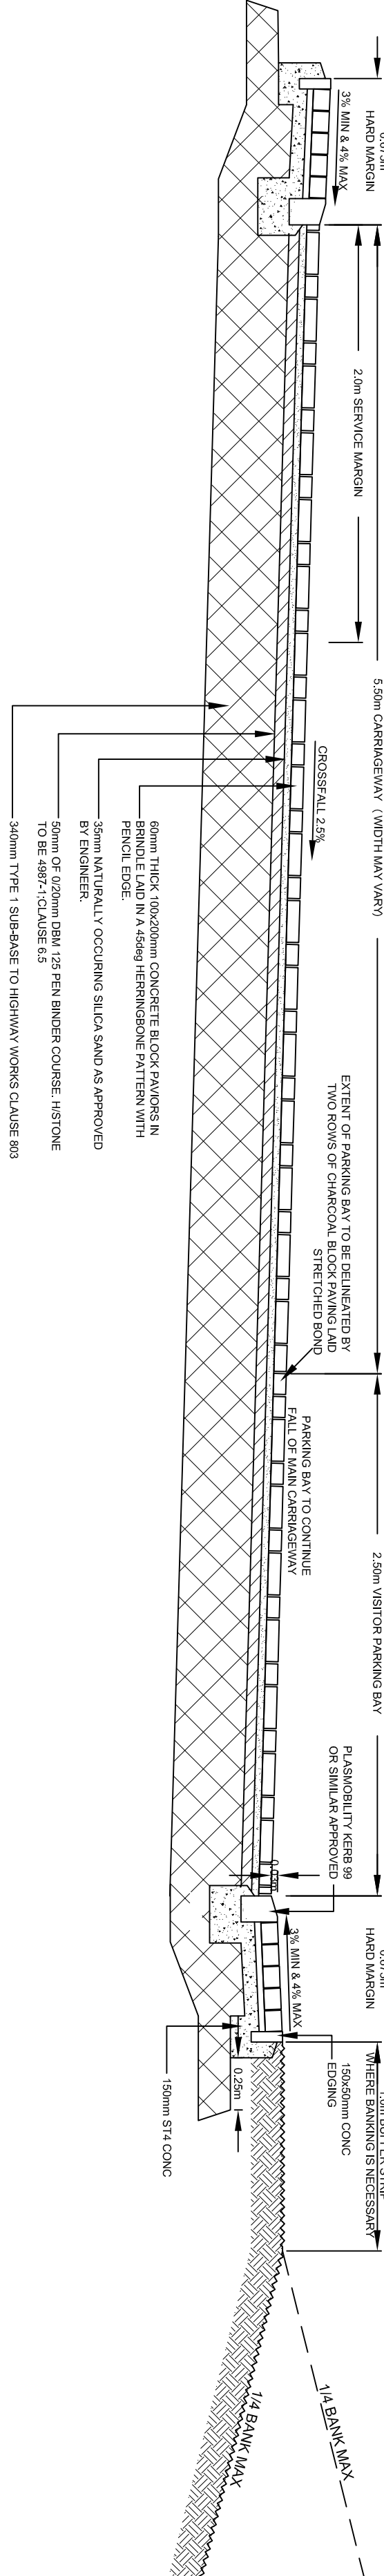


EXISTING JUNCTION / ROAD WIDENING TIE IN DETAIL

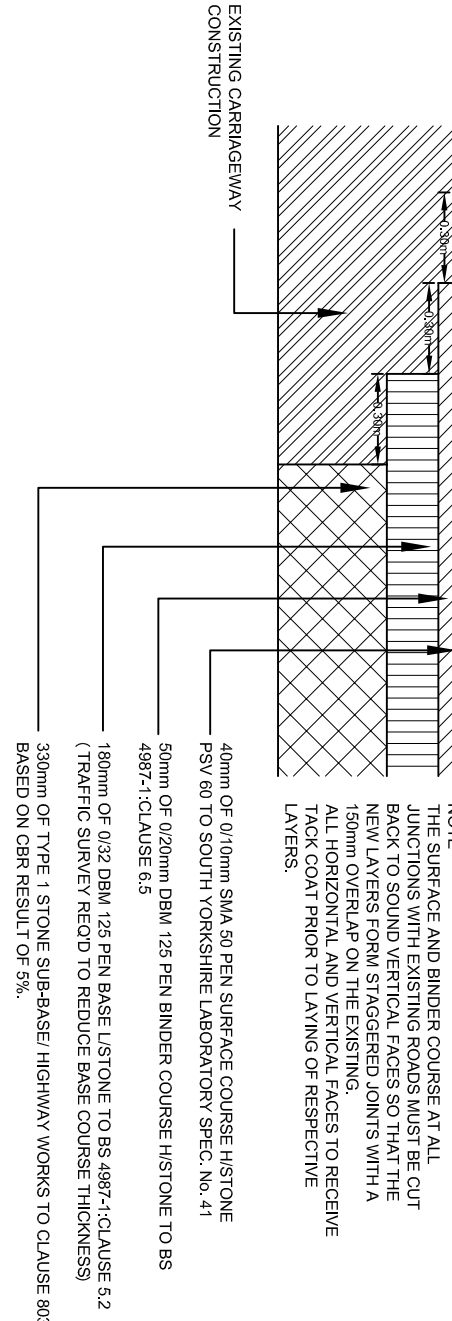


TACTILE DROPPED CROSSING Scale 1:100
(IN LINE DETAIL)

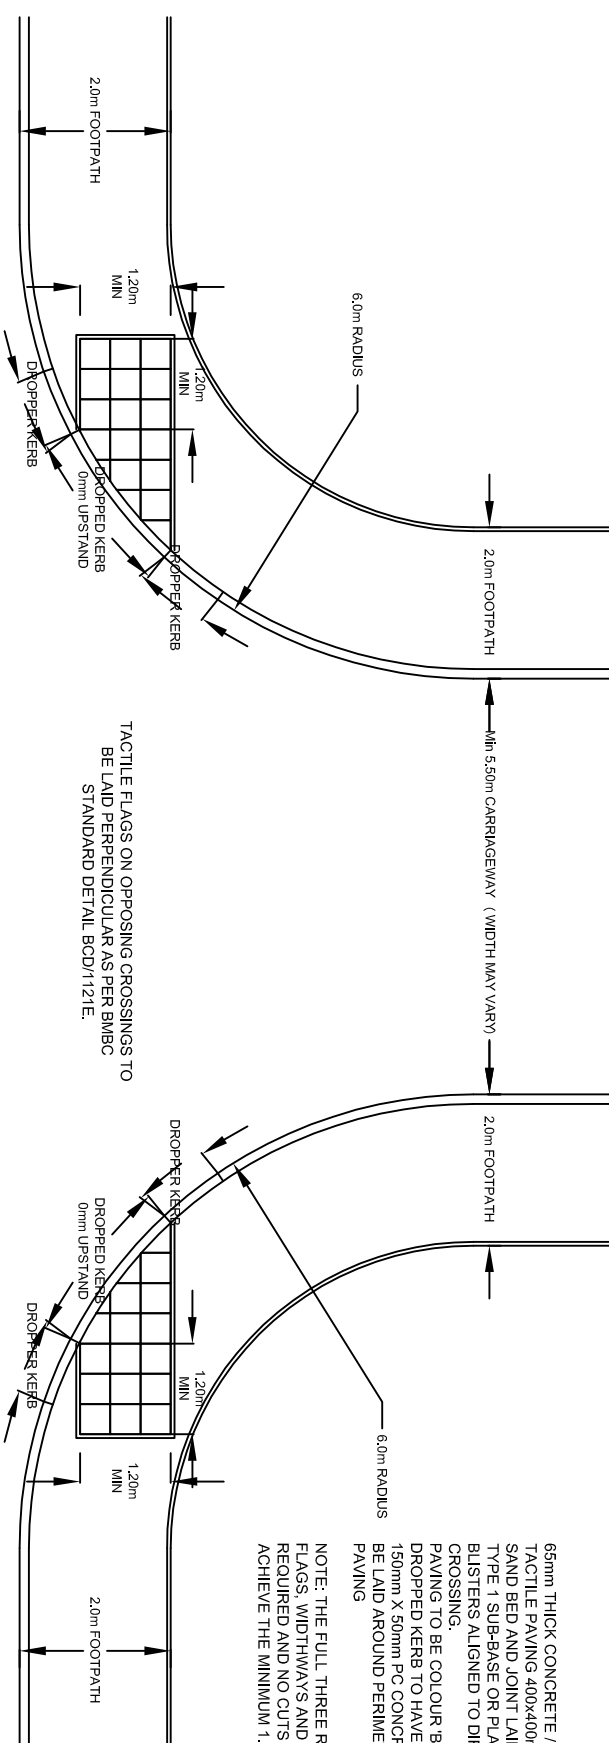


SECTION THREE TACTILE PAVING SCALE 1:10

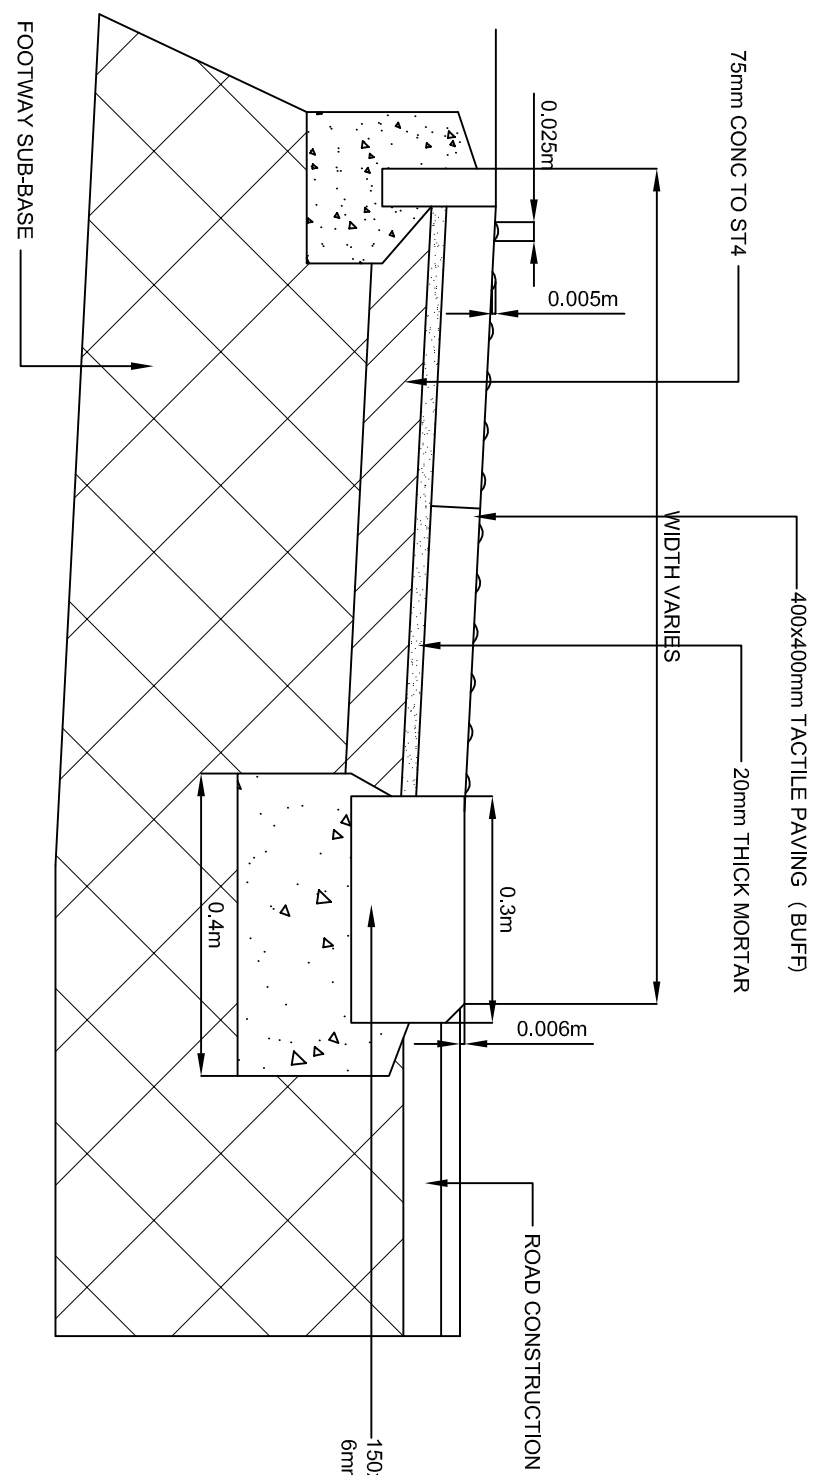


TACTILE PAVIOR

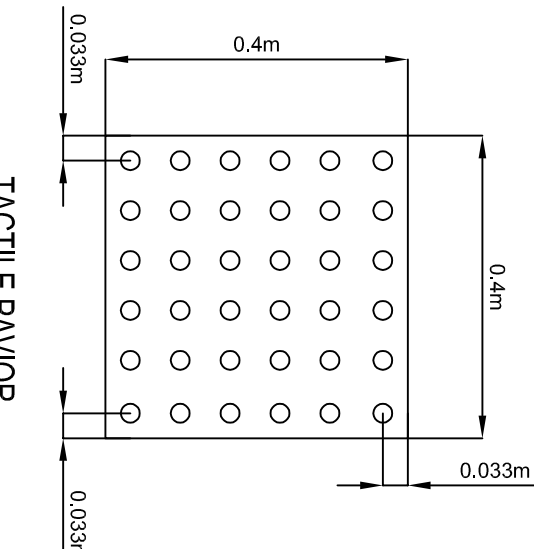


TYPE 3 ROAD KERB DETAIL Scale 1:10

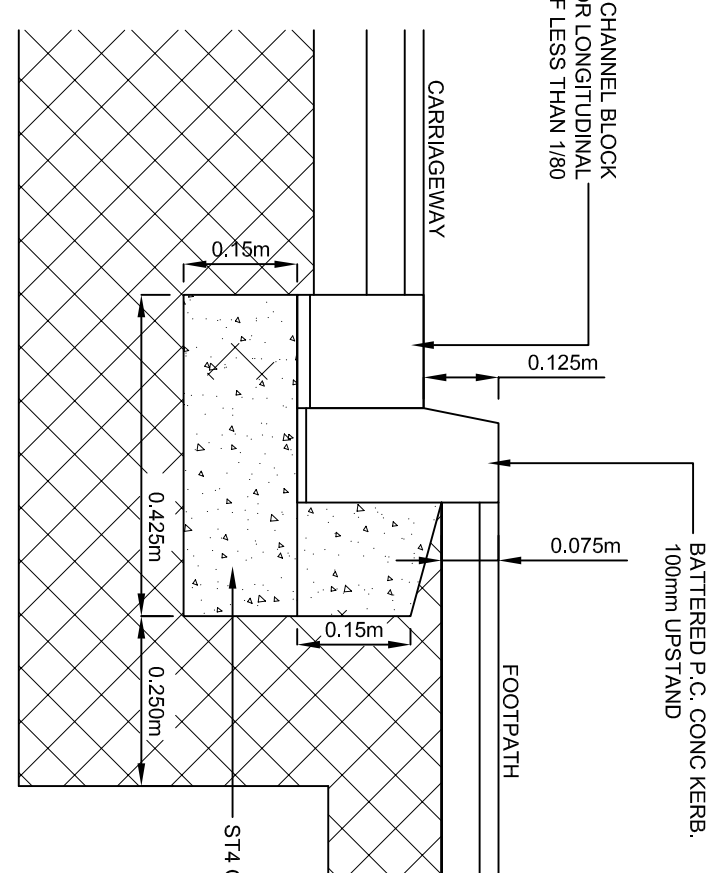


TYPE B9 ROAD KERB DETAIL Scale 1:10

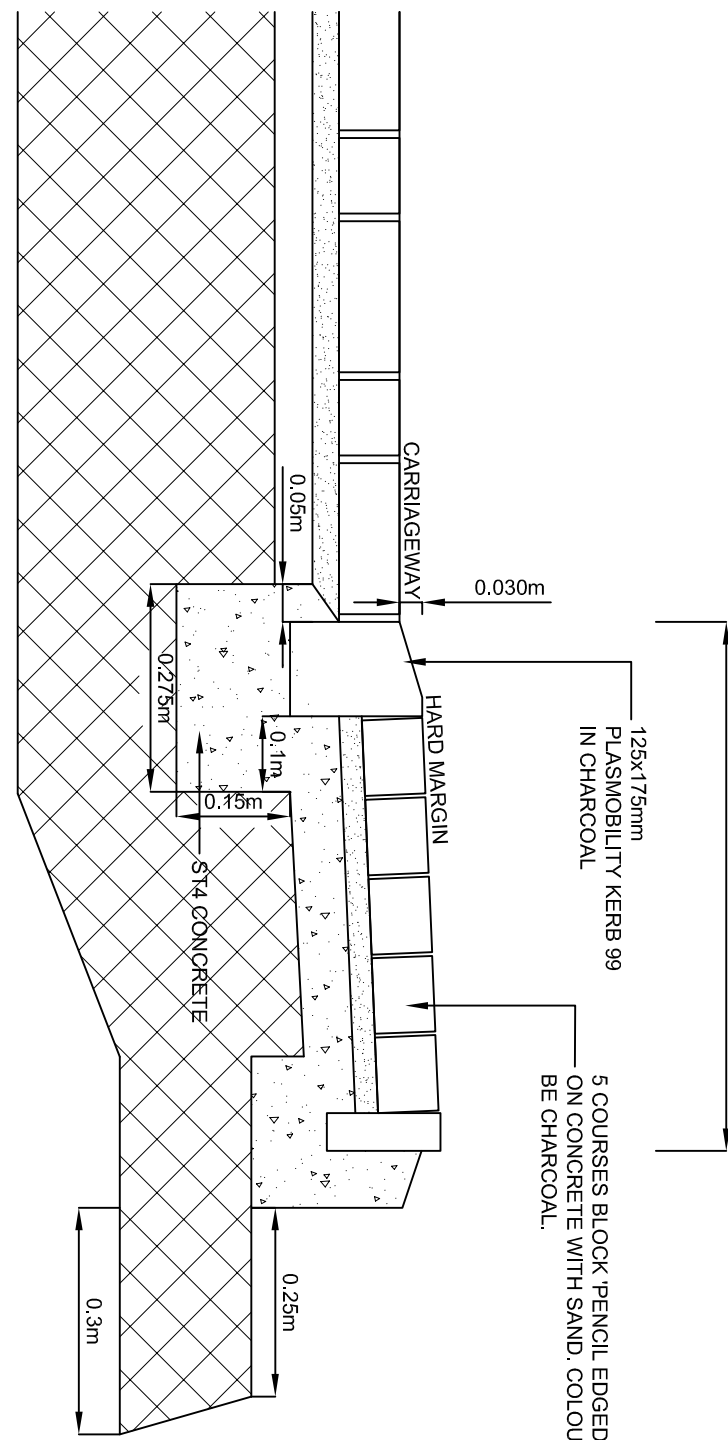


GULLY GRATE & FRAME TO BMBC HIGHWAY SPEC DETAIL 13/18
NOT TO SCALE

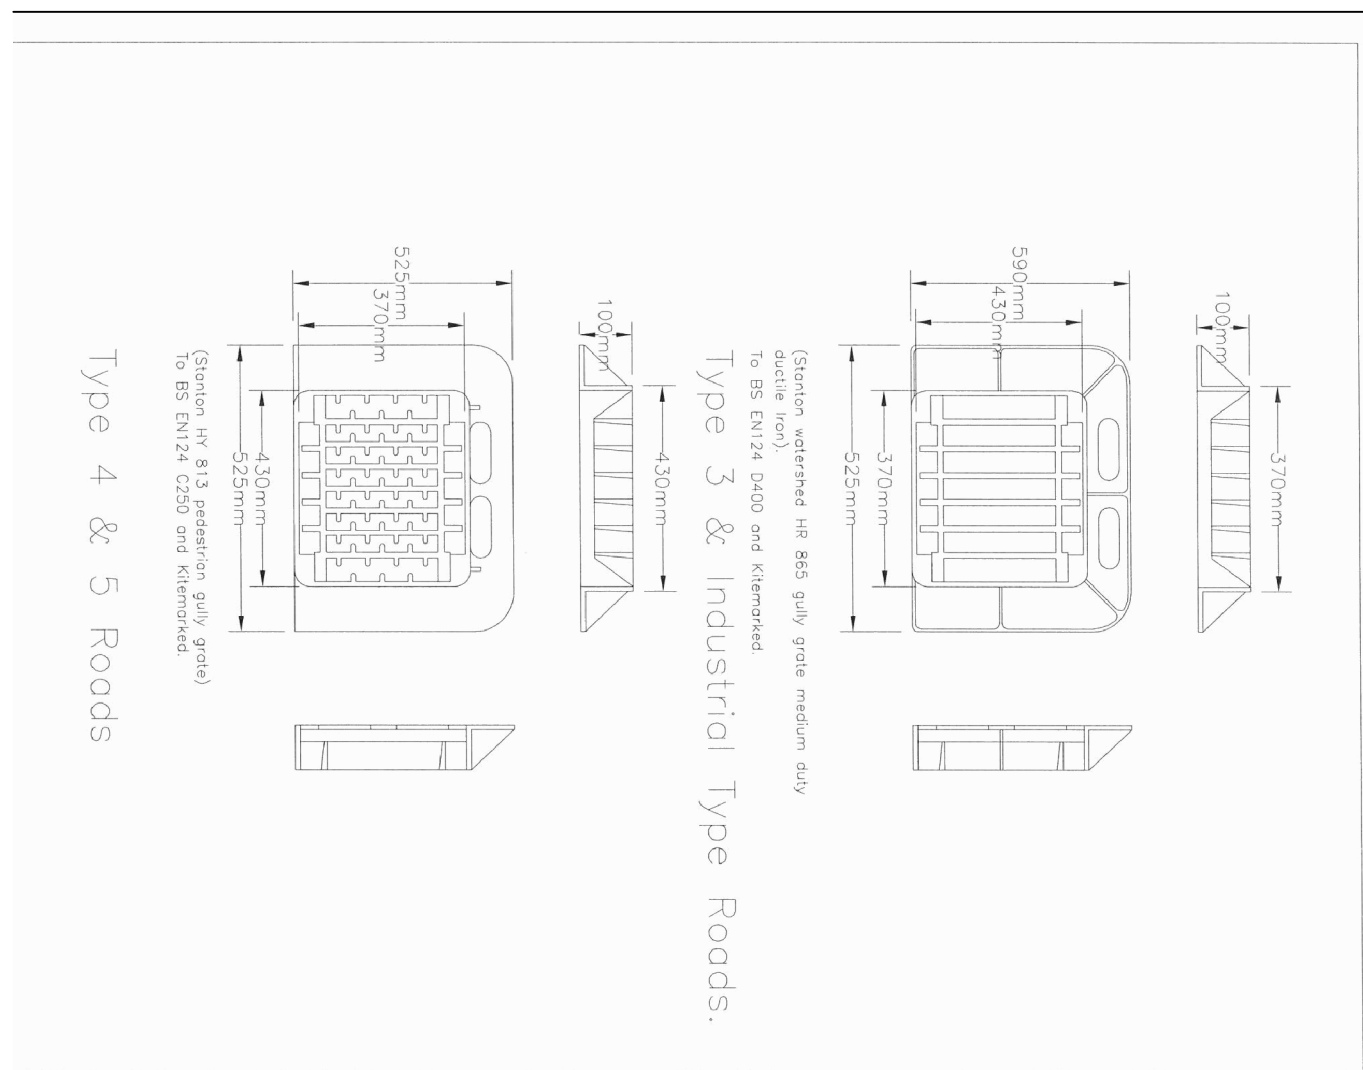



FOOTPATH EDGING DETAIL Scale 1:10

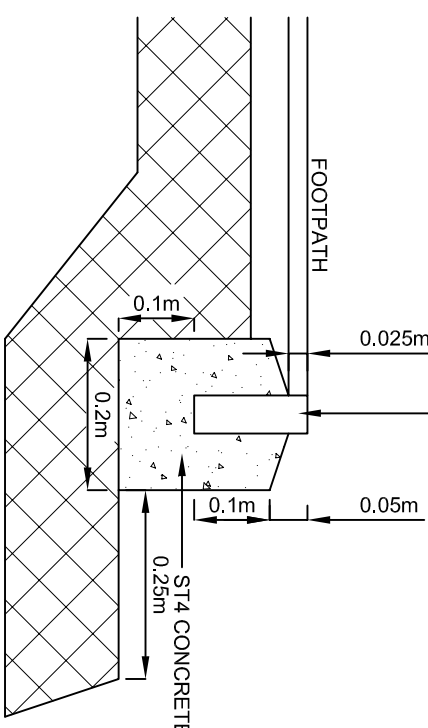

VEHICULAR CROSSING KERB DETAIL Scale 1:10

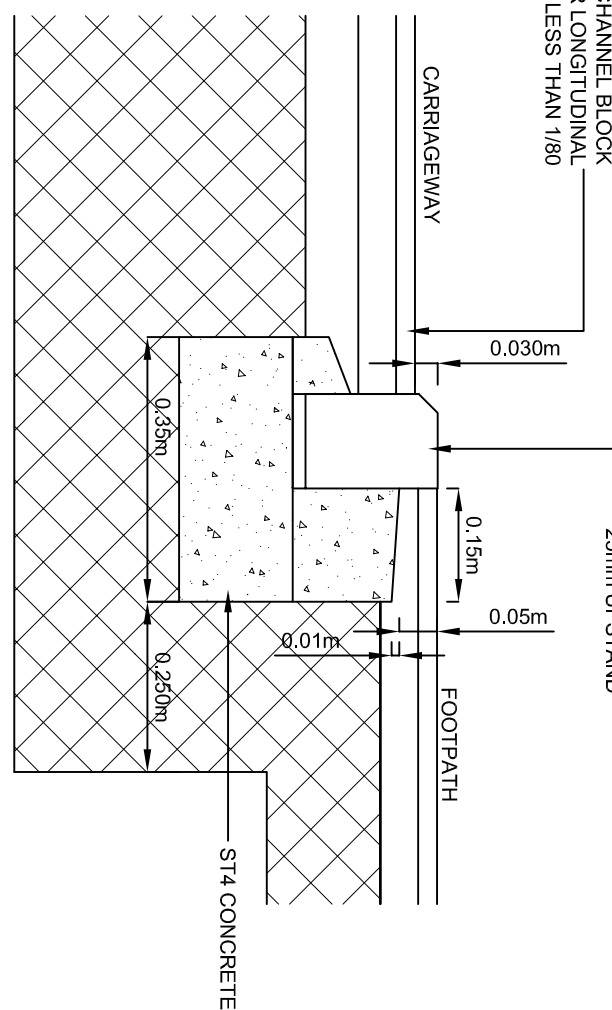

PEDESTRIAN CROSSING KERB DETAIL Scale 1:10

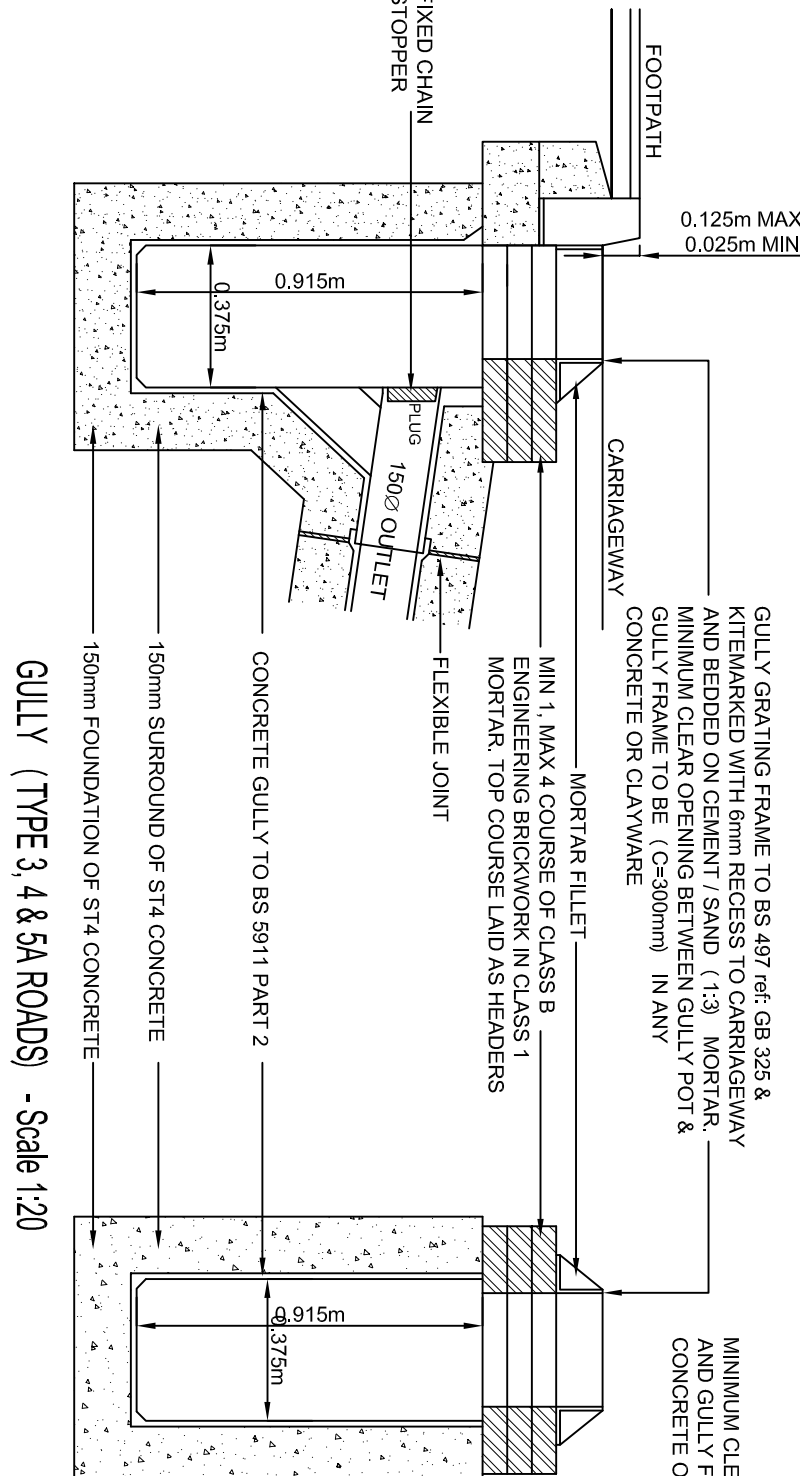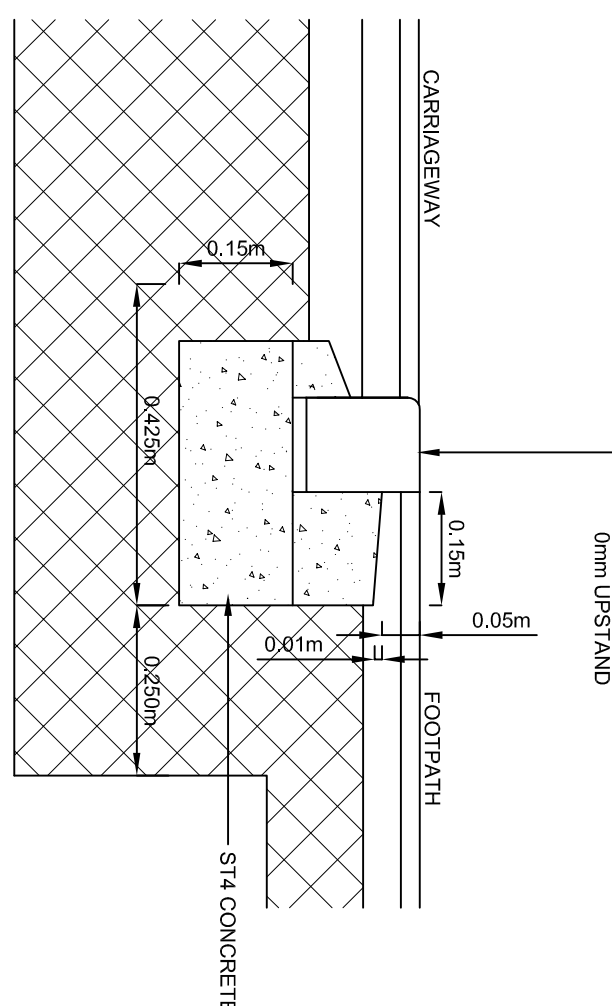

Rev A Amendments made to our BMBC Highways comments