
BARNSLEY

EXISTING 1:1250

Asda Supermarket,
Old Mill Lane, Barnsley.

SITE LOCATION PLAN

scale 1:1000

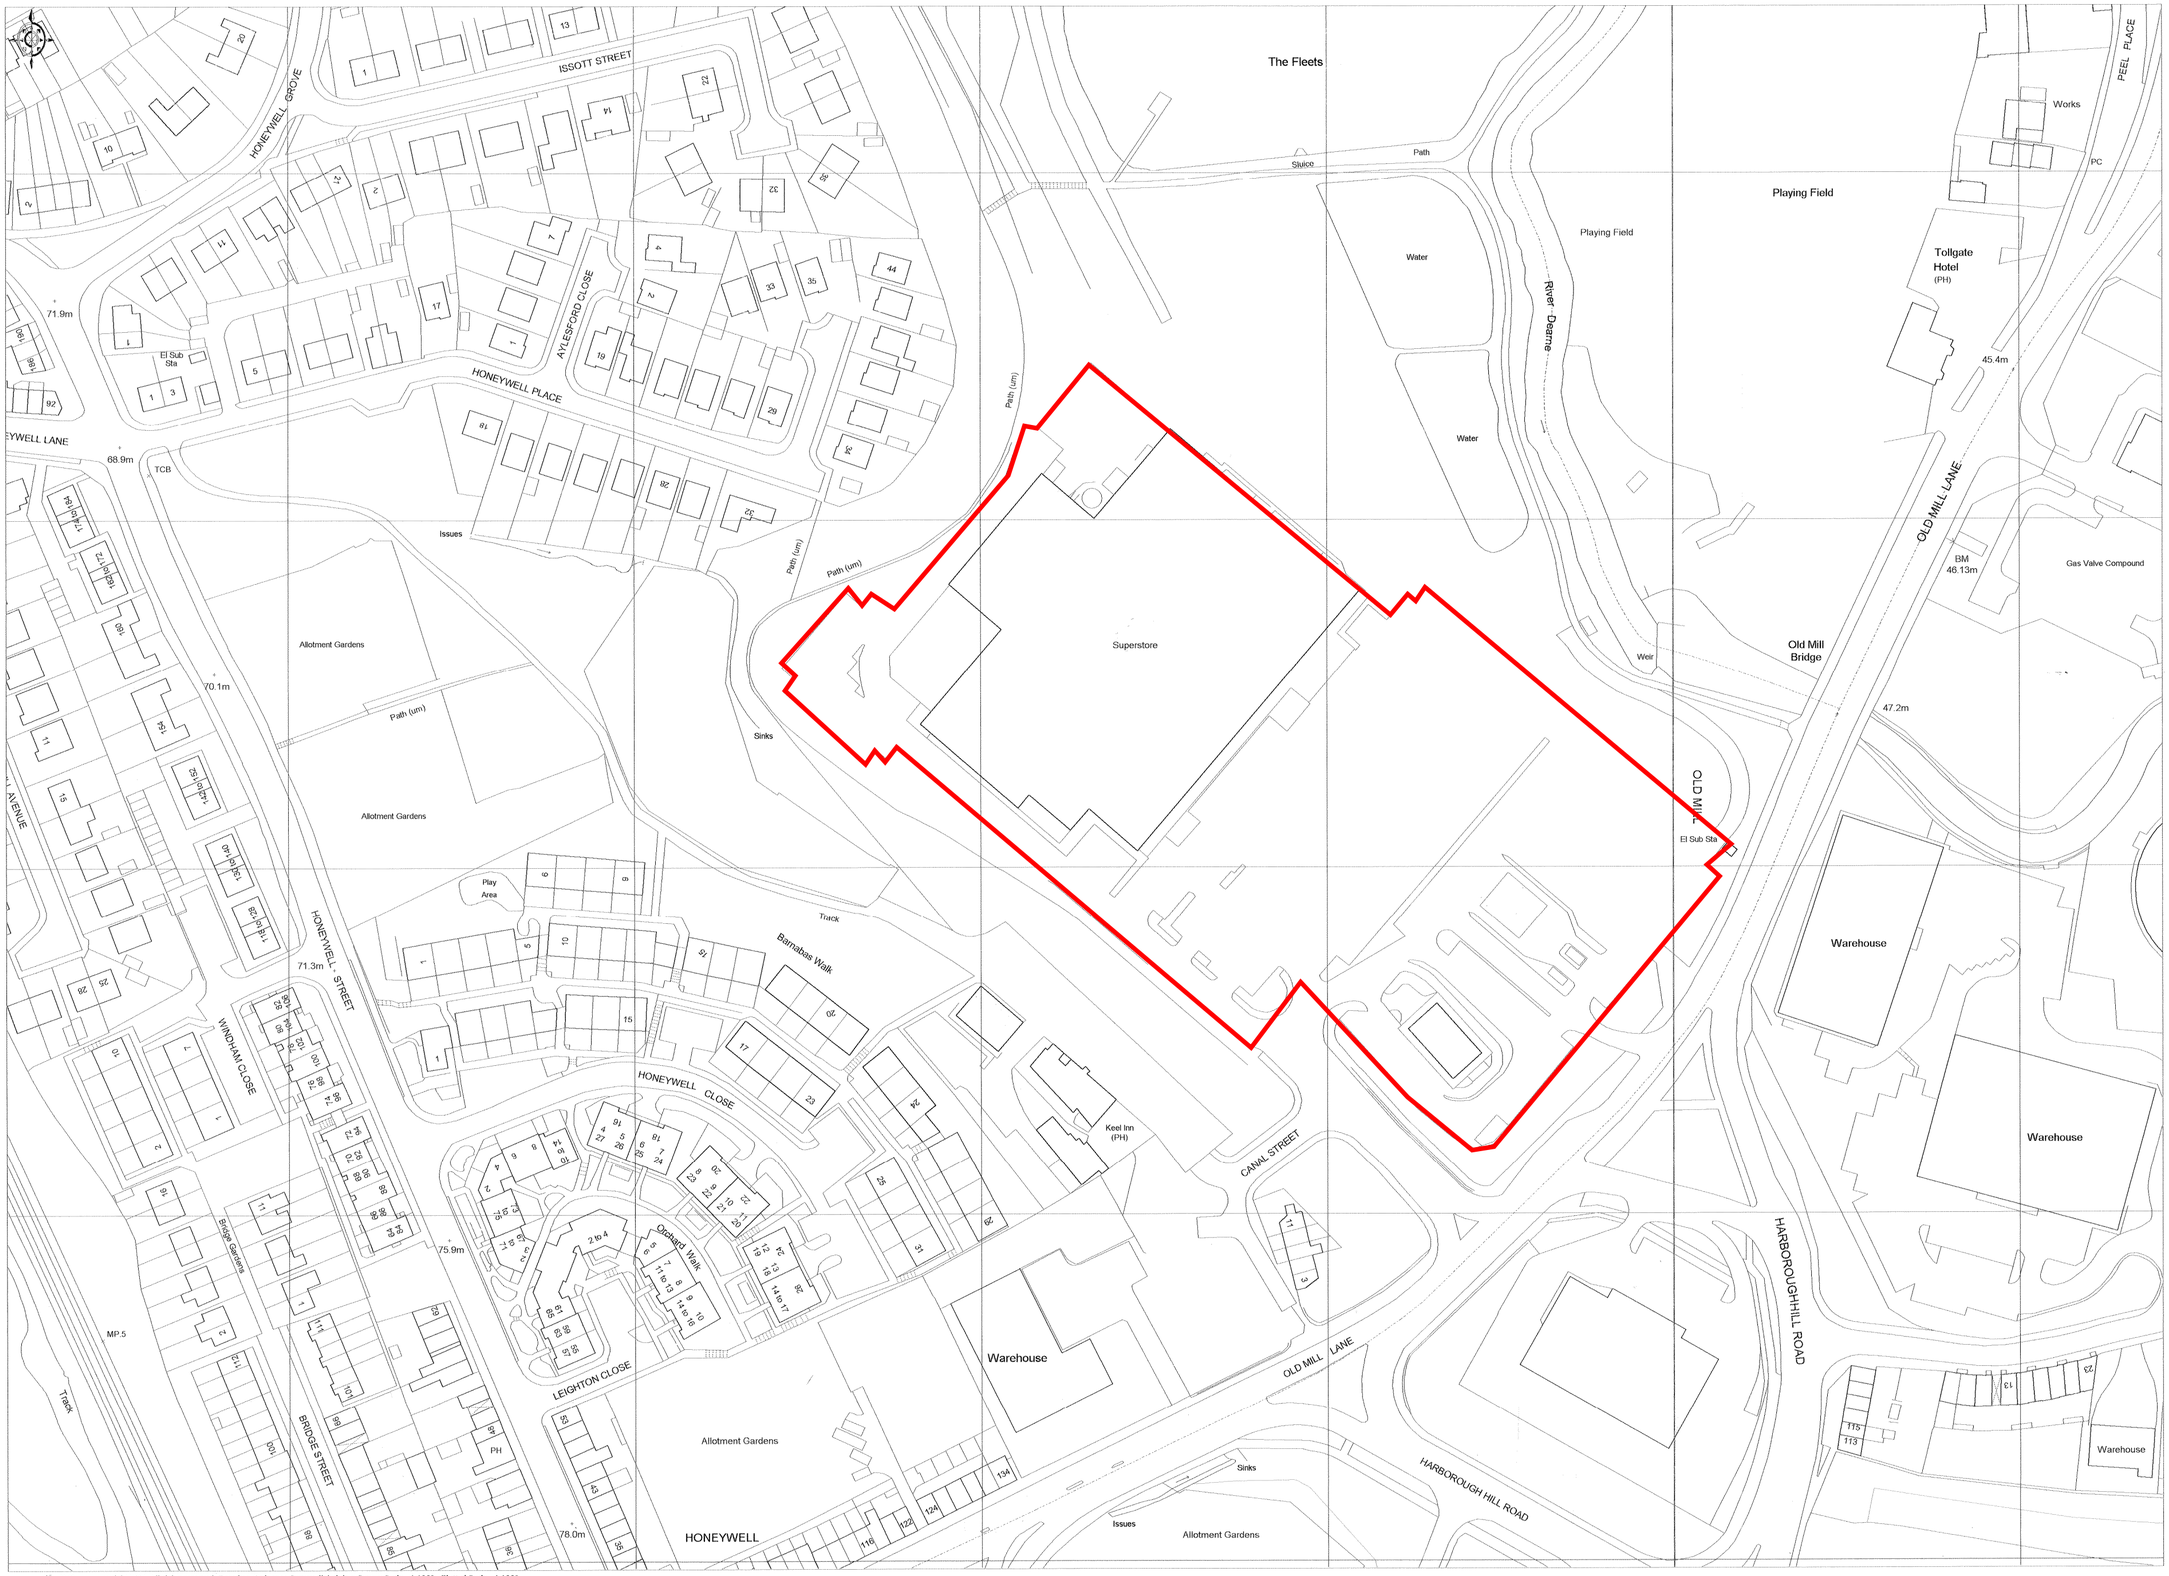

© Crown copyright 2001 All rights reserved. Based on Ordnance Survey digital data Survey Scale - 1:1250 Plotted Scale - 1:1250
(Scales other than at Survey Scale should not be used for accurate measurement). Business occupancy data ©2001 Thomson Directories Ltd.