


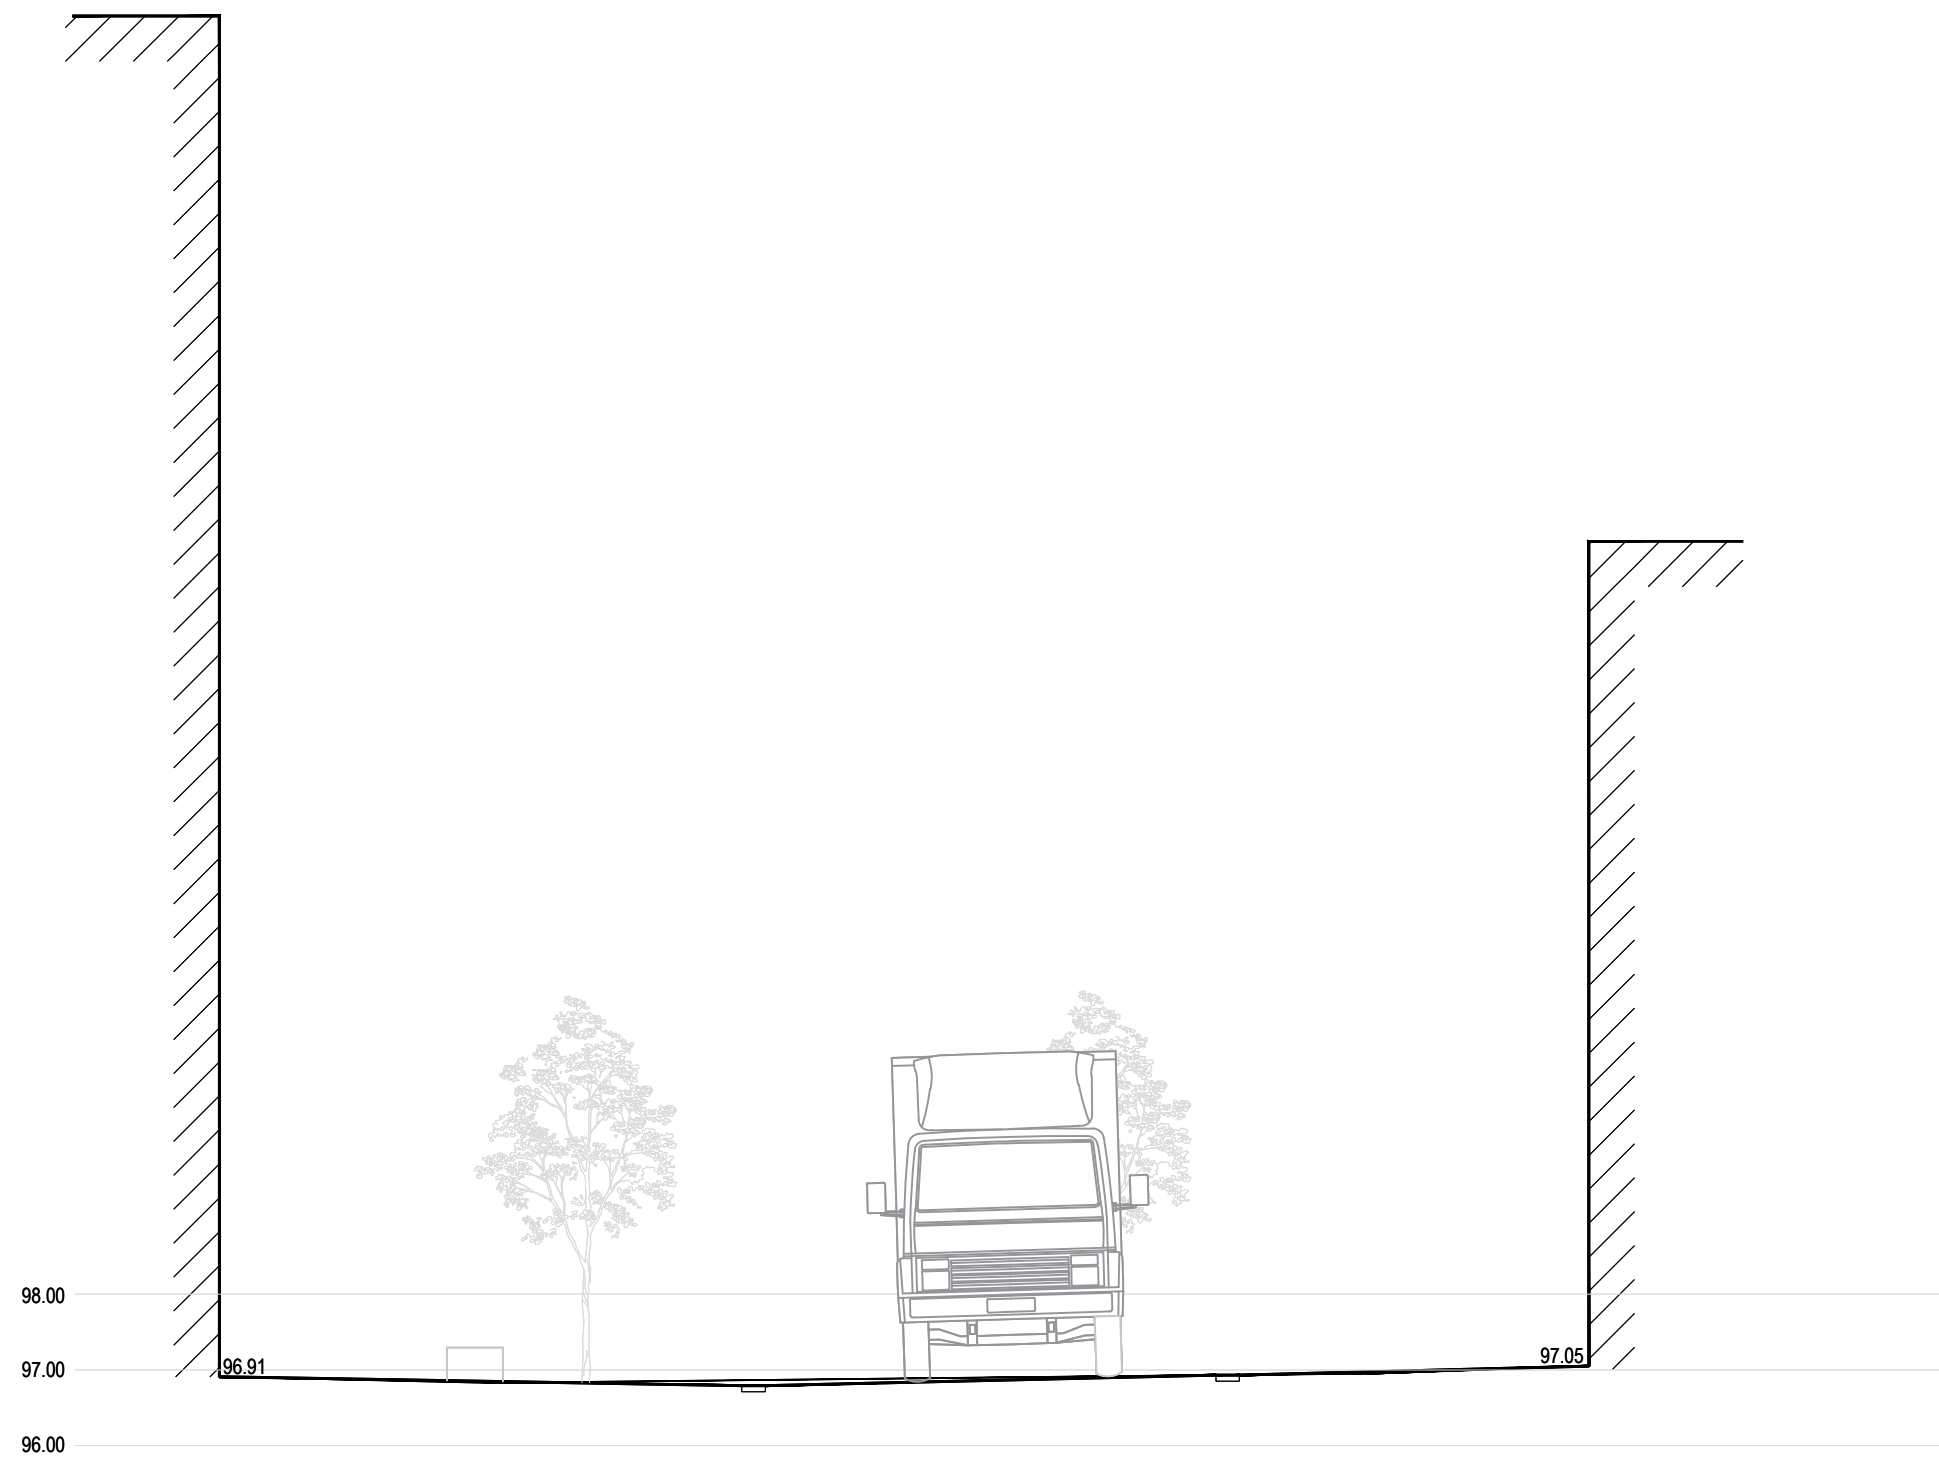

SEC A



SEC A



SEC B

SEC B



SEC C


SEC C



SEC D

SEC E

SEC E

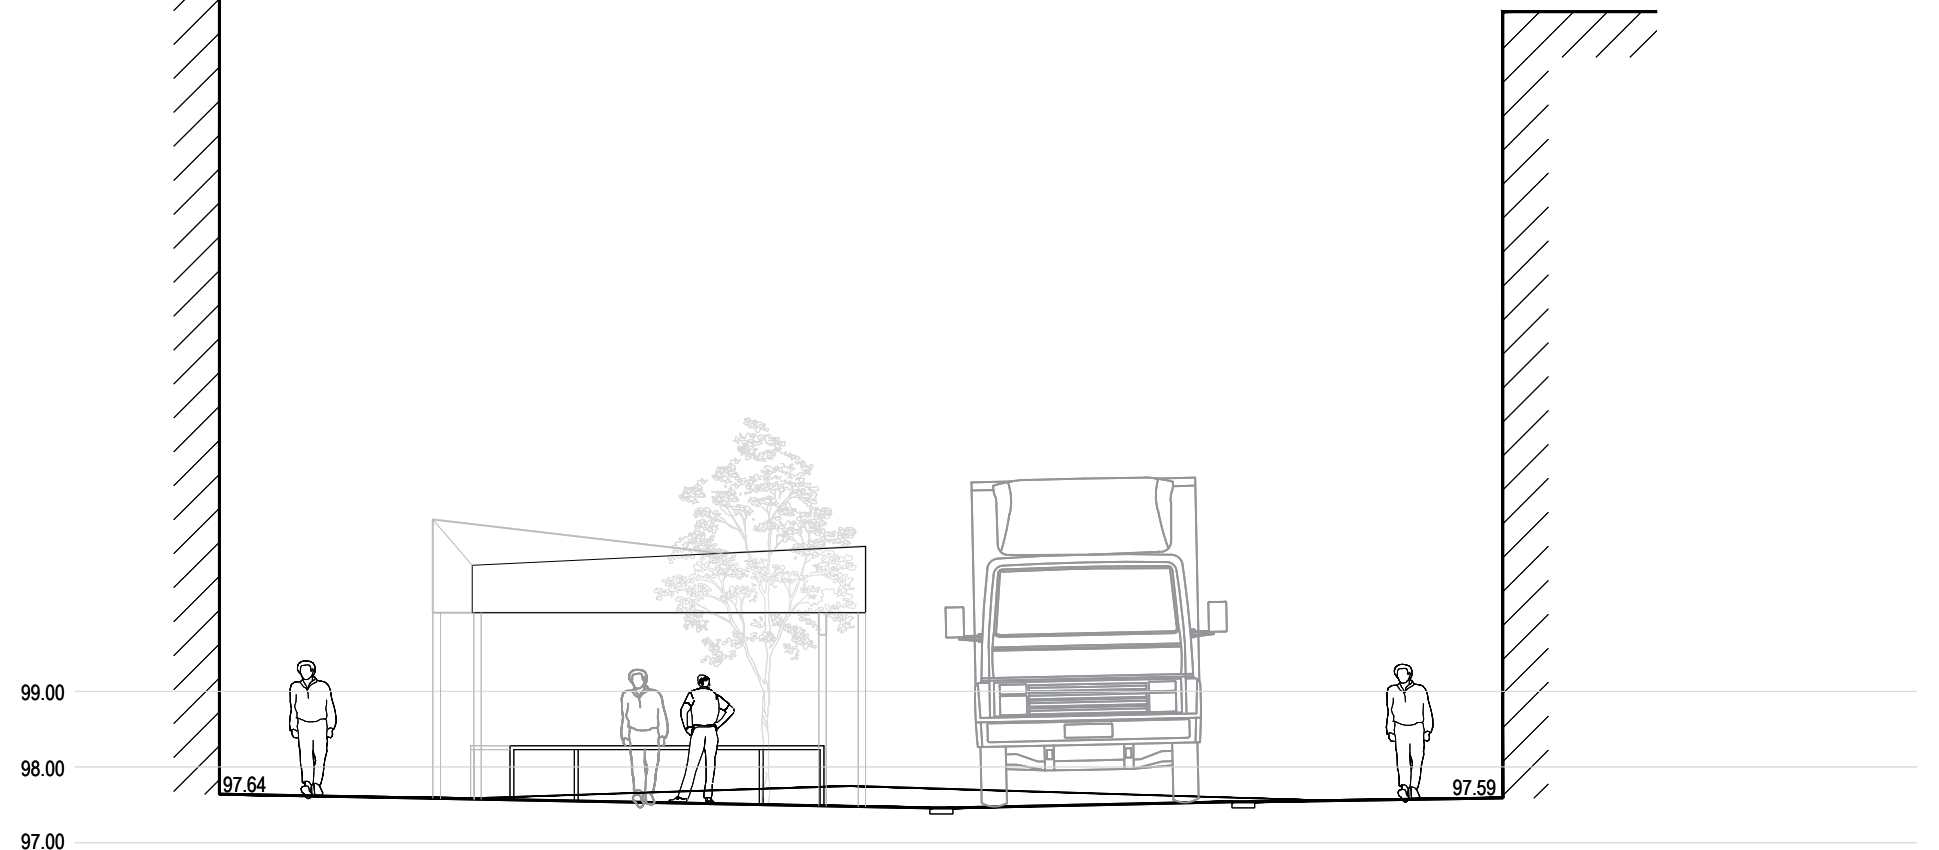

SEC F

SEC F

Notes:

- This drawing is copyright.
- Do not scale dimensions from this drawing.
- This drawing is to be read in conjunction with all other relevant drawings.
- All discrepancies on this drawing are to be reported to the architect.
- Do not modify any element of this drawing.
- Use drawing only for purpose(s) issued.

North Sign / Key Plan

The following external model files are included within this drawing:



Rev	Date	Revision Notes	Dn	Rv
A	21/02/19	Minor amends to suit updates to layout.	DW	DM
Client / Contractor				

Intelligence Buildings Infrastructure

Project

BETTER BARNLEY TOWN CENTRE

Drawing Title

SECTIONS A - F

- CHEAPSIDE, QUEEN STREET & PEEL SQUARE

Job Number	Drawing Originated Date	PAS 1192 Status Code
51184	13/09/2017	-
Scale@A1	Purpose	
1:100	PLANNING	

Drawing Number	Revision
BBTC_IBI_N3_L_G700_SE_00_01	A

