Heron Foods Hoyland - Sign Proposal V1.



KINGS STREET ELEVATION.

SIGN SPECIFICATION.

Kings Street Elevation.
3mm aluminium fascia powder coated RAL:1018 yellow.
Size = 15625mm long x 600mm high. Fascia is 80mm deep from the wall.
Text is machine cut from solid panels and backed up with light dispersing acrylic.
The red and blue text is all that will illuminate. (apart from the logo).

Two logos to be installed directly to the aluminium fascia.
See separate specification for logo details.


Heron Logo Specification

Not to scale.


Three illuminated Heron logo.
In 3mm fabricated aluminium powder coated grey.
2489mm x 500m x 80mm.
Blue, yellow and white print applied to the face.
Internal LED's to ***illuminated yellow text only.***

Existing Heron site.
Photograph to show colours, layout, finishes and areas of illumination.



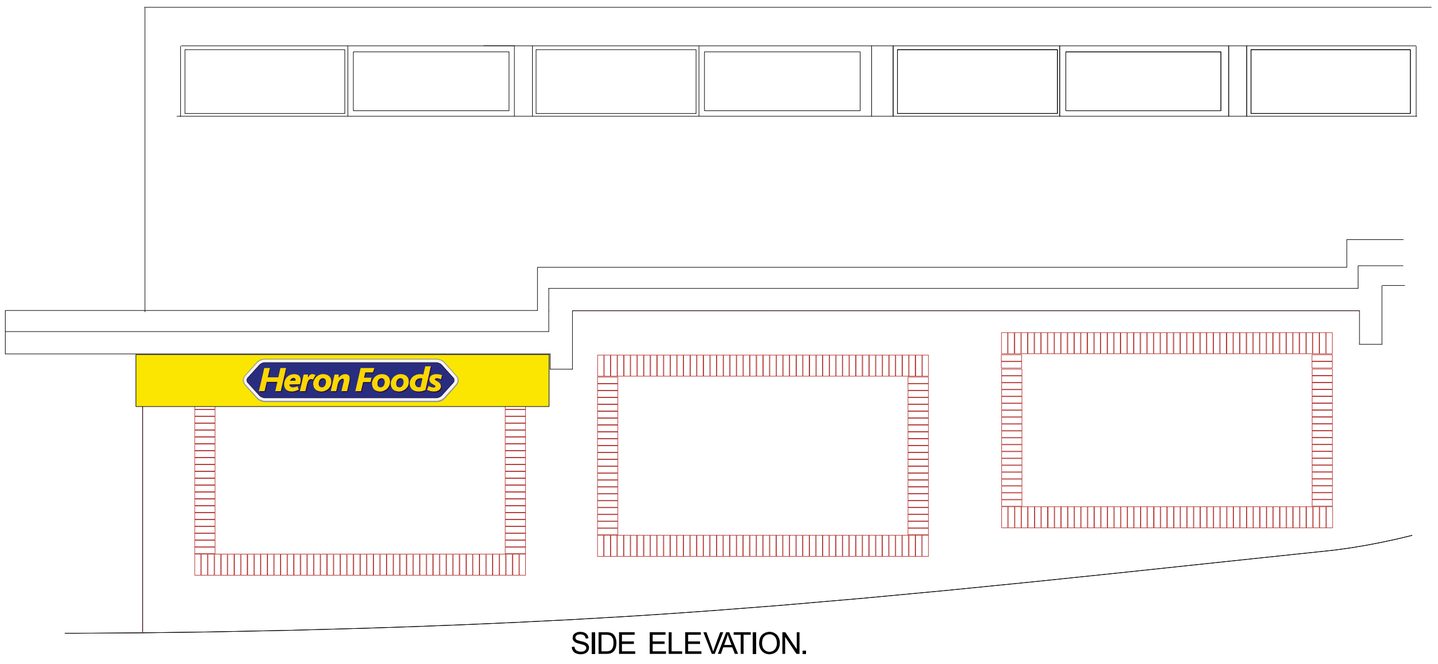

SIDE ELEVATION.

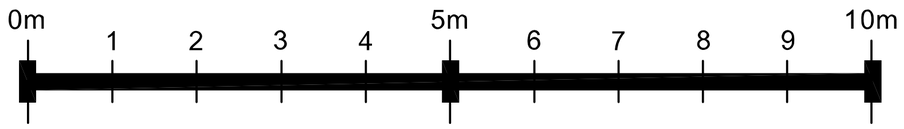

Scale 1:50 at A2

Side Elevation.
3mm aluminium fascia powder coated RAL:1018 yellow.
Size = 4768mm long x 600mm high. Fascia is 80mm deep from the wall.

One logo to be installed directly to the aluminium fascia.
See separate specification for logo details.

Client:	Heron Foods Ltd
Description:	External Signage
Drawn by: Dale Douglas	**Date:** 15/02/2018
Drawing ref:	Heron Hoyland Sign Proposal V1.
Scale:	1:50@A2
Site Address:	Heron Foods Hoyland. 9 Kings Street, Hoyland. S74 9JU.
Preferred Formats:	Adobe Acrobat .pdf

sign services since 1983
Telephone: 01482 223800 Fax: 01482 321567 Email: sales@signservicesuk.com Web: www.signservicesuk.com
Sign Services (UK) Ltd is registered in England & Wales No. 3712515. Registered Office 1 - 15 Scott Street, Hull, HU2 8AR