

proposed attached garage @ the side of
no 2c Windsor Street Thurnscoe S63-0HB

for


Mr. A. Gollick

*revised - sheet no 1. site + location plans.

*revised - " no 2. existing + proposed floor plans.


*revised - " no 3. " + " elevations.

scales 1:1250, 1:500m, 1:100m.


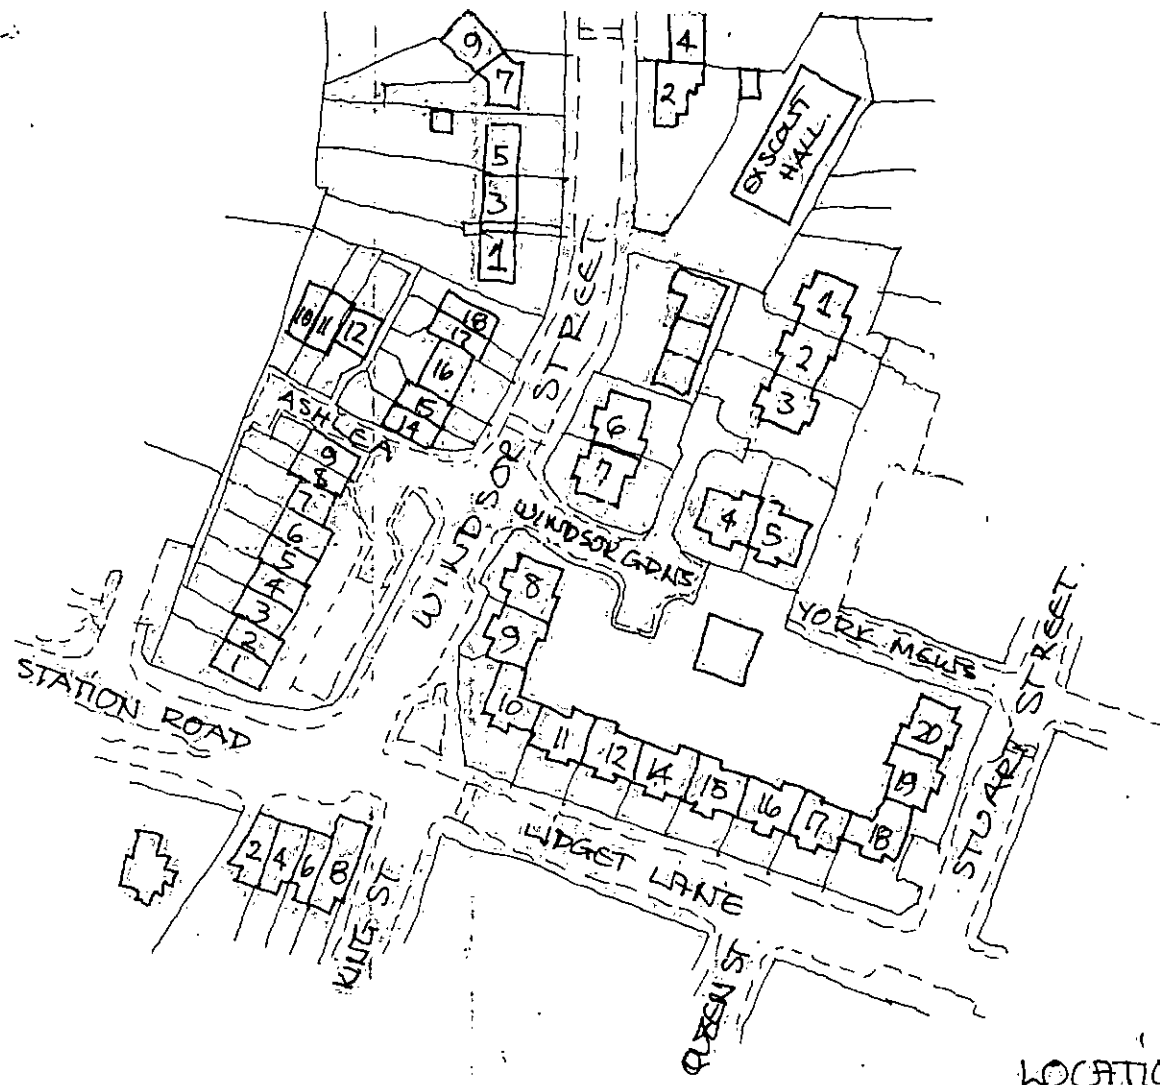



LOCATION PLAN
SCALE 1:1250

SITE PLAN @ 1:50M

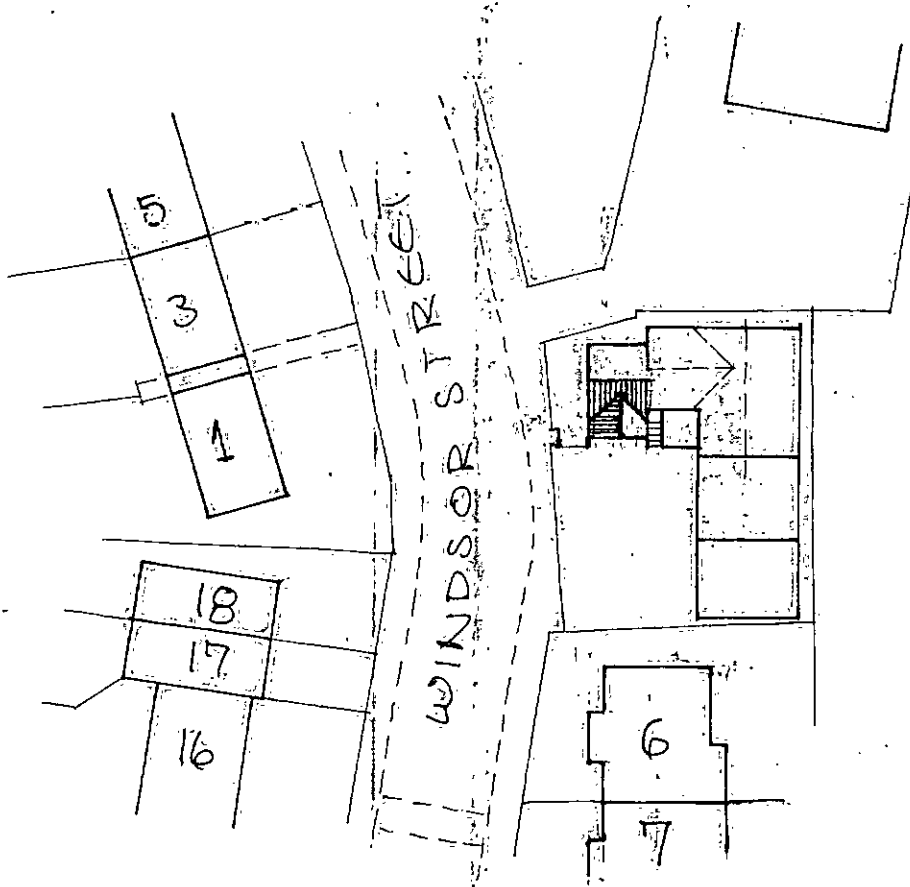


mr + mrs a. gillick no 2c windsor street
 THURNSCOOT S63-0HB scale 1:100 metric.

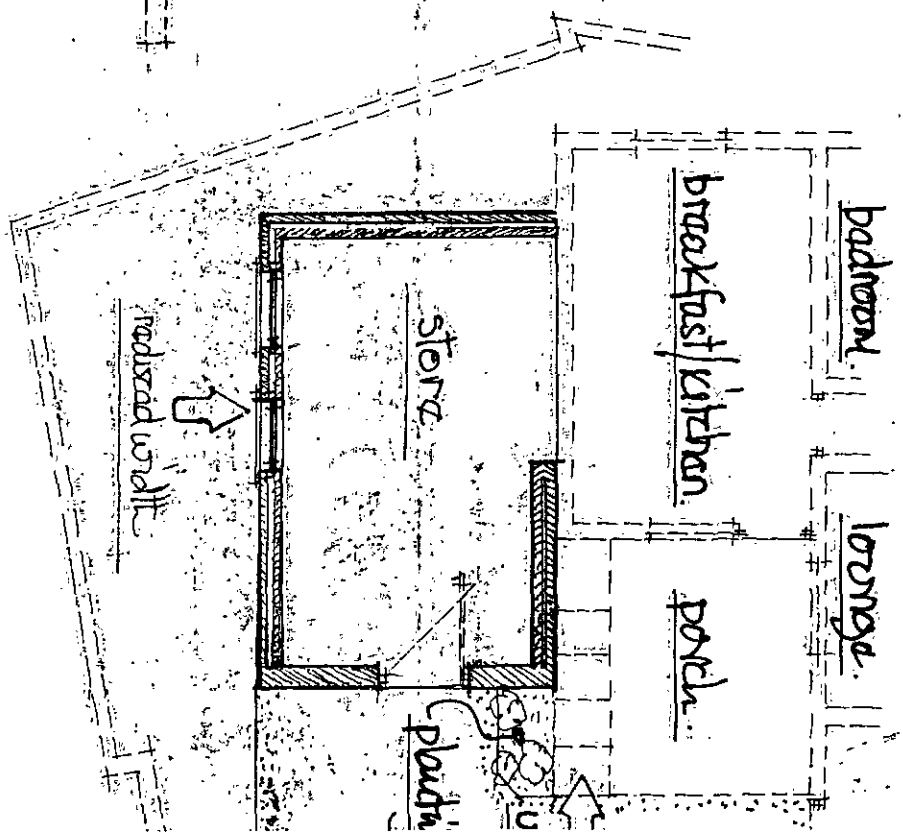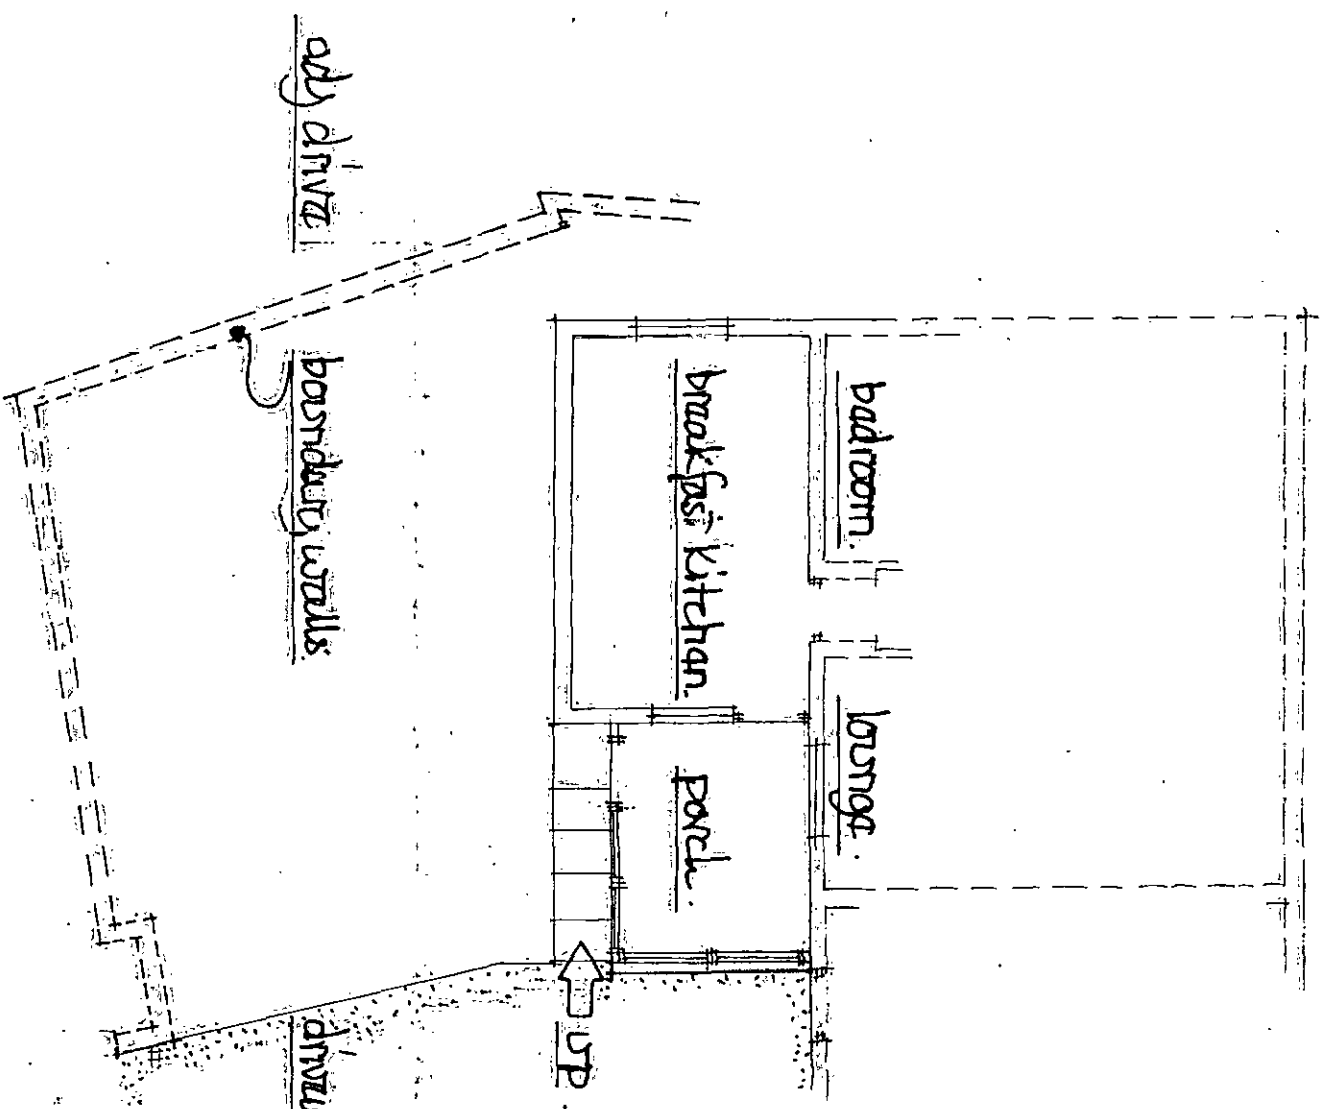


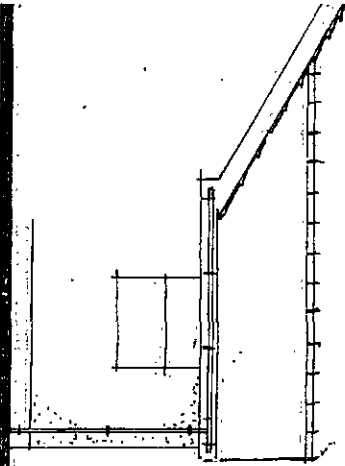

ex. side view from ex. school hall.

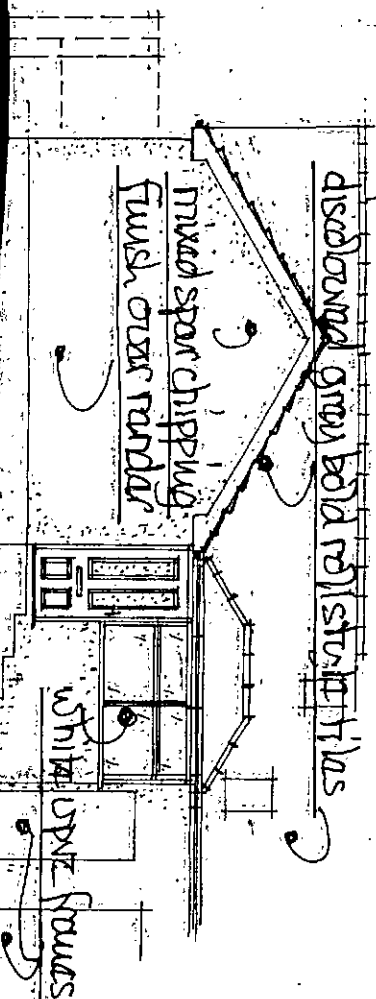

ex. view from window street.

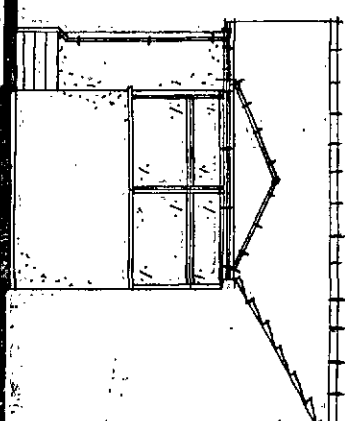


ex. view from drive.

prop. side view from ex. school hall.

prop. view from window street.

prop. view from drive.

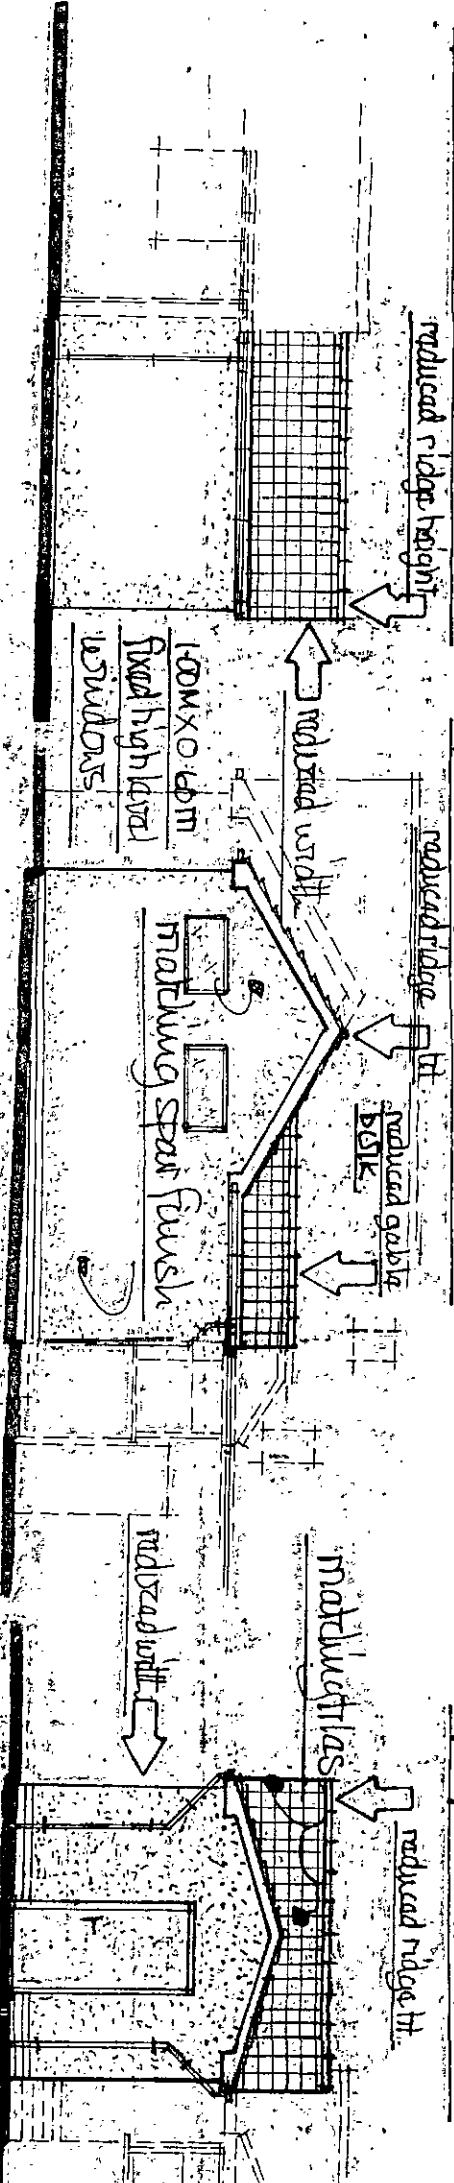

* any electrical works to be undertaken by a person qualified under a competent persons scheme who

shall provide a completion certificate for the local BCO *

scale 1:100m.