

48 Westfield Avenue
Thurlstone
Sheffield
S36 9RN

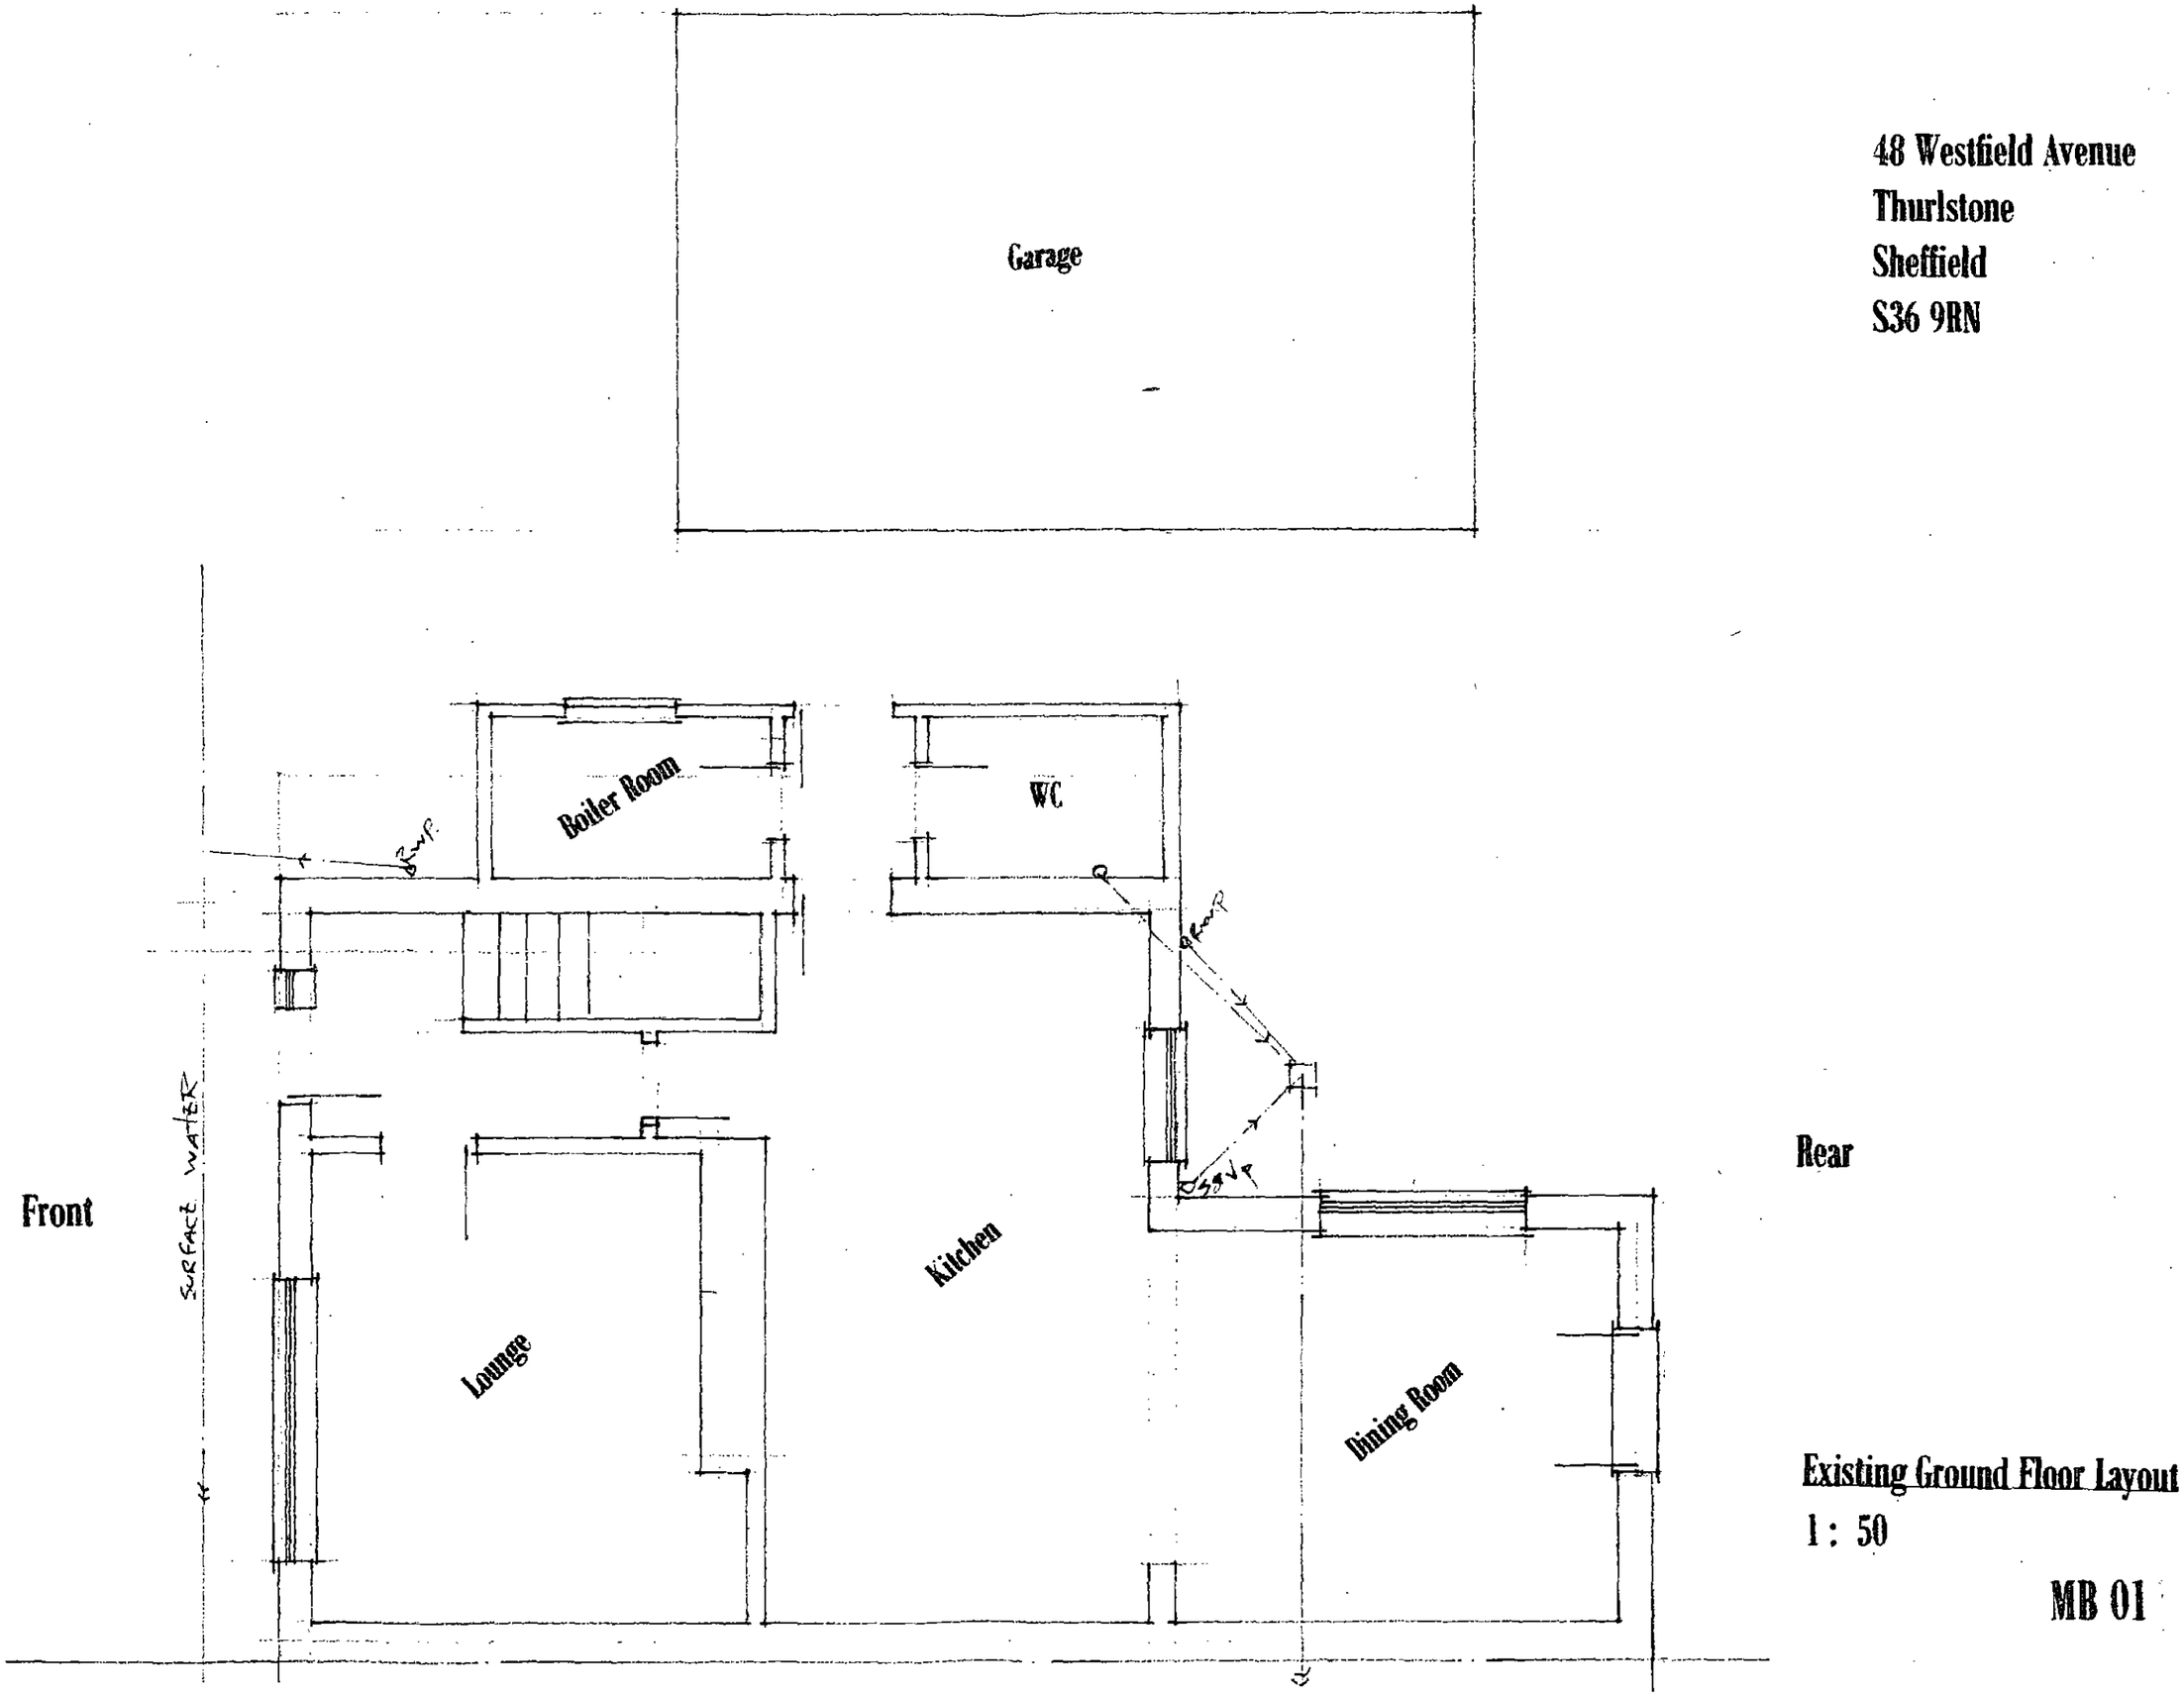

Existing Ground Floor Layout
1 : 50

MB 01


48 Westfield Avenue
Thurlstone
Sheffield
S36 9RN

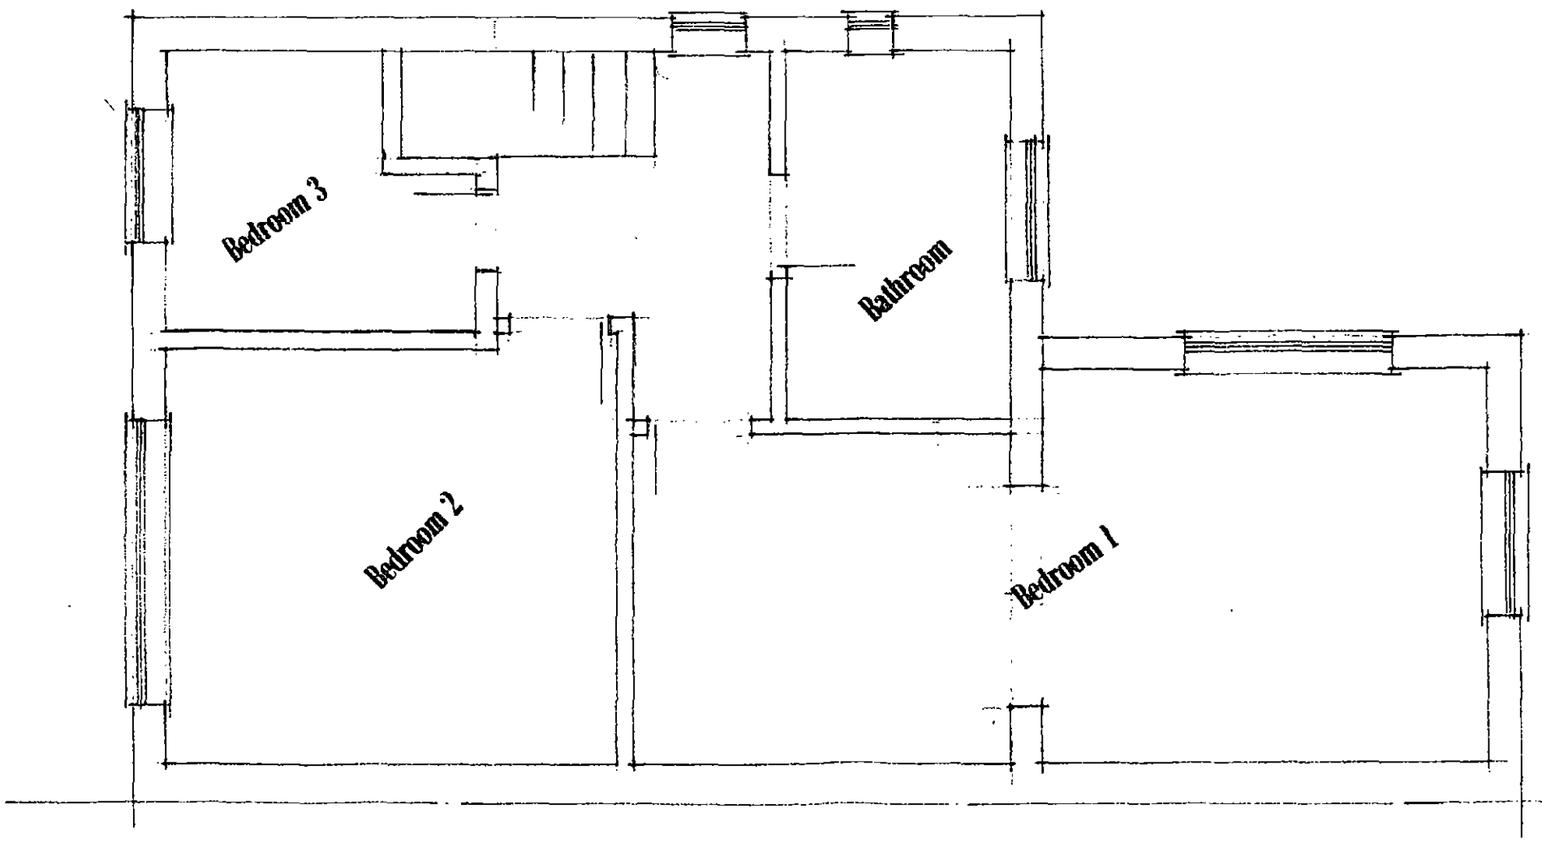

Existing First Floor Layout

1 : 50

MB 02

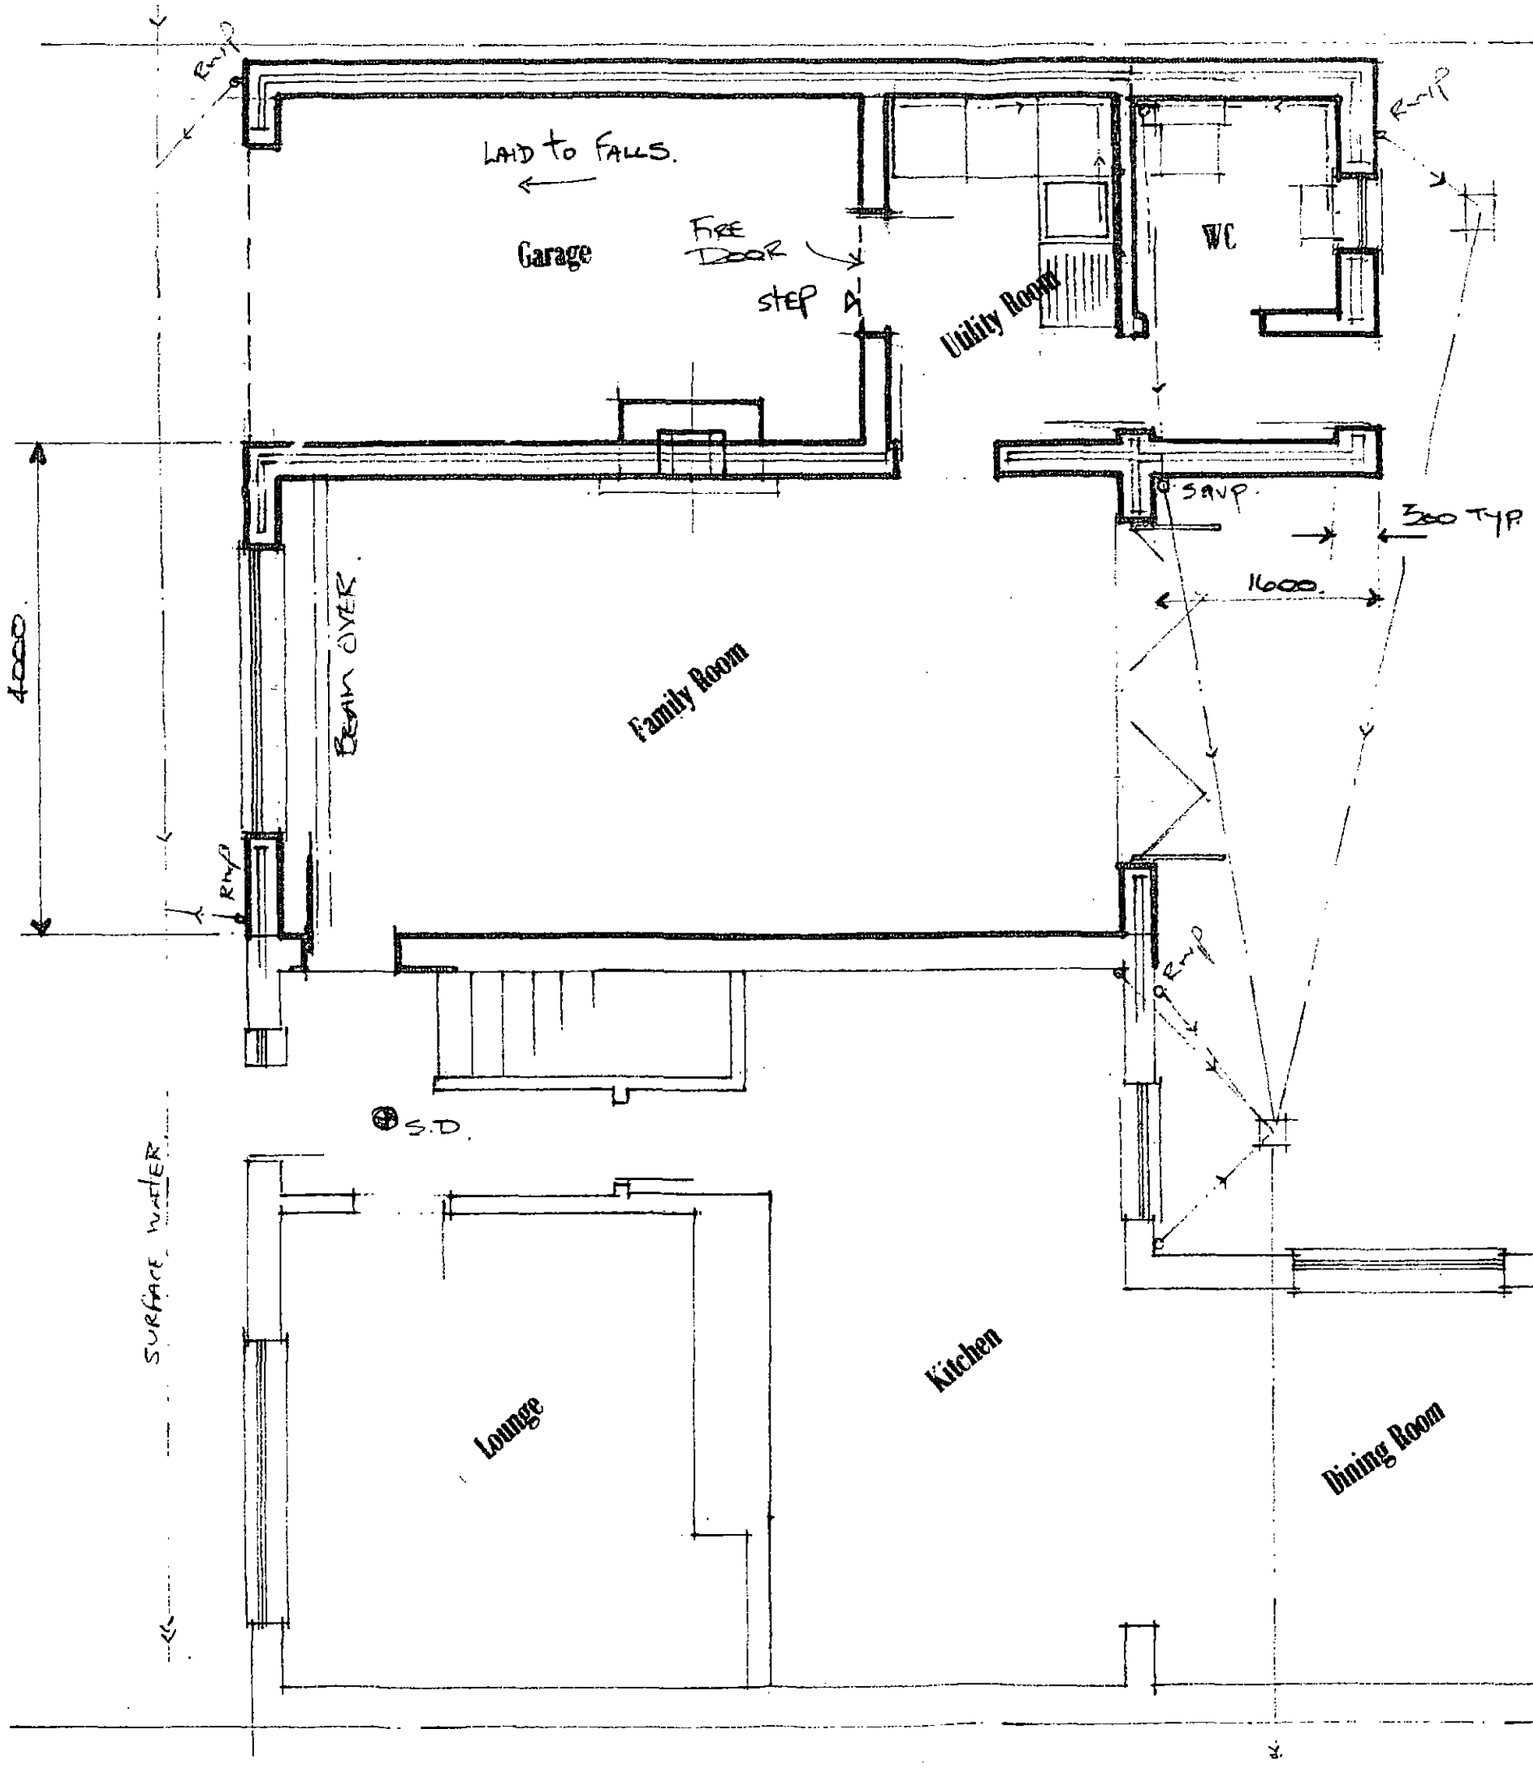


48 Westfield Avenue
Thurlstone
Sheffield
S36 9RN

Proposed Ground Floor Layout

1 : 50


MB 03

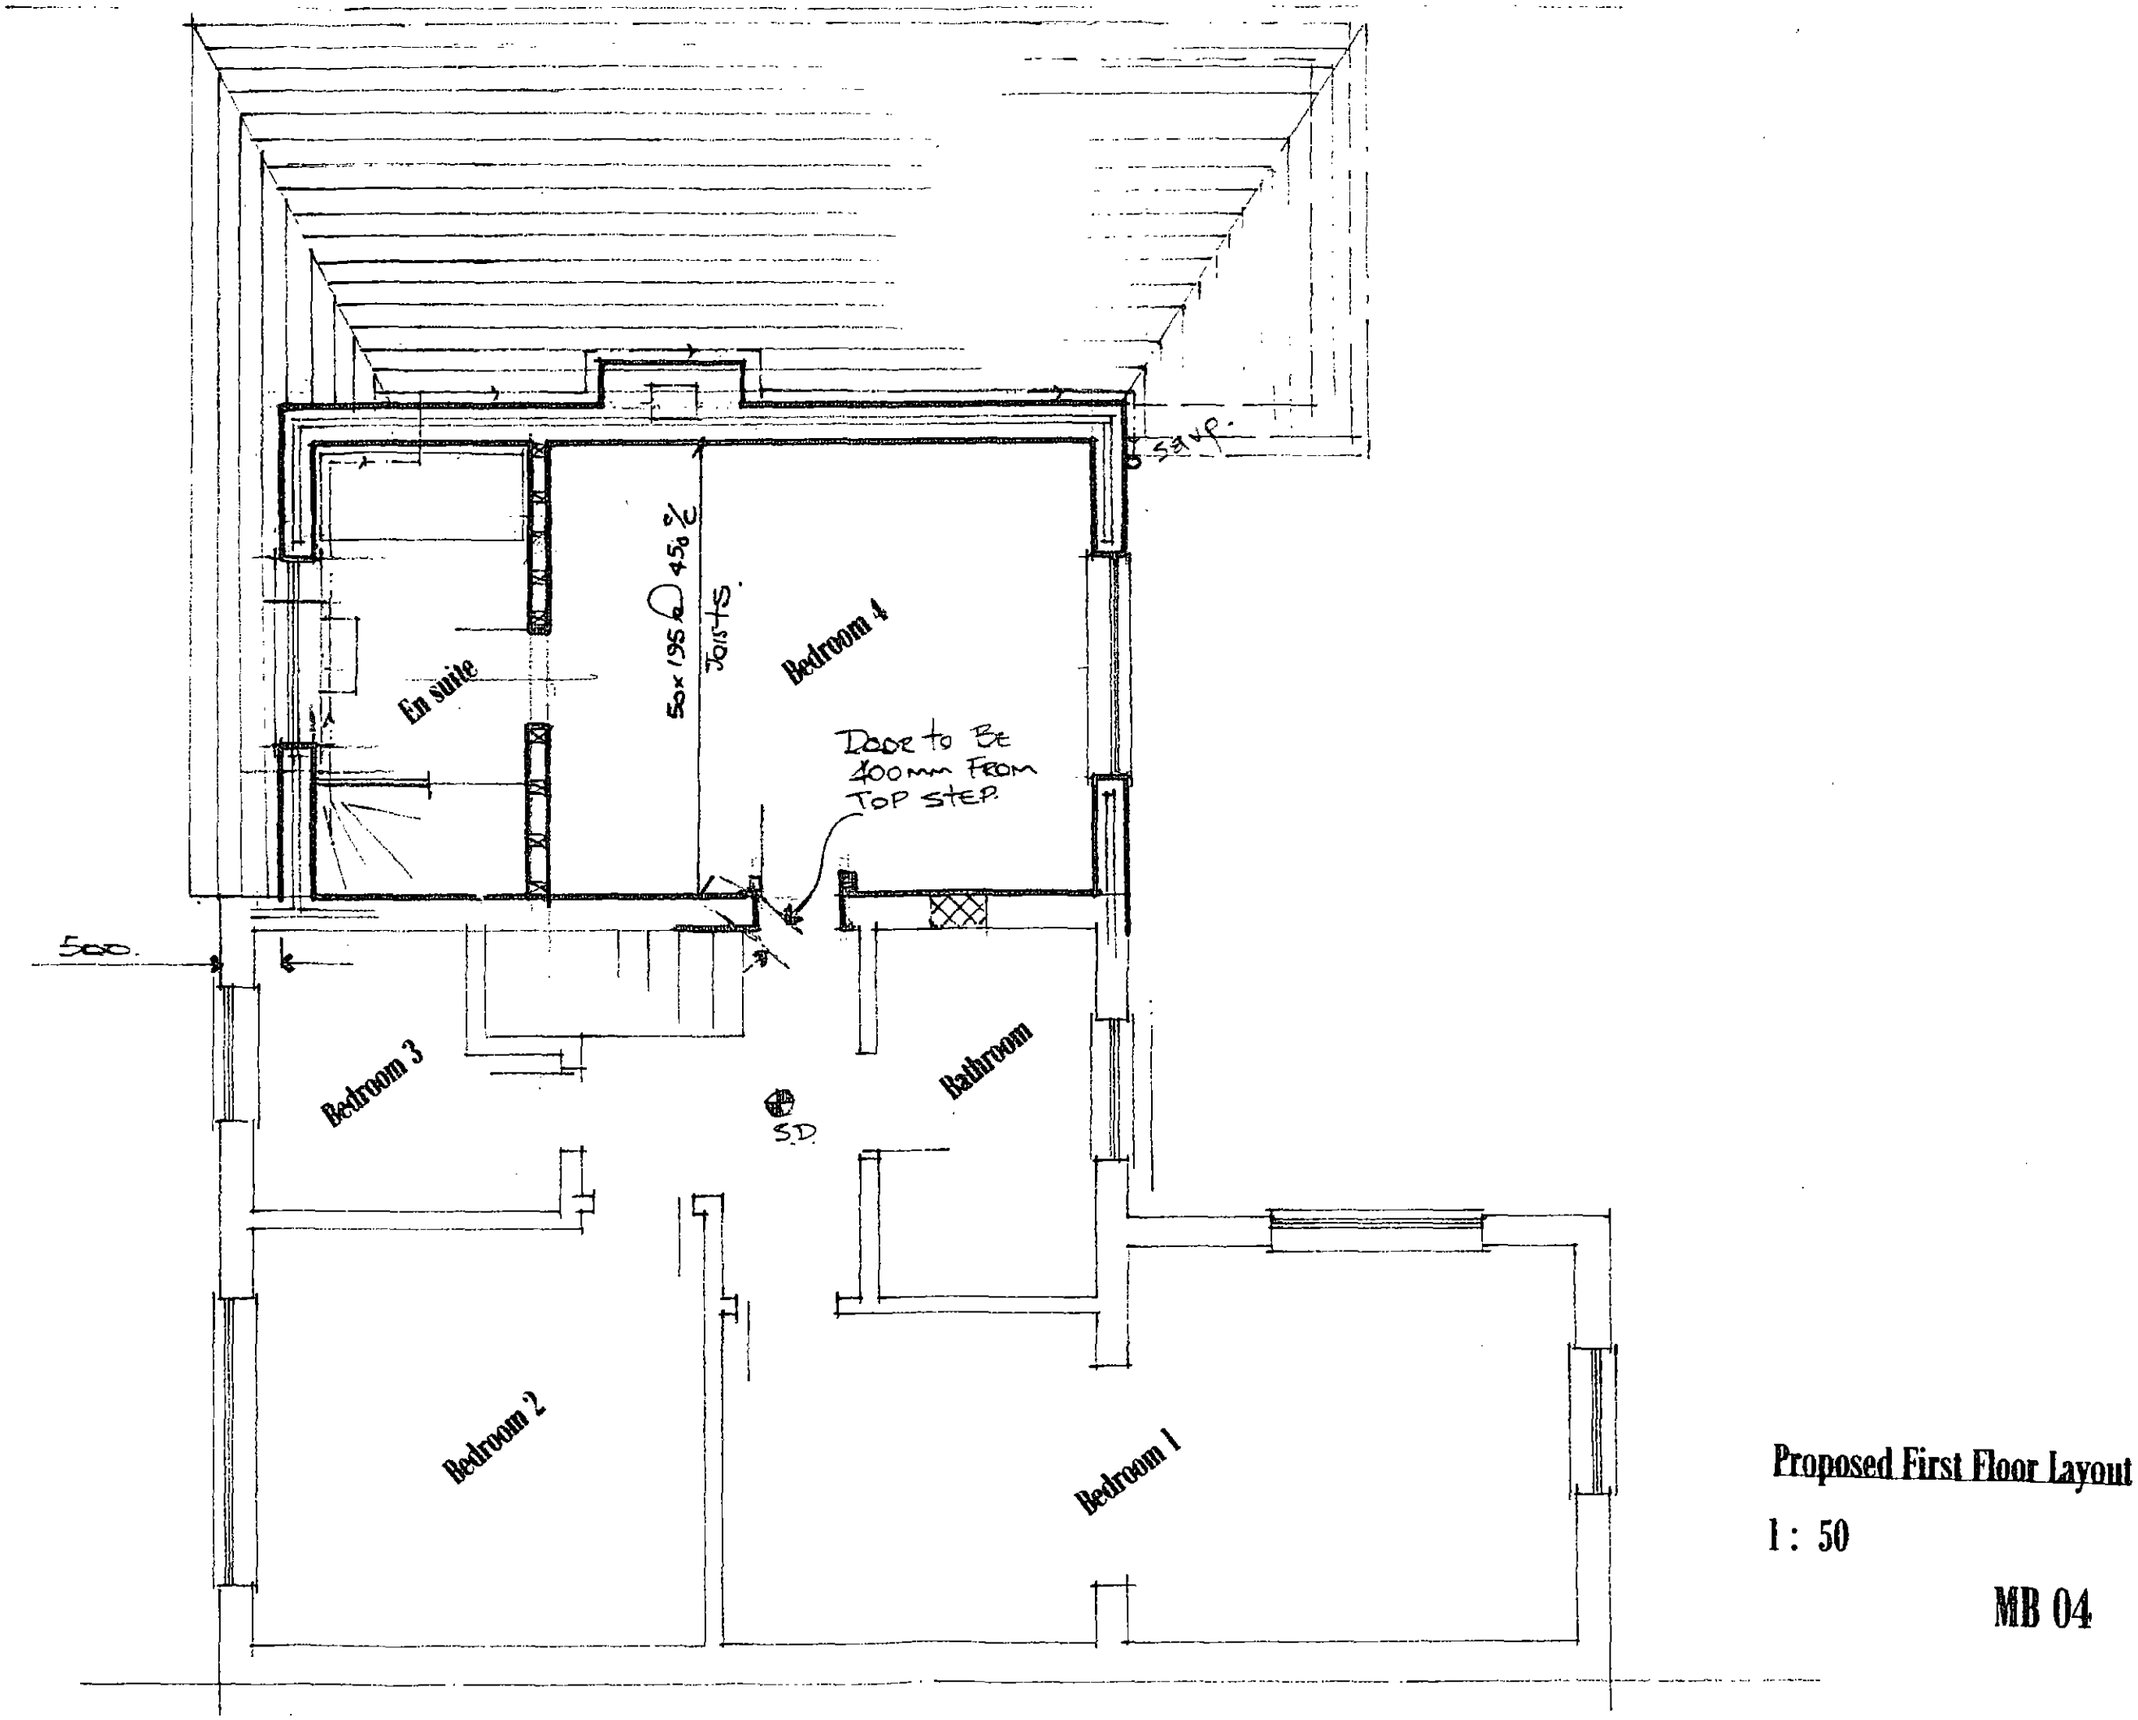


Proposed First Floor Layout

1 : 50

MB 04

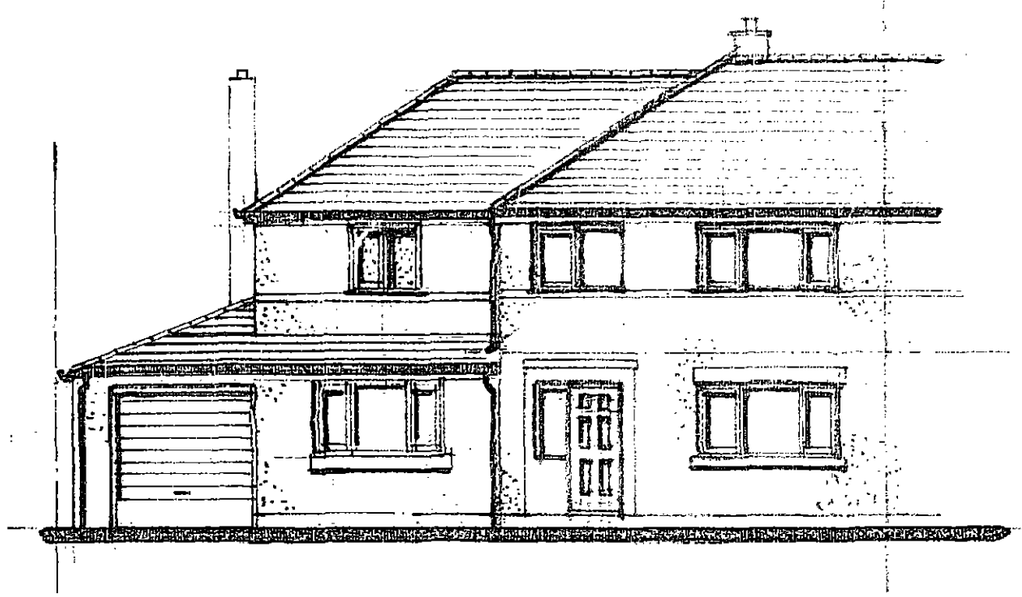


Front Elevation

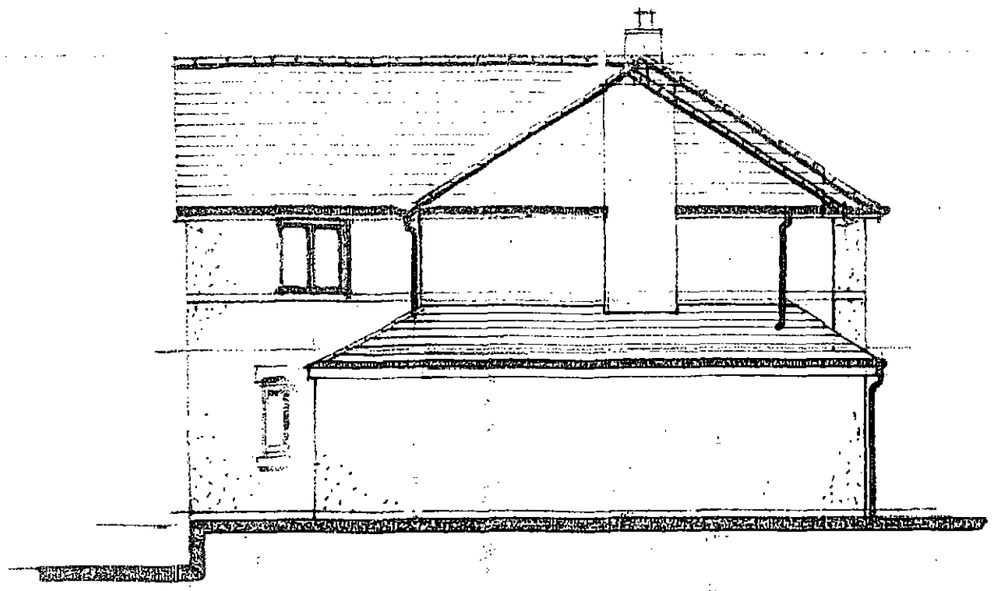

Side Elevation

Main roof slope to match existing.
Floor levels, gutters etc to line through and match existing.
First floor to be set back by 500 mm.

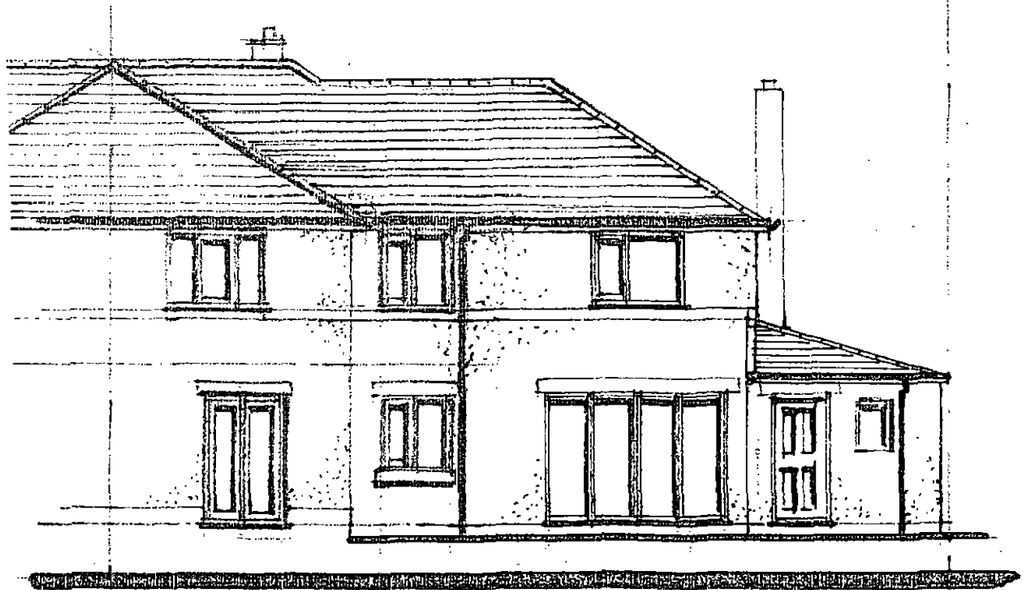

Rear Elevation

48 Westfield Avenue
Thurlstone
Sheffield
S36 9RN

Proposed Elevations
1 : 100

MB 06