


BARNSLEY: 025G301
WOMBWELL LANE OPP. NO. 37-39

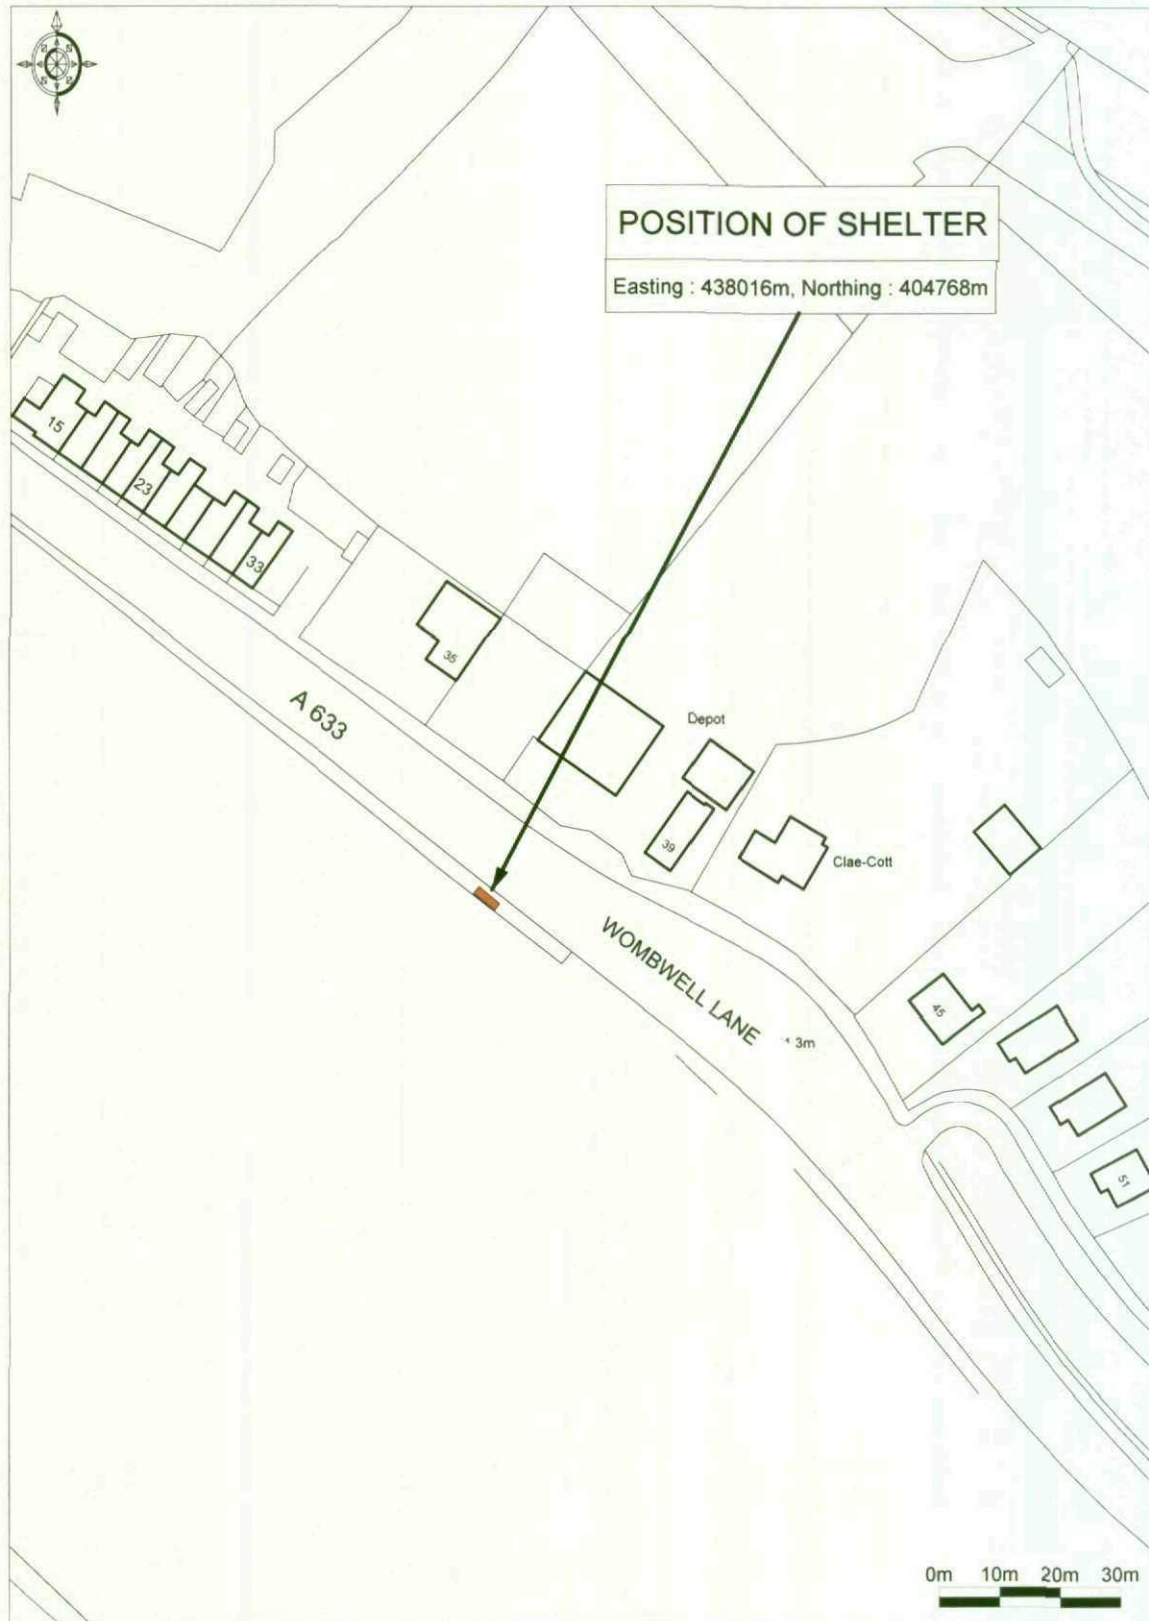

Enabled by
Ordnance
Survey



© Crown Copyright 2009. All rights reserved. Licence number 100020449. Plotted Scale - 1:1250

CREATED BY CLEAR CHANNEL



EXAMPLE OF A PRINCIPLE SHELTER WITH
DOUBLE SIDED ADVERTISING UNIT

PRINCIPLE 3 BAY SHELTER WITH DOUBLE SIDED ADVERTISING UNIT

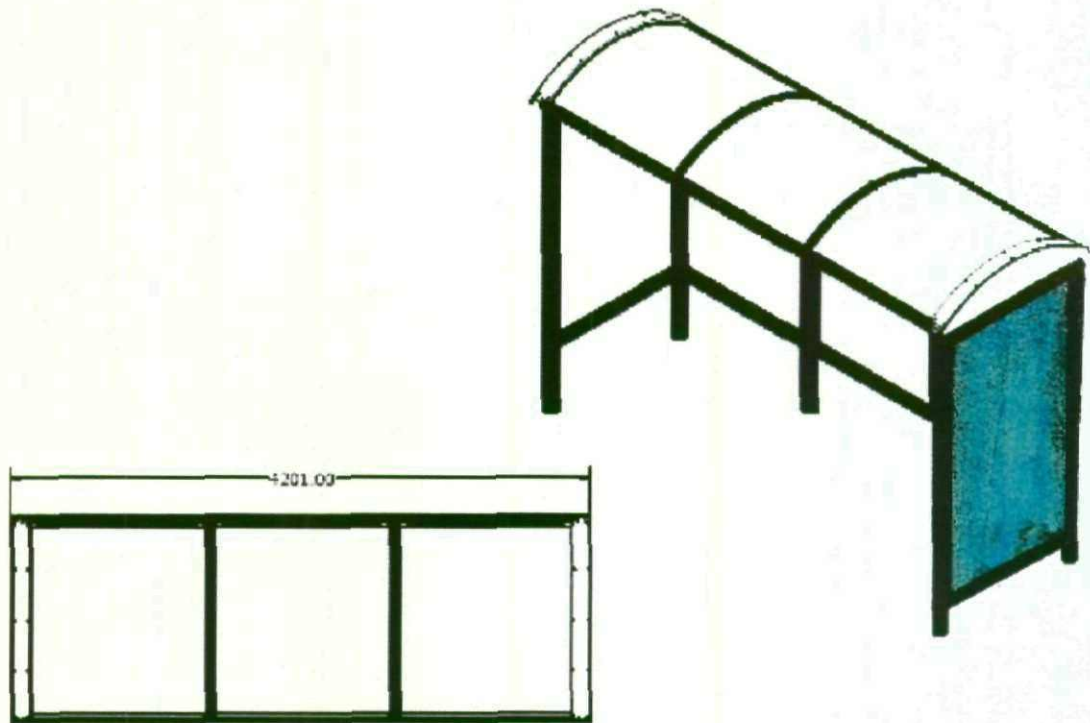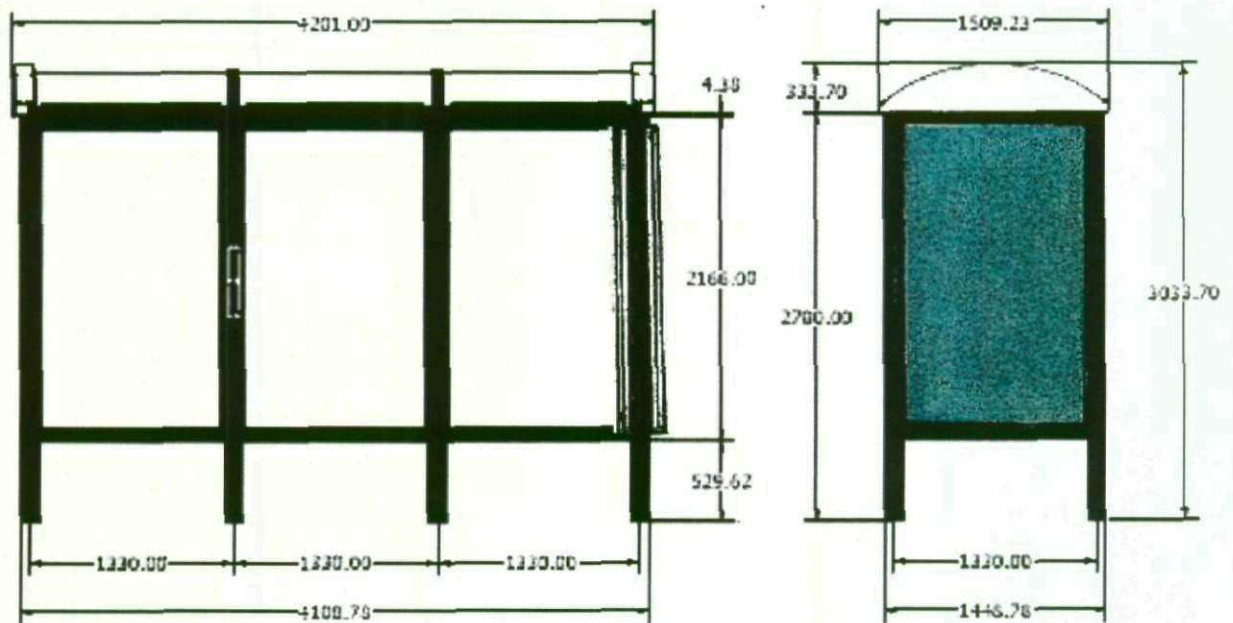

ADVERTISING PANEL SPECIFICATION SHEET


OUTER CASE – ALUMINIUM EXTRUSION


TUBULAR STEEL FRAME

6ML THICK GLASS TO ADVERTISING PANEL


4 X 58 TUBE WATTAGE DIFFUSED BY 2 X
OPAQUE INTERNAL DIFFUSERS MADE FROM
ACRYLIC PLASTIC





ILLUMINATION IS INTERNAL AND STATIC

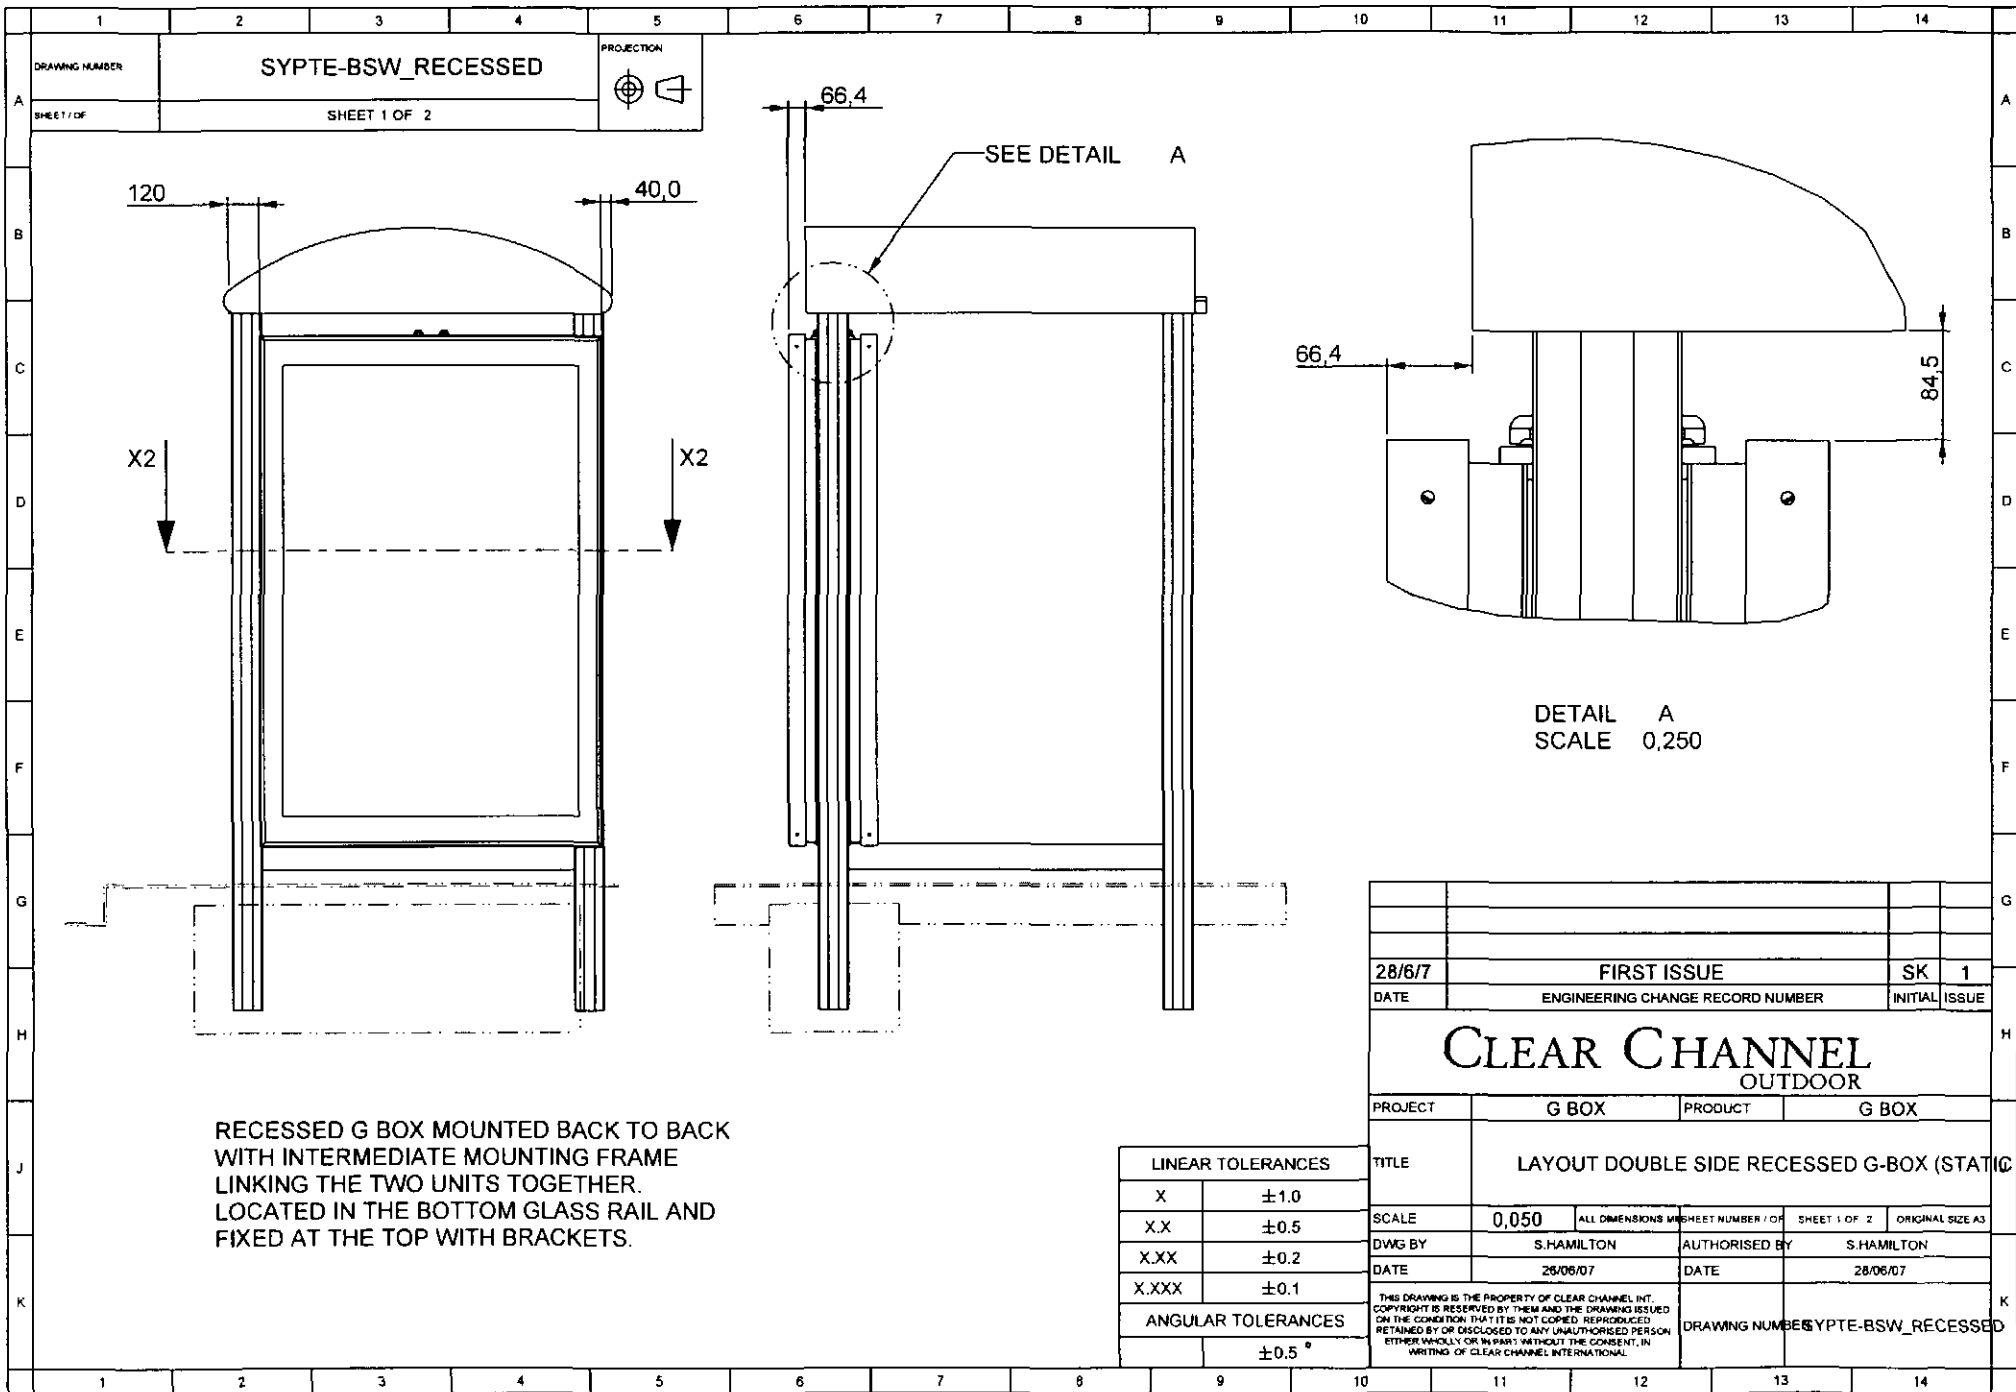

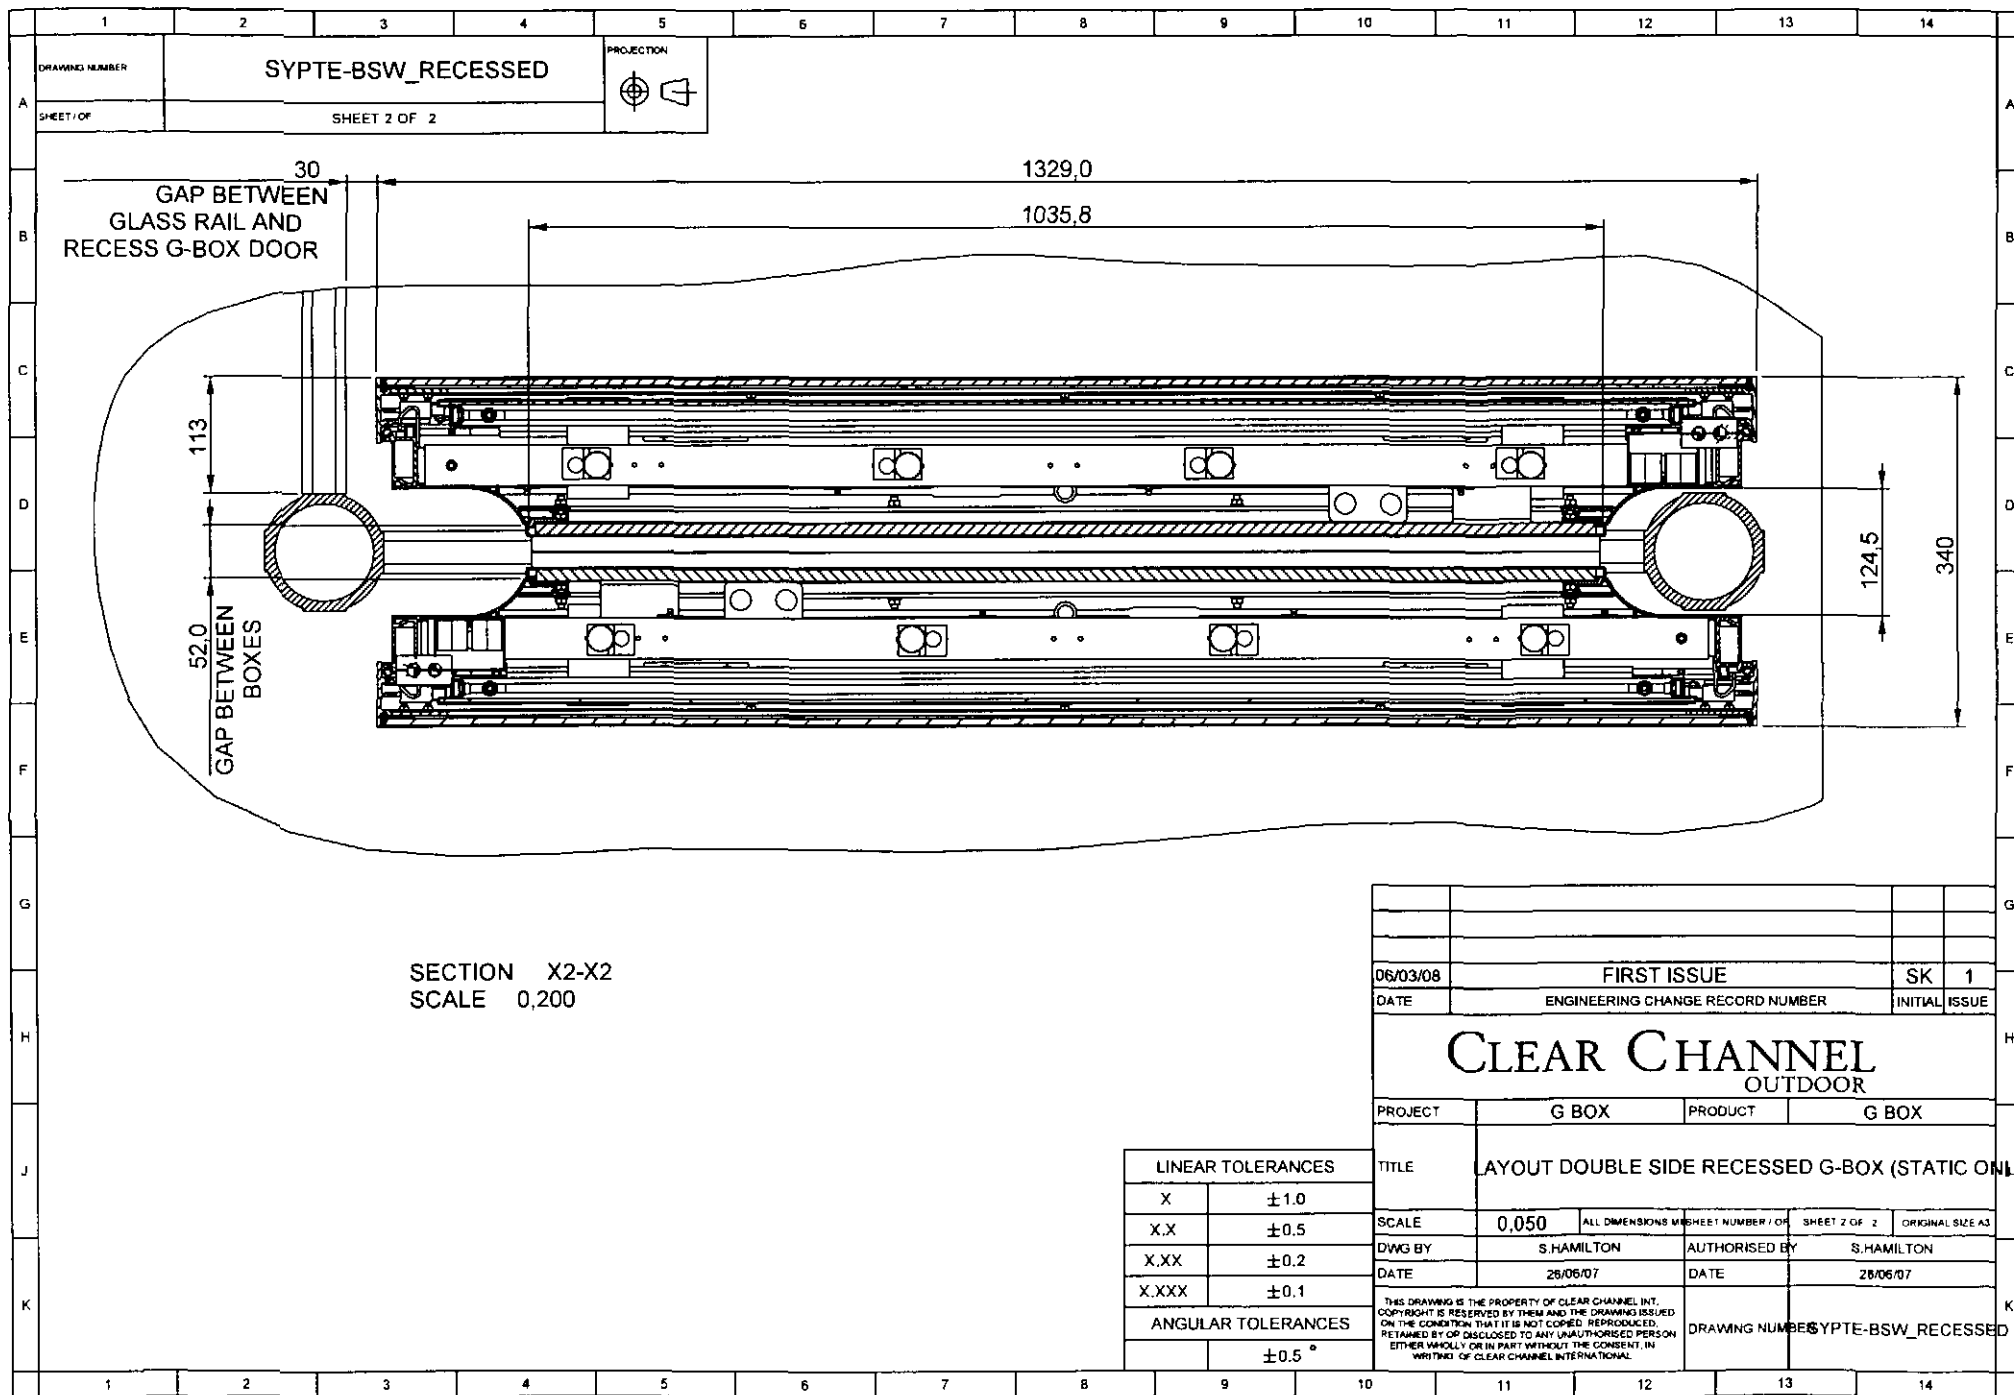

--	--	

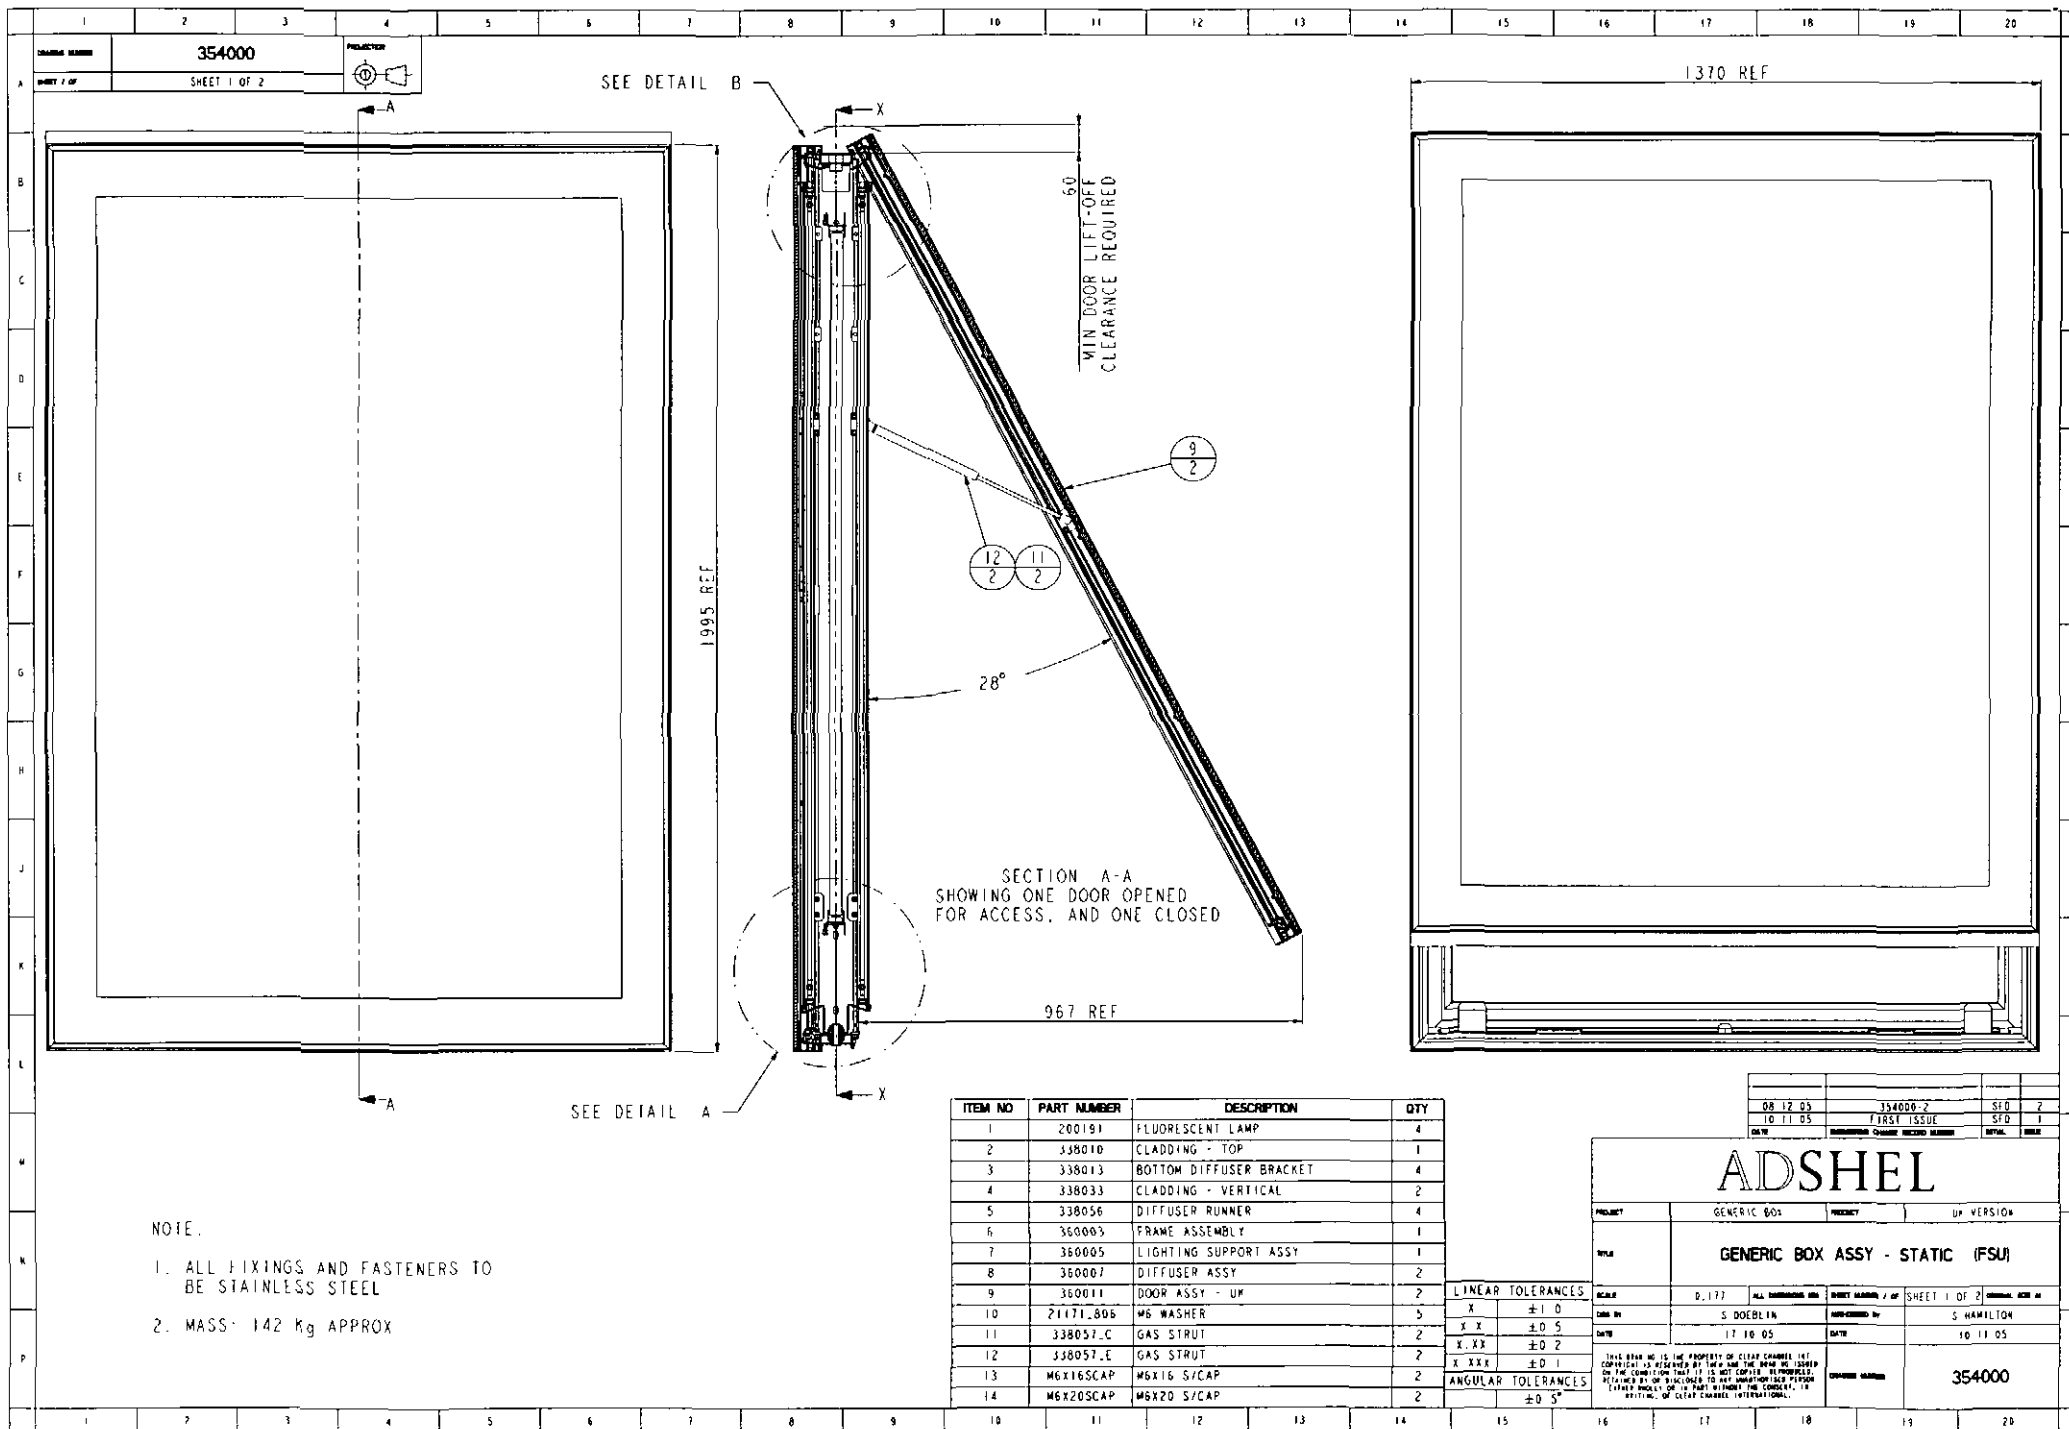

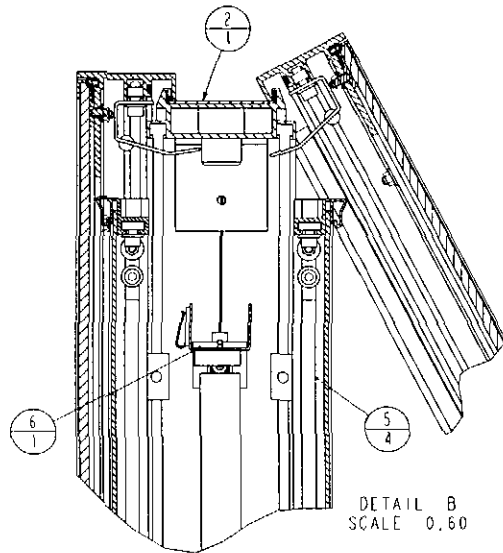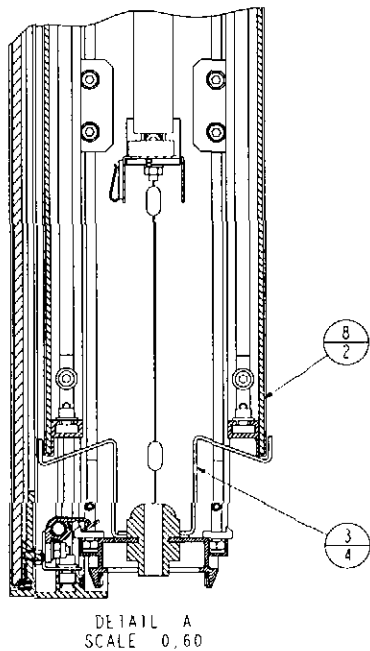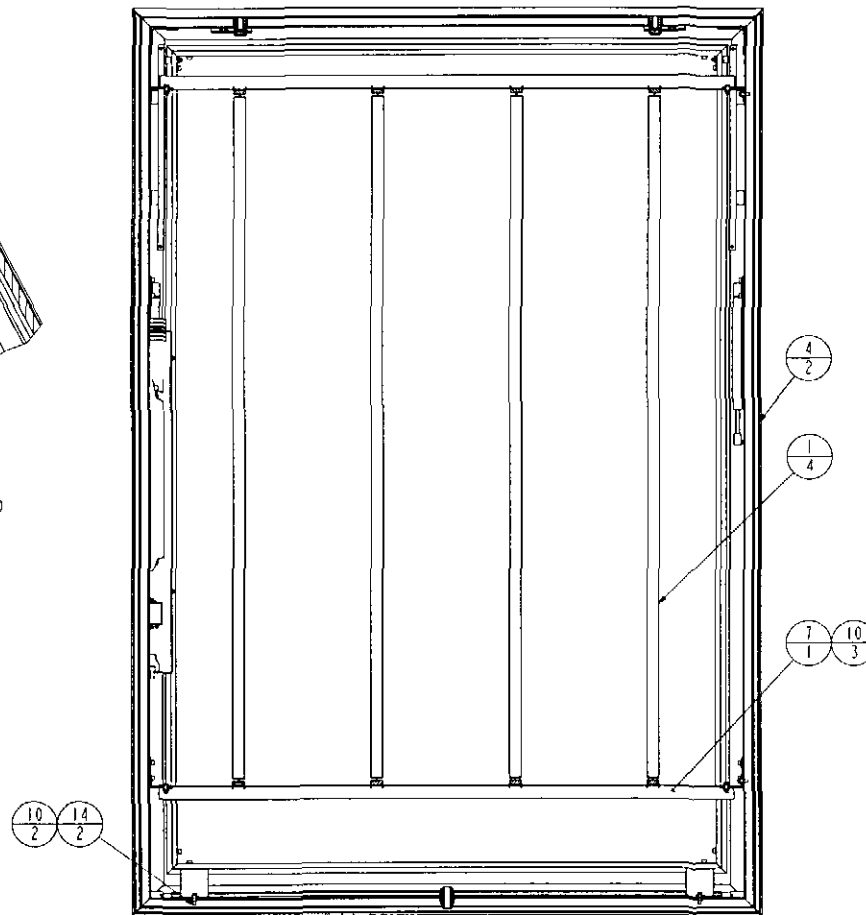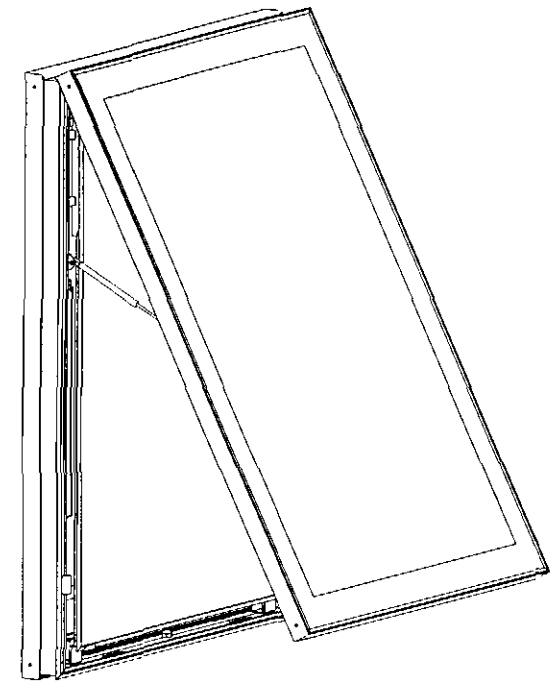

LINEAR TOLERANCES	
X	±1.0
X.X	±0.5
X.XX	±0.2
X.XXX	±0.1
ANGULAR TOLERANCES	±0.5°

SEE SHEET 1			
DATE	REVISION	CHANGED	BY
ADSHL			
PROJECT	GENERIC BOX	PROJECT	UK VERSION
WFL	GENERIC BOX ASSY - STATIC (FSU)		
SCALE	0.120	ALL DIMENSIONS ARE	SHEET NUMBER / OF SHEET 2 OF 2
DESIGN BY	S. DOBBLIN	APPROVED BY	S. HAMILTON
DATE	17.10.05	DATE	10.11.05
THIS DRAWING IS THE PROPERTY OF ADSHEL. IT IS NOT TO BE REPRODUCED OR TRANSMITTED IN ANY FORM OR BY ANY MEANS, ELECTRONIC OR MECHANICAL, WITHOUT THE WRITTEN PERMISSION OF ADSHEL.			
DRAWING NUMBER			354000