

Proposed Front Elevation (north east). 1:100

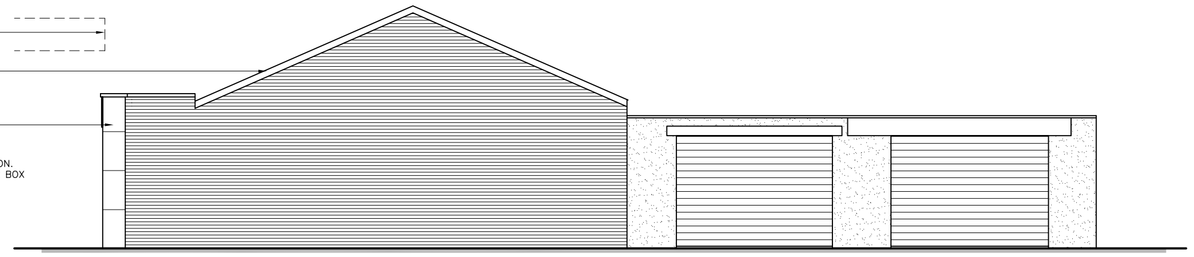

Proposed Right Elevation (north west). 1:100

NB:-ALL NEW EXTERNAL MATERIALS AND COLOURS TO BE APPROVED BY LOCAL AUTHORITY PLANNING DEPARTMENT UPON SAMPLES

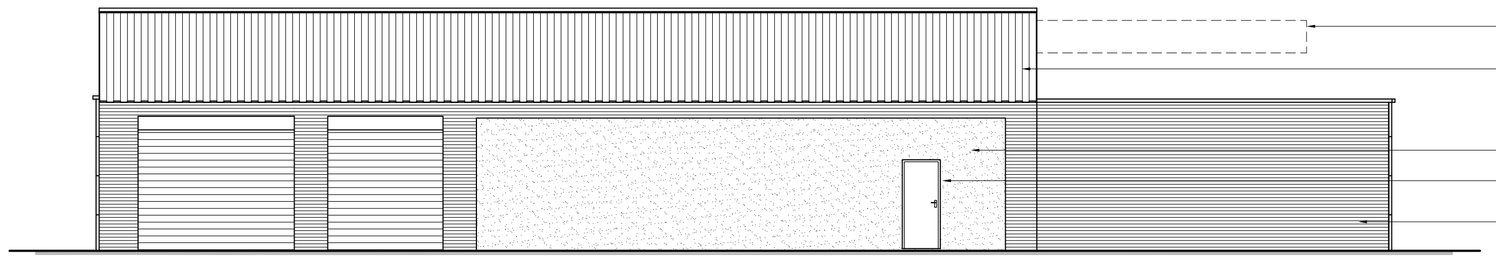

Proposed Rear Elevation (south west). 1:100

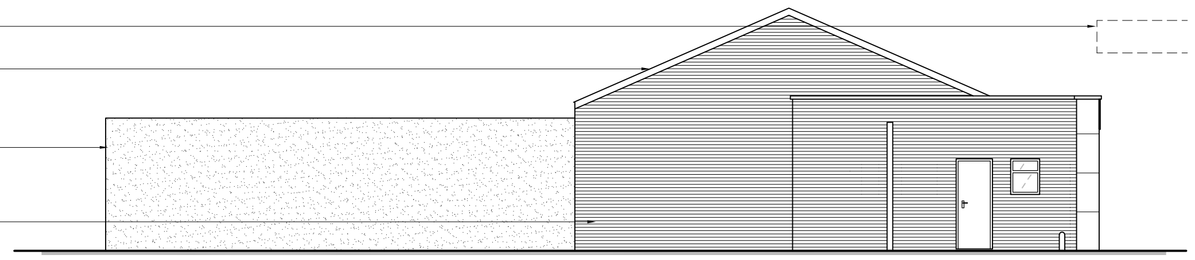

Proposed Left Elevation (south east). 1:100

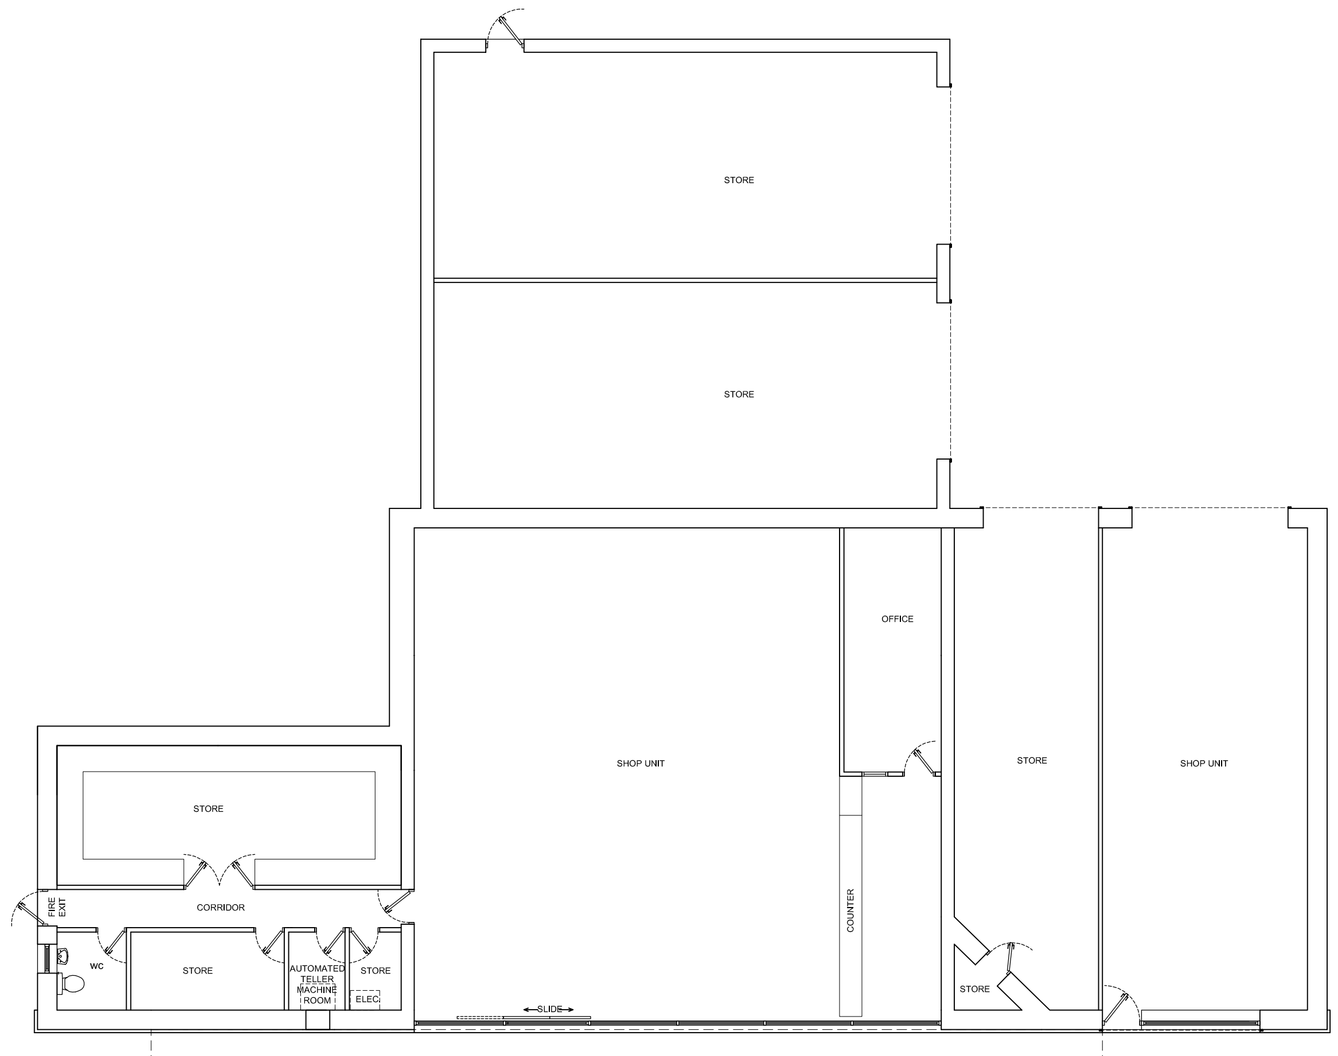

Proposed Ground floor Plan, 1:100

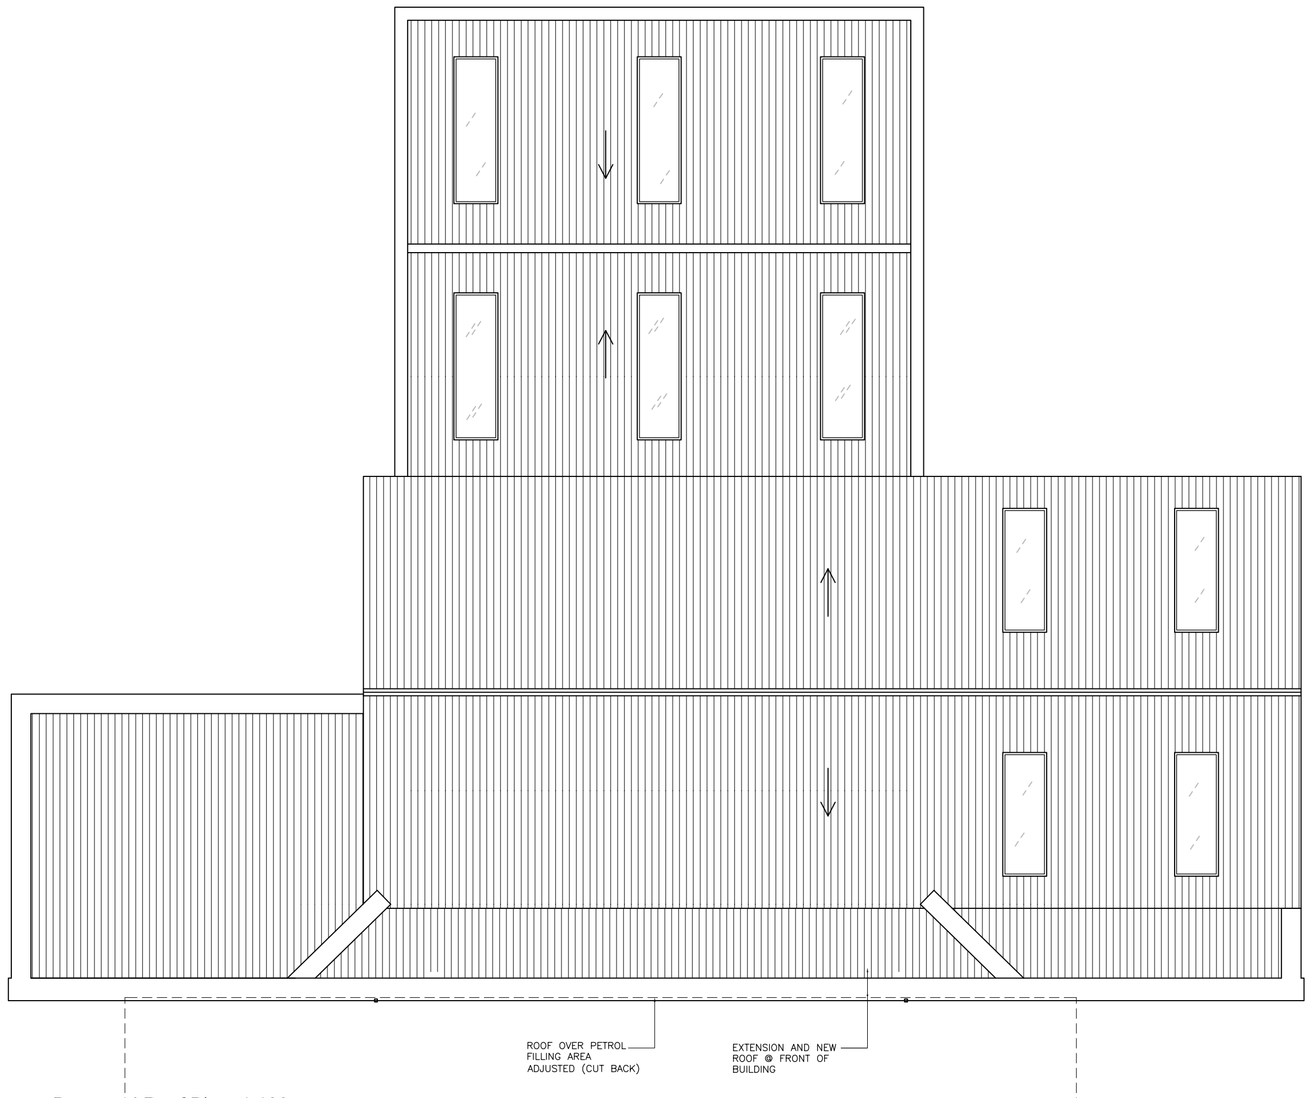

Proposed Roof Plan, 1:100

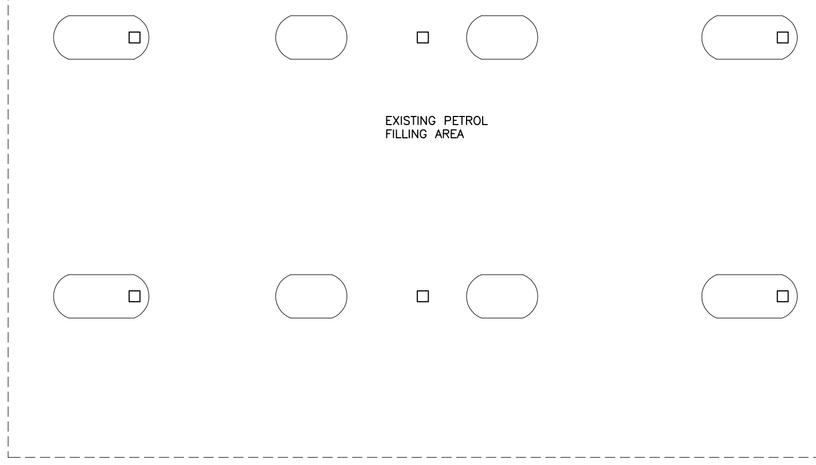

This drawing or any portion of it is COPYRIGHT and should not be reproduced without permission. Contractor/ Builder should not scale from this drawing and SHOULD use figured dimensions only. Any discrepancy found to be reported to Designer/ Developer. The Contractor/Builder must check all dimensions on site before Pricing, Construction or Manufacture of materials.

NOTES

REV.	DATE	DESCRIPTION

DRAWING STATUS: PLANNING

Architectural Design and Structural Engineers Ltd
CONTACT ASIF NEKI
MOB: 07970 020 028
EMAIL: asif@andesigns.eu
28 HEADFIELD ROAD,
SAVILE TOWN, DEWSBURY
WF12 9JE

CLIENT

BRAMPTON ROAD SERVICE STATION,
BRAMPTON ROAD,
WOMBWELL,
BARNSLEY.
S73 0SS

PROJECT:

RETAIL SHOP EXTENSION WITH INTERNAL AND EXTERNAL ALTERATIONS

TITLE:

PROPOSED FLOOR LAYOUT PLAN, ELEVATIONS AND ROOF PLAN

SCALE @ A1 SIZE:	DATE:
1:100	DEC. 2012

PROJECT No:	DRAWING No:	REV:
YASIN-105	PL-03	-