


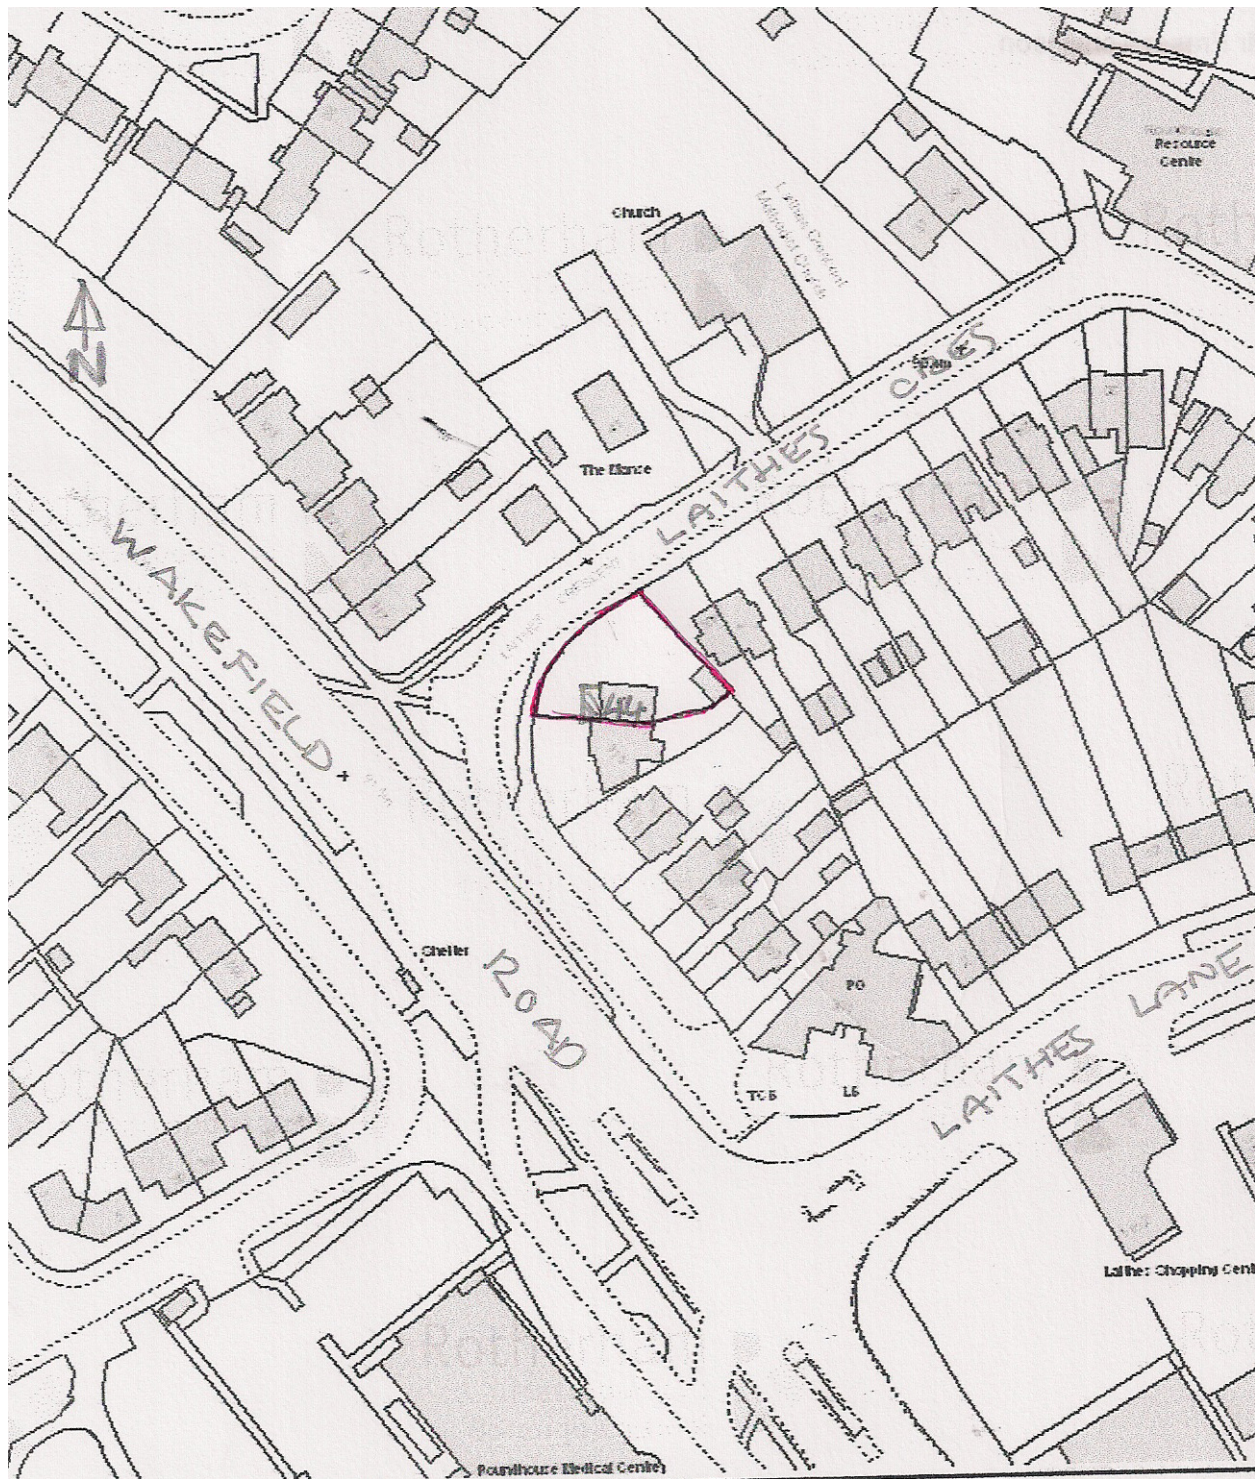

LOCATION PLAN 1:1250
4.4 LAITHES LANE
ATHERSLEY