



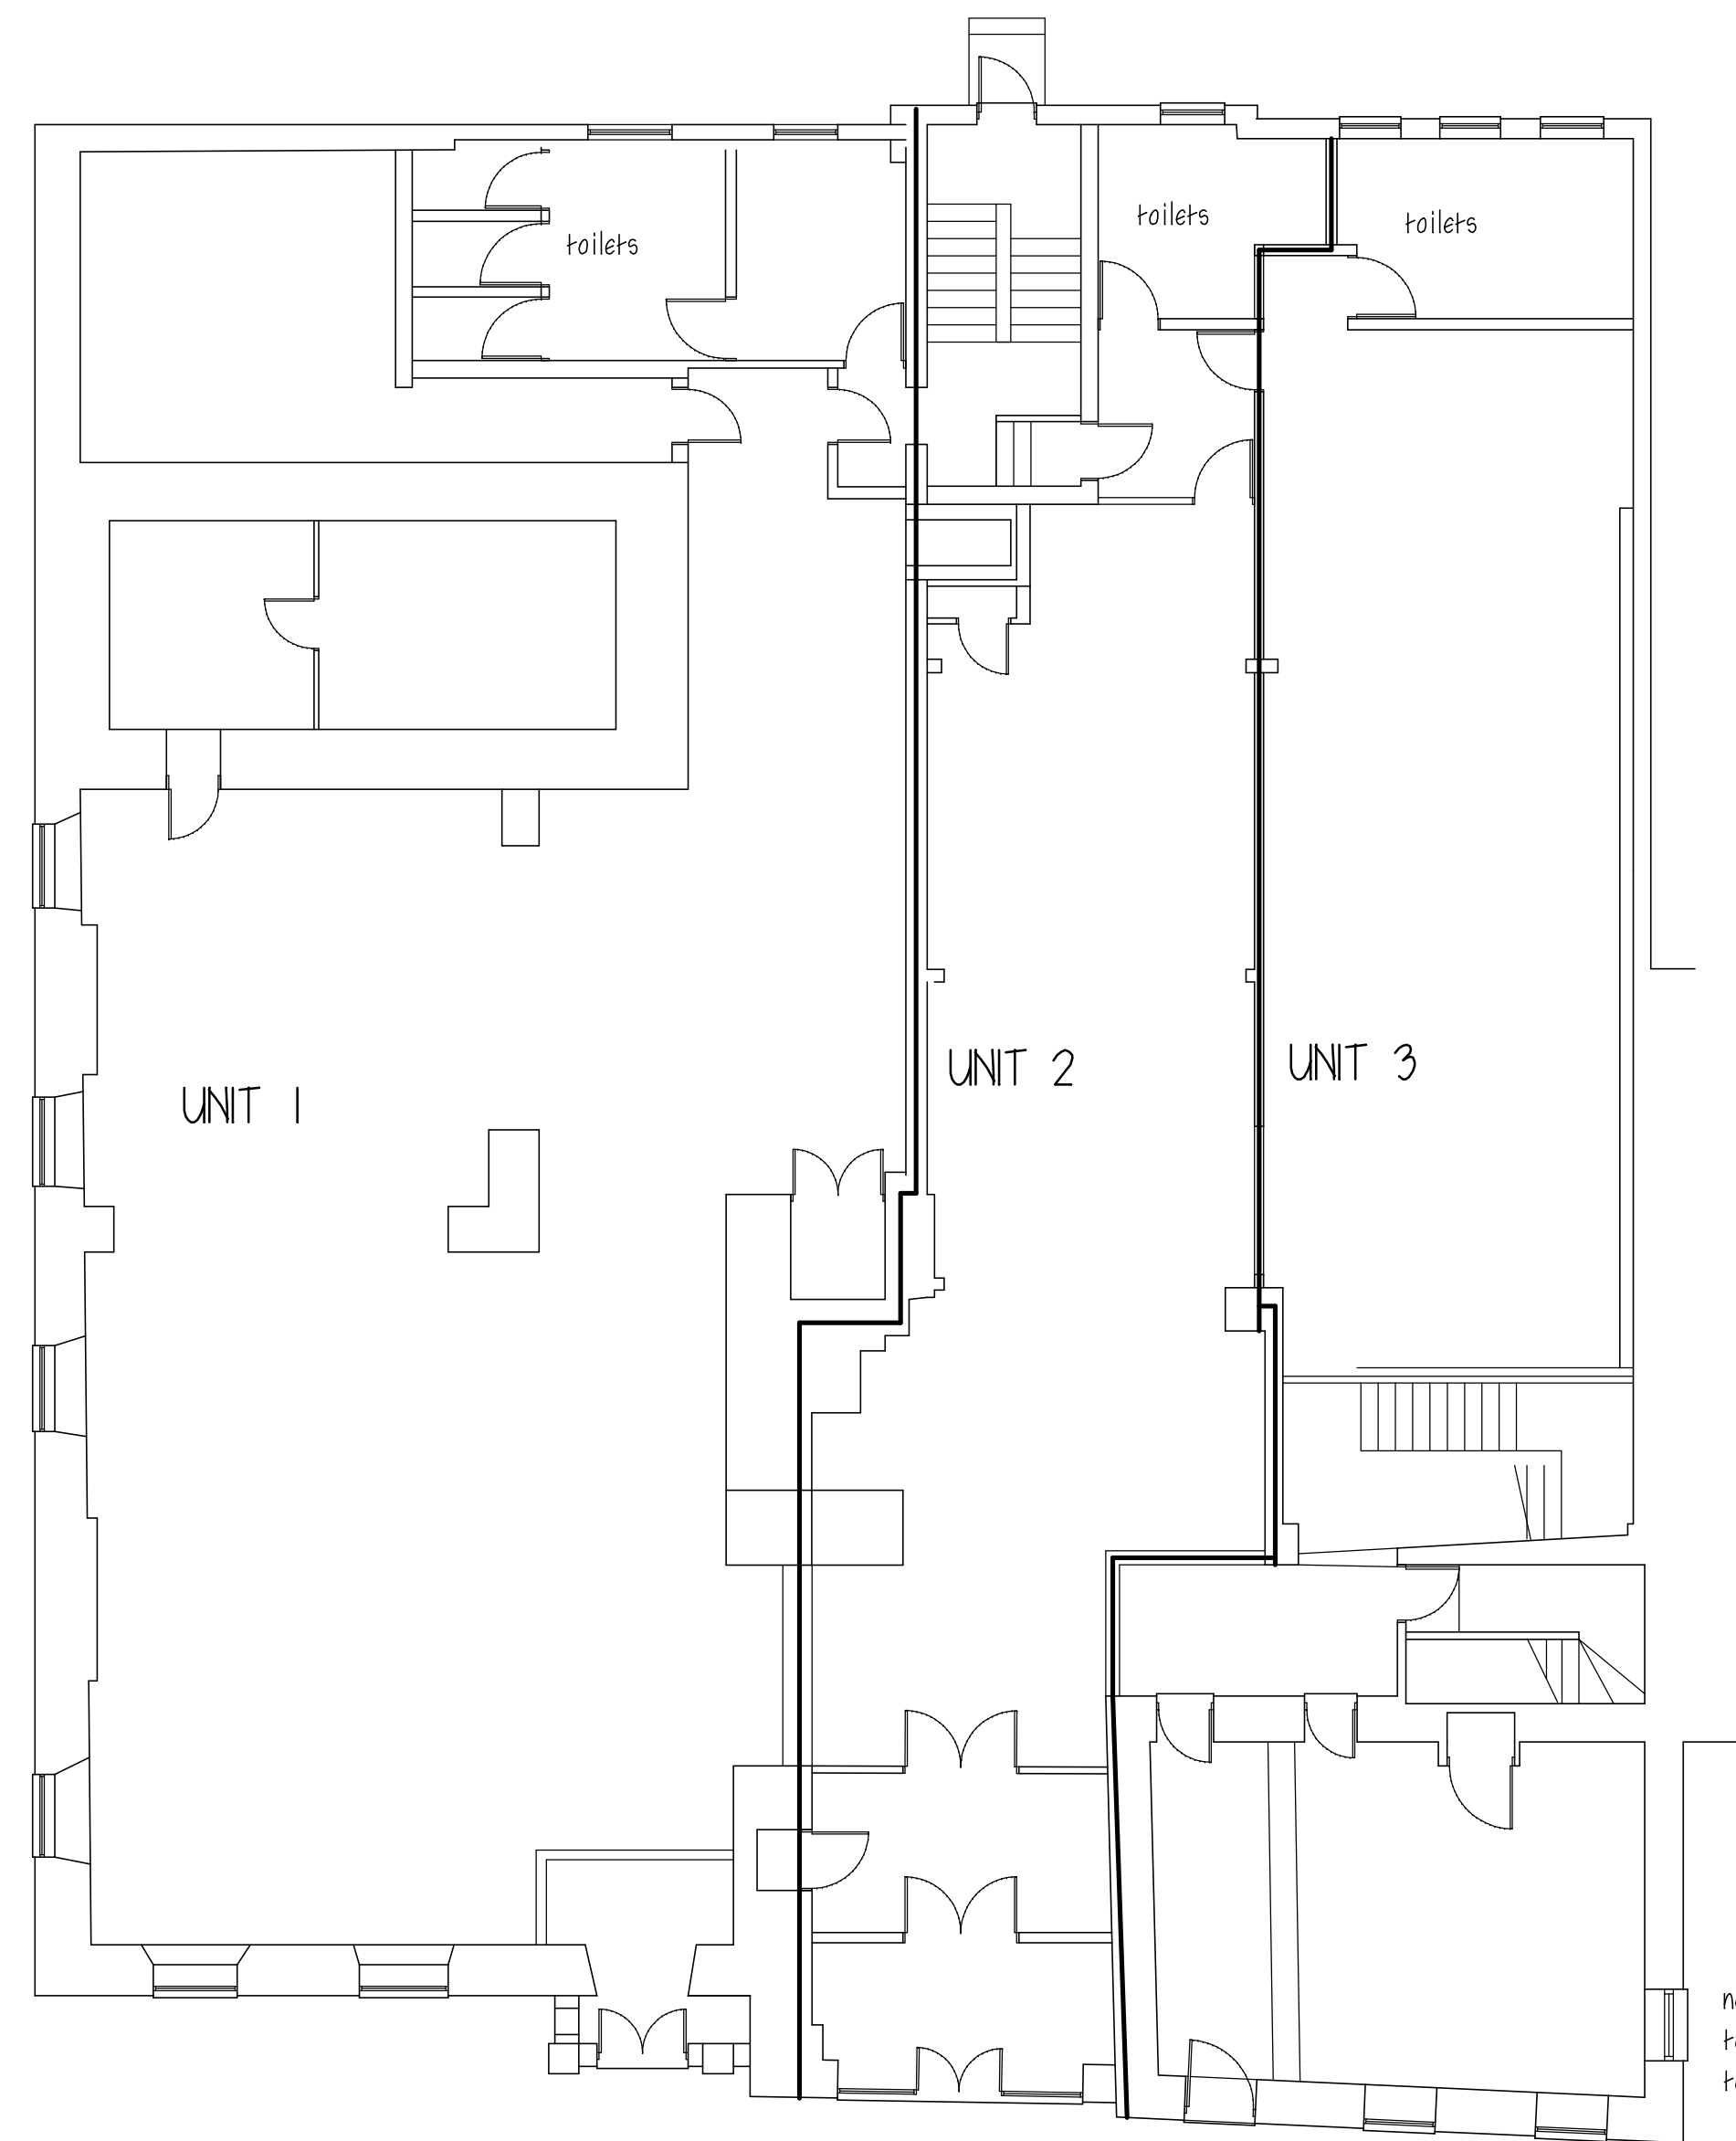

new window to be timber painted white  
to match existing with 100mm recess  
to match

existing window removed  
& new door opening formed  
with art stone cill rendered &  
painted grey to match  
door to be timber painted white  
to match windows

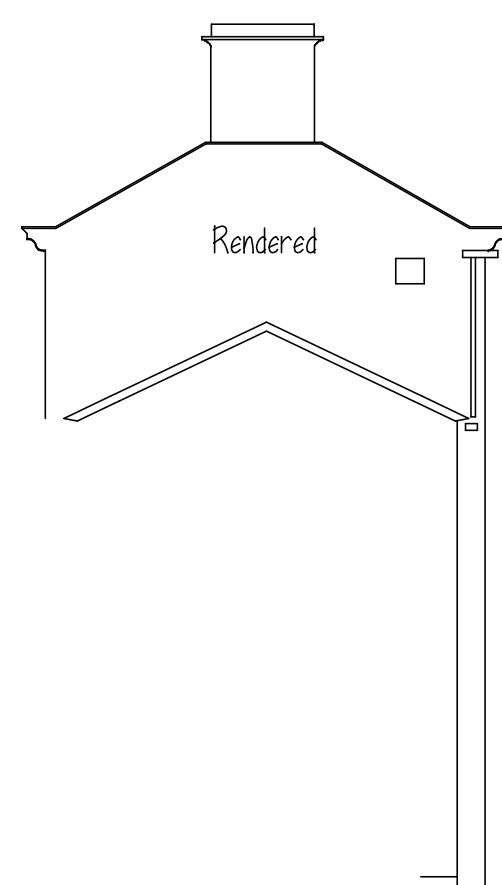


North Facing



West Facing

Existing rendered  
painted white

Existing rendered  
painted grey

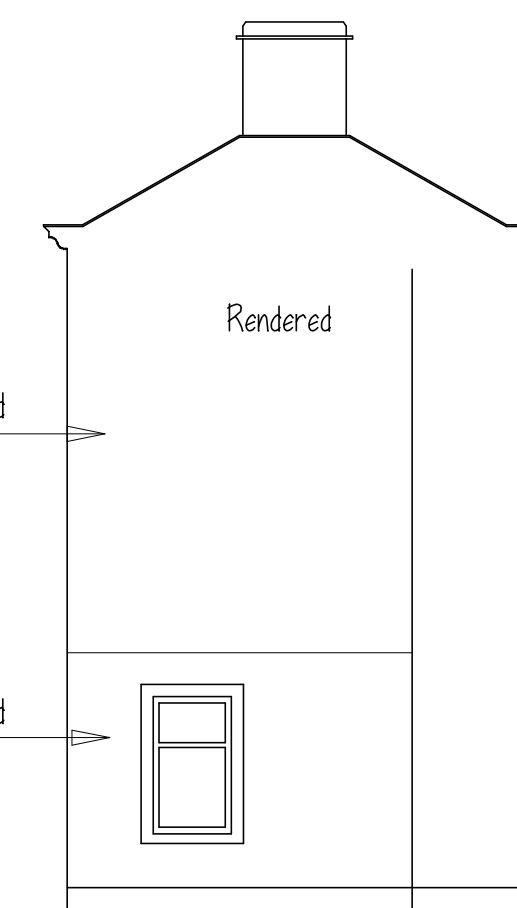

South Facing

PROPOSED ELEVATIONS

ACCESS IDEA LTD


PROPOSED SHOP  
23 CHURCH ST  
BARNLEY

PROPOSED PLAN & ELEVATIONS

1:100@A1 MAY 23 Rev E

Peter Thompson

"Linwood"  
Barnsley Road  
Dodworth

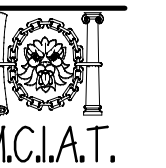

Barnsley S75 3JR t&f. 01226 201391  
m. 07973251730  
e-mail peter-thompson@hotmail.co.uk