
BLOCK PLAN SCALE 1:500@a4 2 Ivy Bank Close, Ingbirchworth, Sheffield, South Yorkshire S36 7GT

date 27.09.2022

Note Distance to Boundary
A=0.15m
B=5.8m
C=2.7m

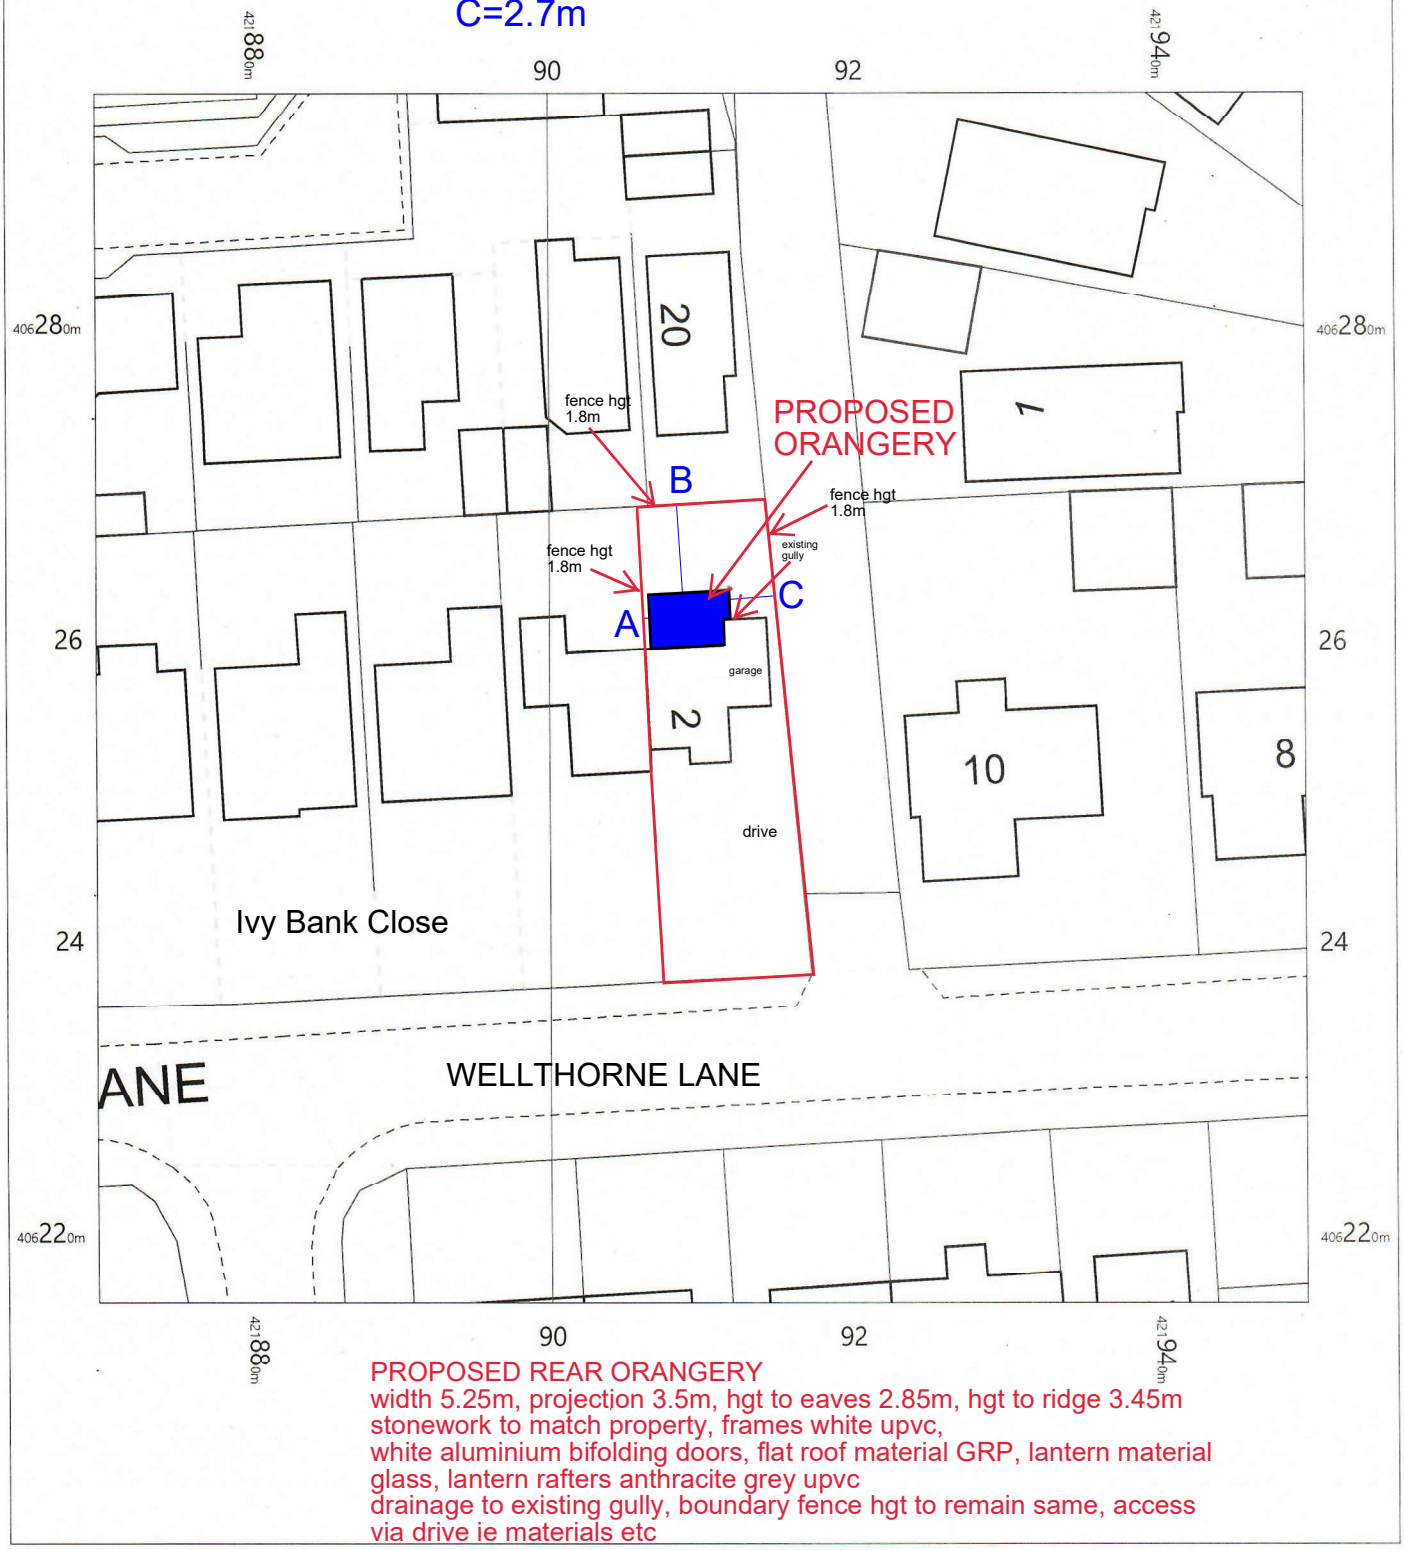

PROPOSED REAR ORANGERY
width 5.25m, projection 3.5m, hgt to eaves 2.85m, hgt to ridge 3.45m
stonework to match property, frames white upvc,
white aluminium bifolding doors, flat roof material GRP, lantern material glass, lantern rafters anthracite grey upvc
drainage to existing gully, boundary fence hgt to remain same, access via drive ie materials etc

0 2 4 6 8 10 12 14 16 18 20
m

West Yorkshire Windows

OS MasterMap 1250/2500/10000 scale
Saturday, August 6, 2022, ID: CM-01054453
www.centremapslive.co.uk

1:500 scale print at A4, Centre: 421910 E, 406256 N

©Crown Copyright Ordnance Survey. Licence no. AC0000849896

Ordnance Survey Licensed Data

N

CENTRE MAPS LIVE.