
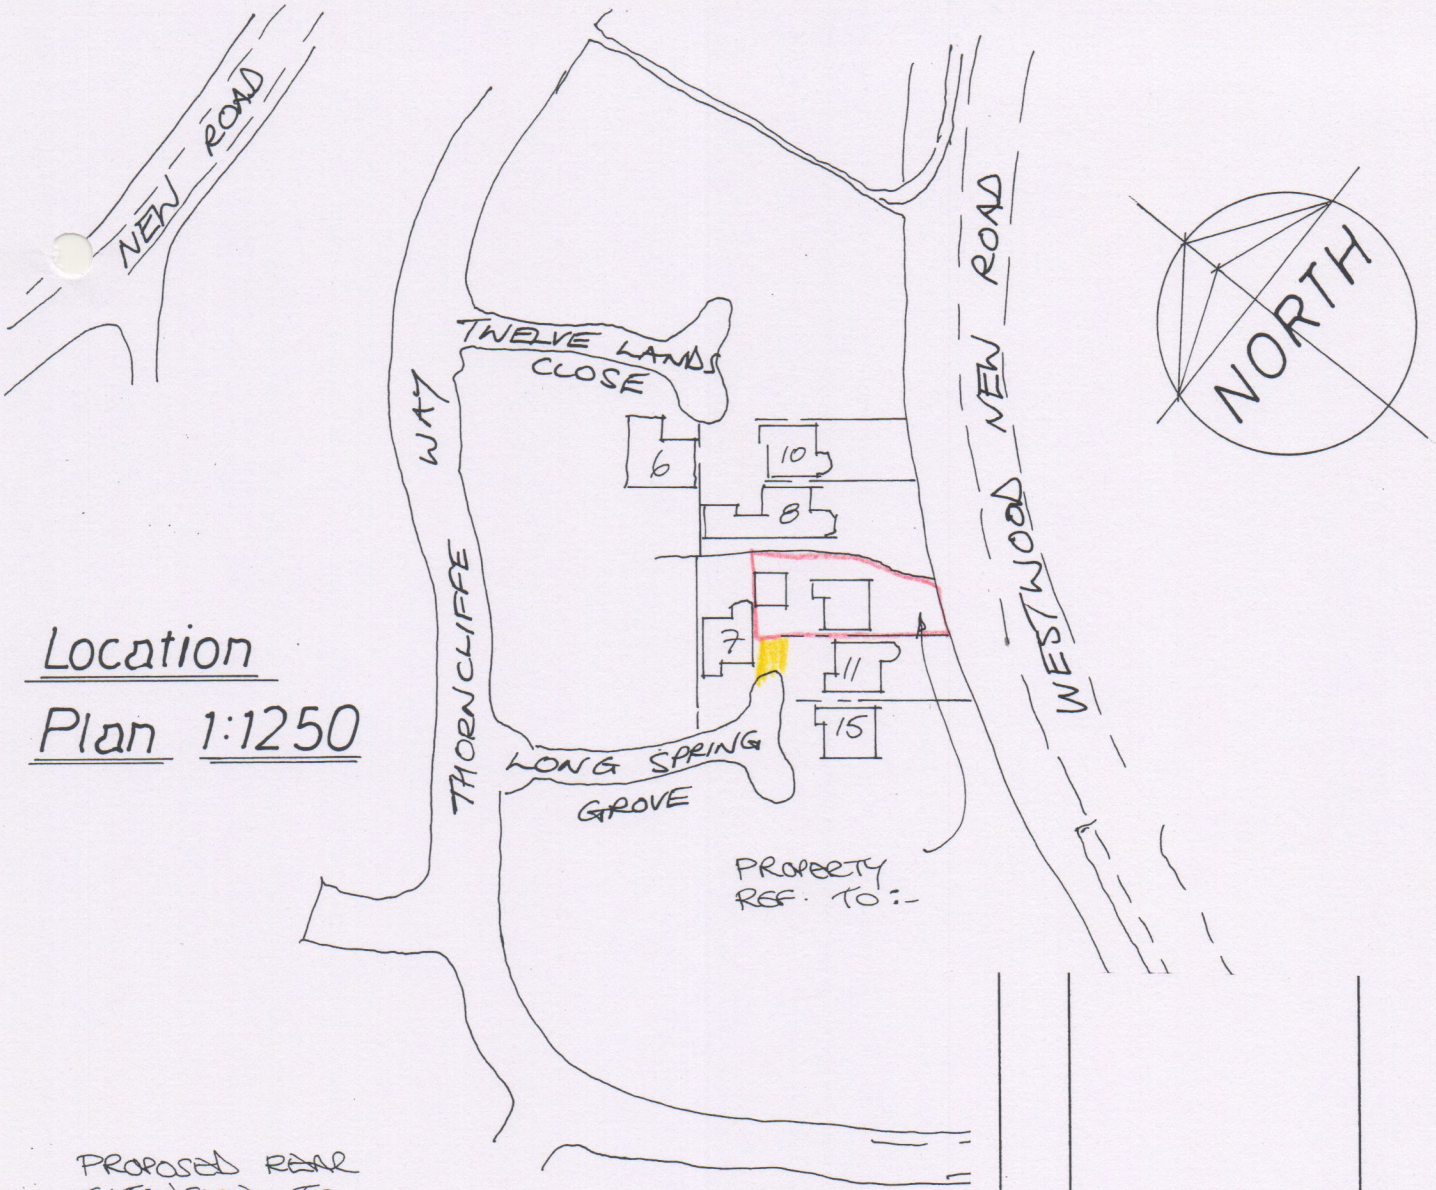


Location Plan 1:1250

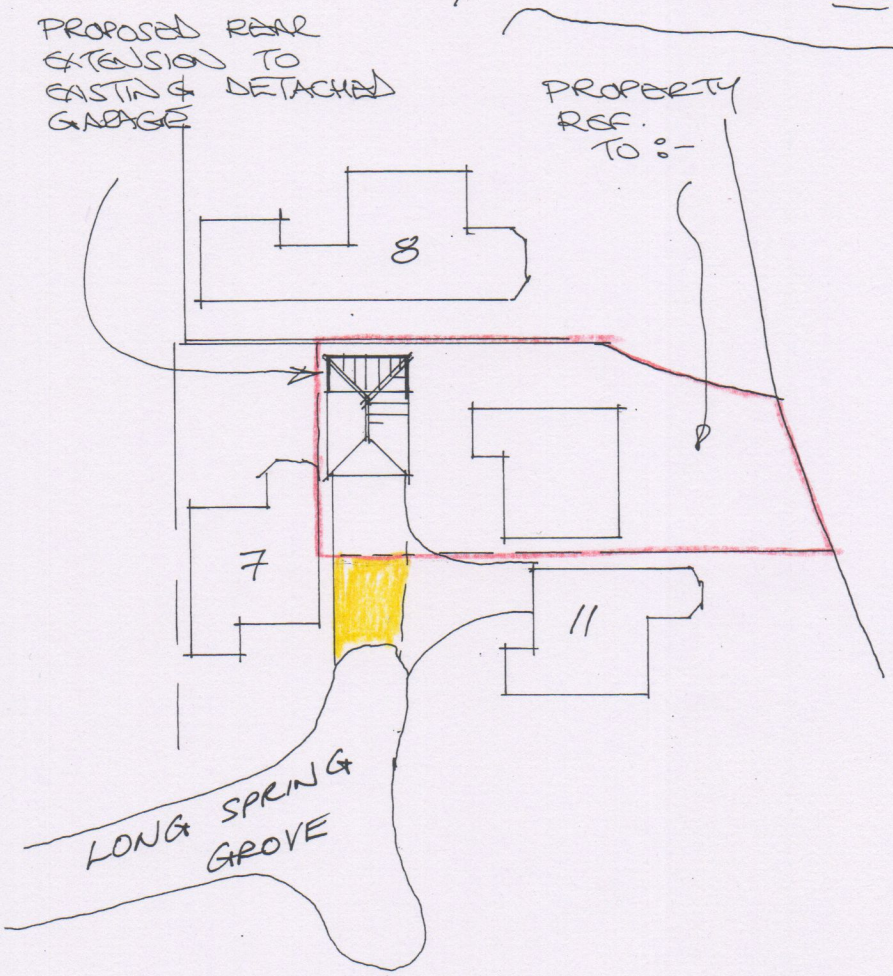


Site Layout 1:500

Rev	Notes	Date


Garry Greetham Associates
Residential Design Consultant
Westwood House
18 Carr Lane
Tankersley
Barnsley S75 3BE
Tel(01226)746573

PROJECT	Garage Extension
CLIENT	Mr. & Mrs. S. Tupling
TITLE	Site & Location Layouts
ADDRESS	9 Long Spring Close, Tankersley, Barnsley. S75 3DW
DRAWN BY	ggg
SCALE	as shown
DATE	Sep 20
DRAWING No	921-01
REV	


Member of the Chartered Institute of Architectural Technologists

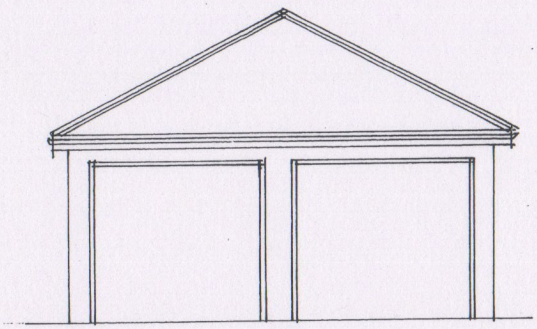


Front

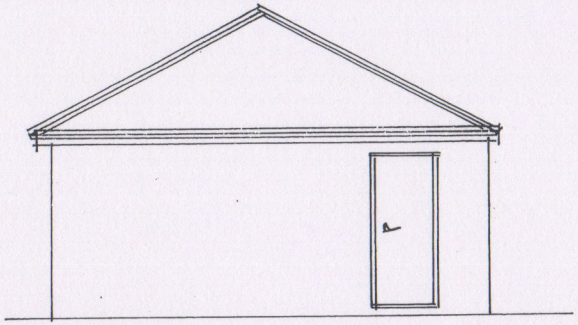

Side

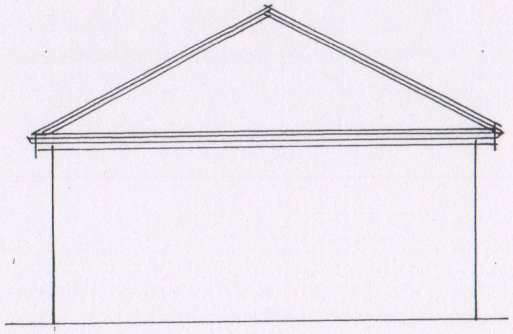

Rear

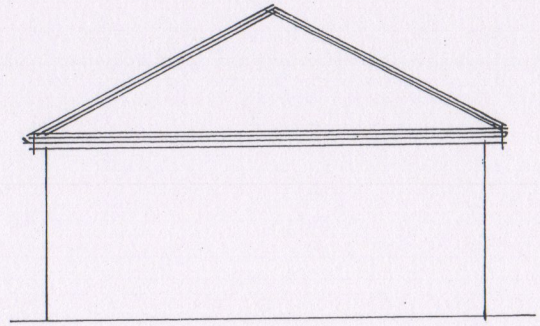

Side

Rev	Notes	Date

Garry Greetham Associates
Residential Design Consultant
Westwood House
18 Carr Lane
Tankersley
Barnsley S75 3BE
Tel(01226)746573

PROJECT	Garage Extension
CLIENT	Mr. & Mrs. S. Tupling
TITLE	Elevations as Existing
ADDRESS	9 Long Spring Close, Tankersley, Barnsley. S75 3DW
DRAWN BY	ggg
SCALE	1:100
DATE	Sep 20
DRAWING No	921-02
REV	

Member of the Chartered Institute of Architectural Technologists


Nº. 8 TWELVE LANDS CLOSE GABLE

FOOTPATH AROUND PROPERTY

RET. WALL TO Nº. 8 TWELVE LANDS CLOSE

EX. BANKING

EX. BOUNDARY FENCE

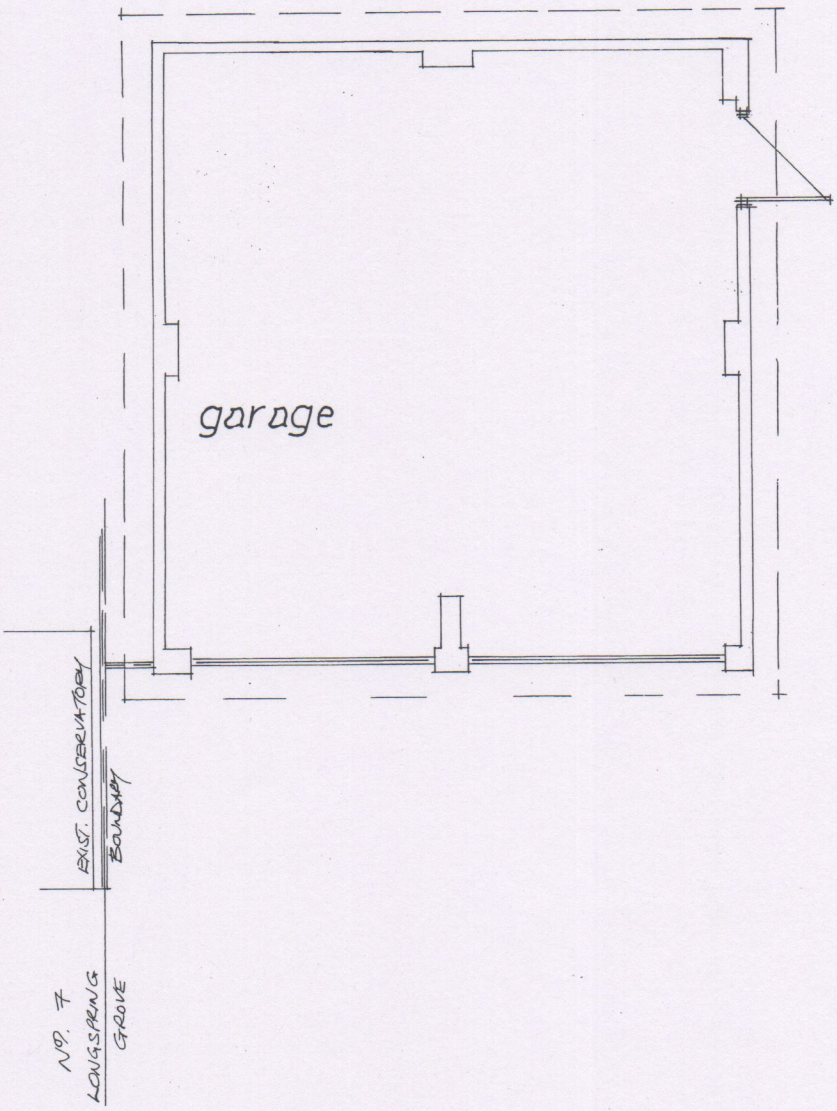


Rev	Notes	Date

Garry Greetham Associates
Residential Design Consultant
Westwood House
18 Carr Lane
Tankersley
Barnsley S75 3BE
Tel(01226)746573


PROJECT	Garage Extension
CLIENT	Mr. & Mrs. S. Tupling
TITLE	Layout as Existing
ADDRESS	9 Long Spring Close, Tankersley, Barnsley. S75 3DW
DRAWN BY	ggg
SCALE	1:50
DATE	Sep 20
DRAWING No	921-03
REV	

Member of the Chartered Institute of Architectural Technologists

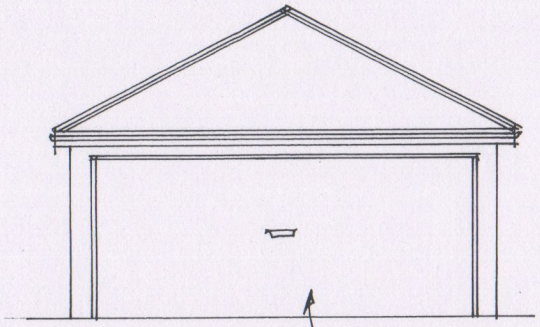


Front


PROPOSED DOUBLE GARAGE DOOR.

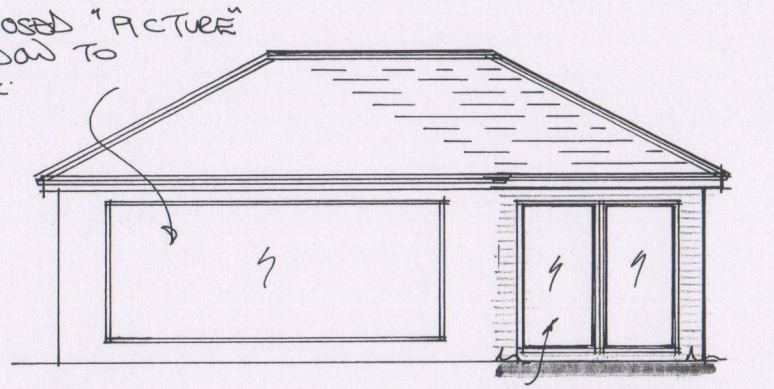

Side

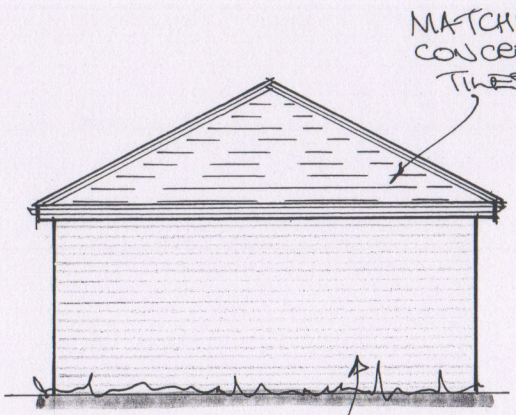

Rear

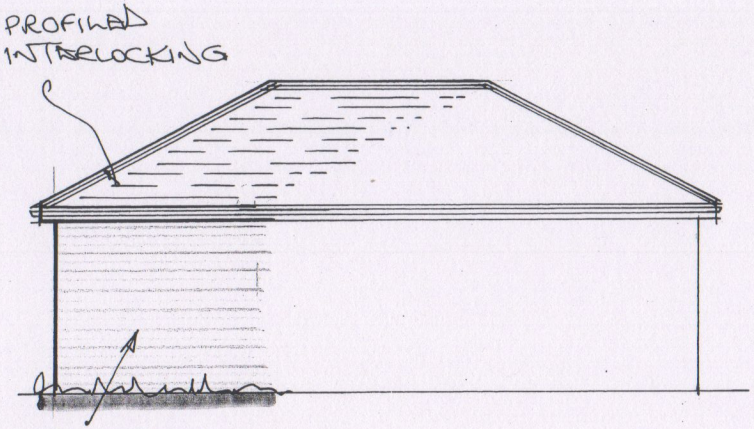


Side

Rev	Notes	Date

Garry Greetham Associates
Residential Design Consultant
Westwood House
18 Carr Lane
Tankersley
Barnsley S75 3BE
Tel(01226)746573

PROJECT	Garage Extension
CLIENT	Mr. & Mrs. S. Tupling
TITLE	Elevations as Proposed
ADDRESS	9 Long Spring Close, Tankersley, Barnsley. S75 3DW
DRAWN BY	ggg
SCALE	1:100
DATE	Sep 20
DRAWING No	921-04
REV	

Member of the Chartered Institute of Architectural Technologists

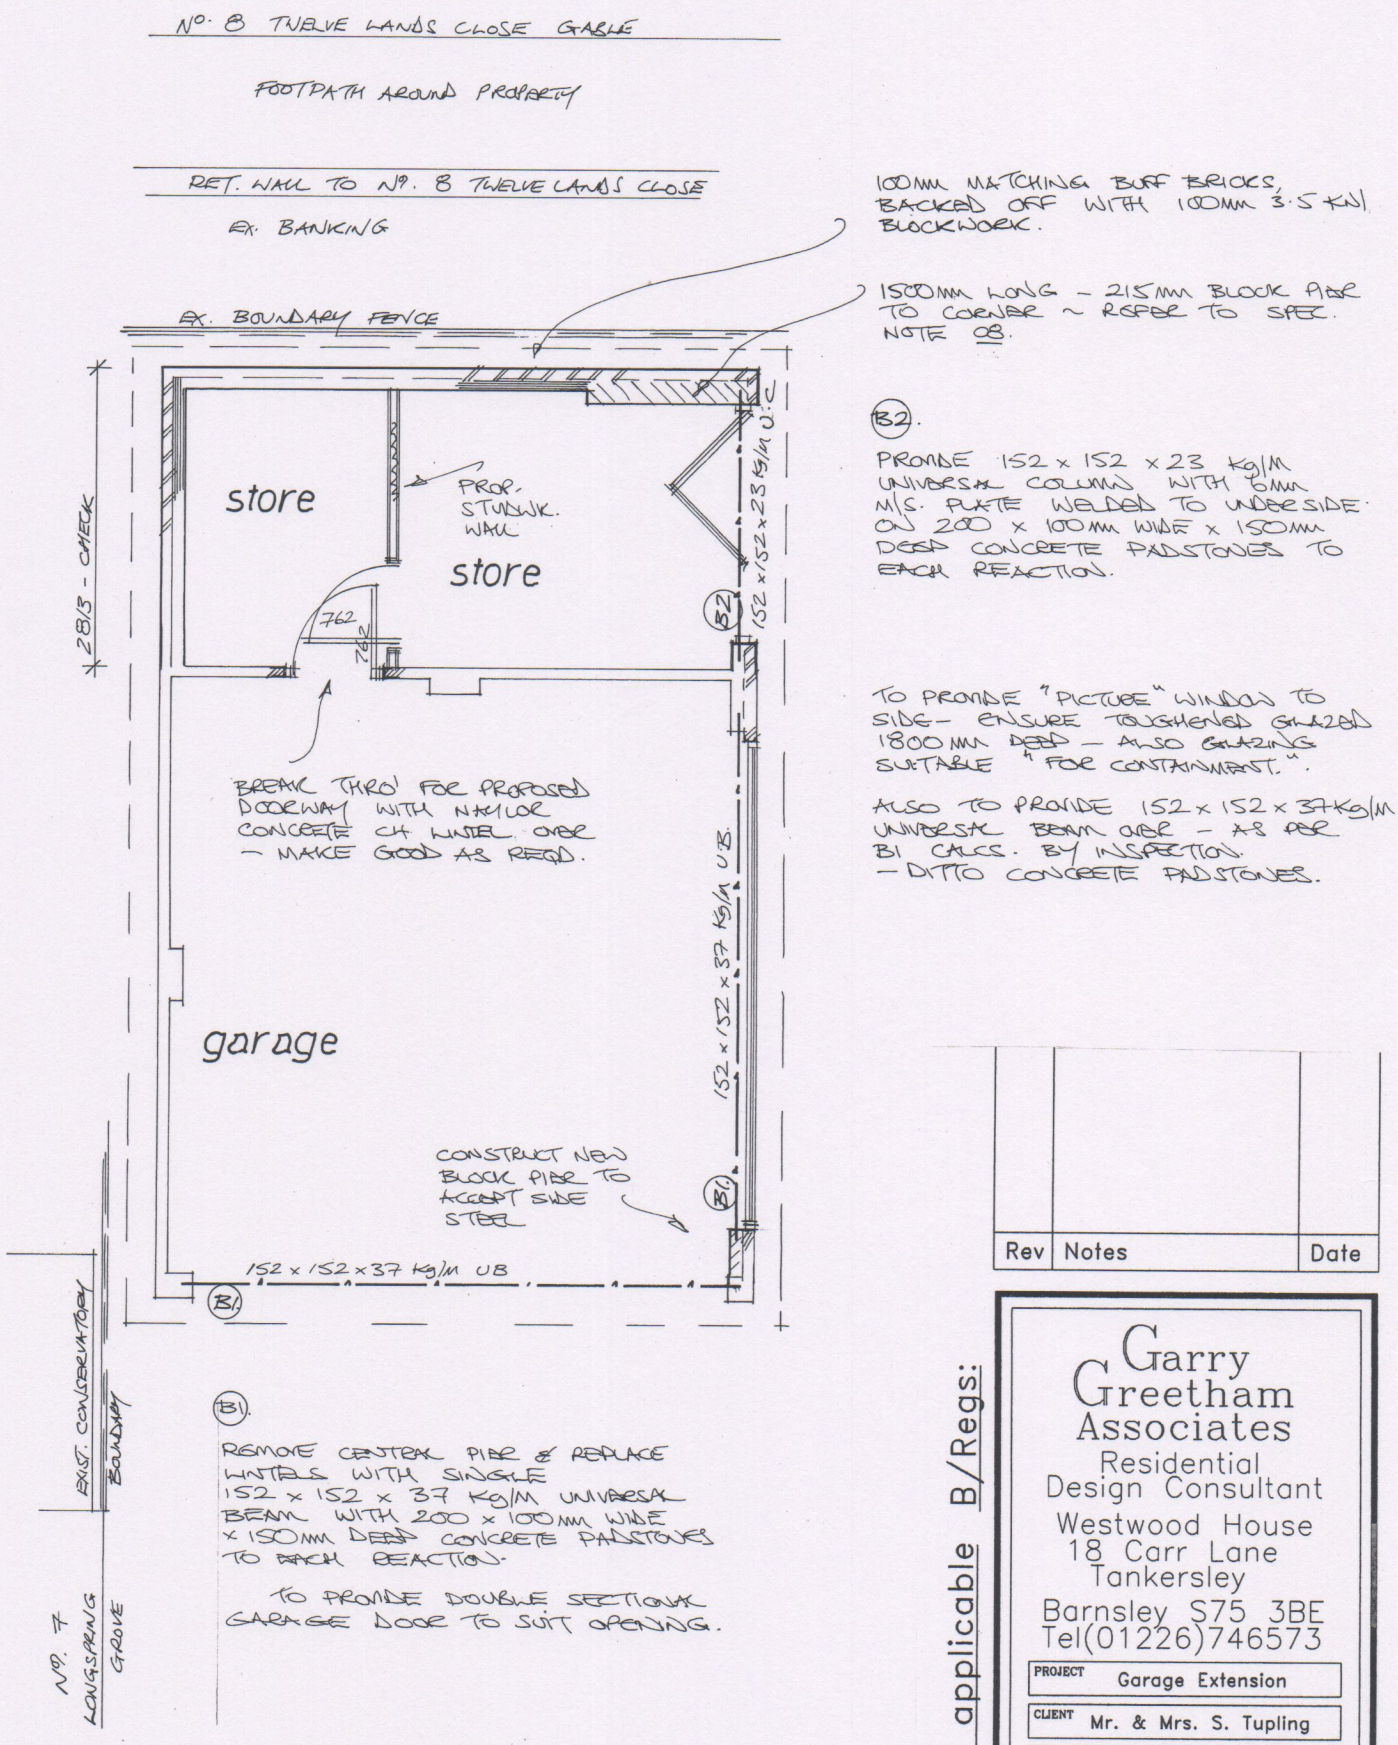

Rev	Notes	Date


Planning: not applicable B/Regs:

Garry Greetham Associates
Residential Design Consultant
Westwood House
18 Carr Lane
Tankersley
Barnsley S75 3BE
Tel(01226)746573

PROJECT	Garage Extension
CLIENT	Mr. & Mrs. S. Tupling
TITLE	Layout as Proposed
ADDRESS	9 Long Spring Close, Tankersley, Barnsley. S75 3DW
DRAWN BY	ggg
SCALE	1:50
DATE	Sep 20
DRAWING No	921-05
REV	

Member of the Chartered Institute of Architectural Technologists

Section

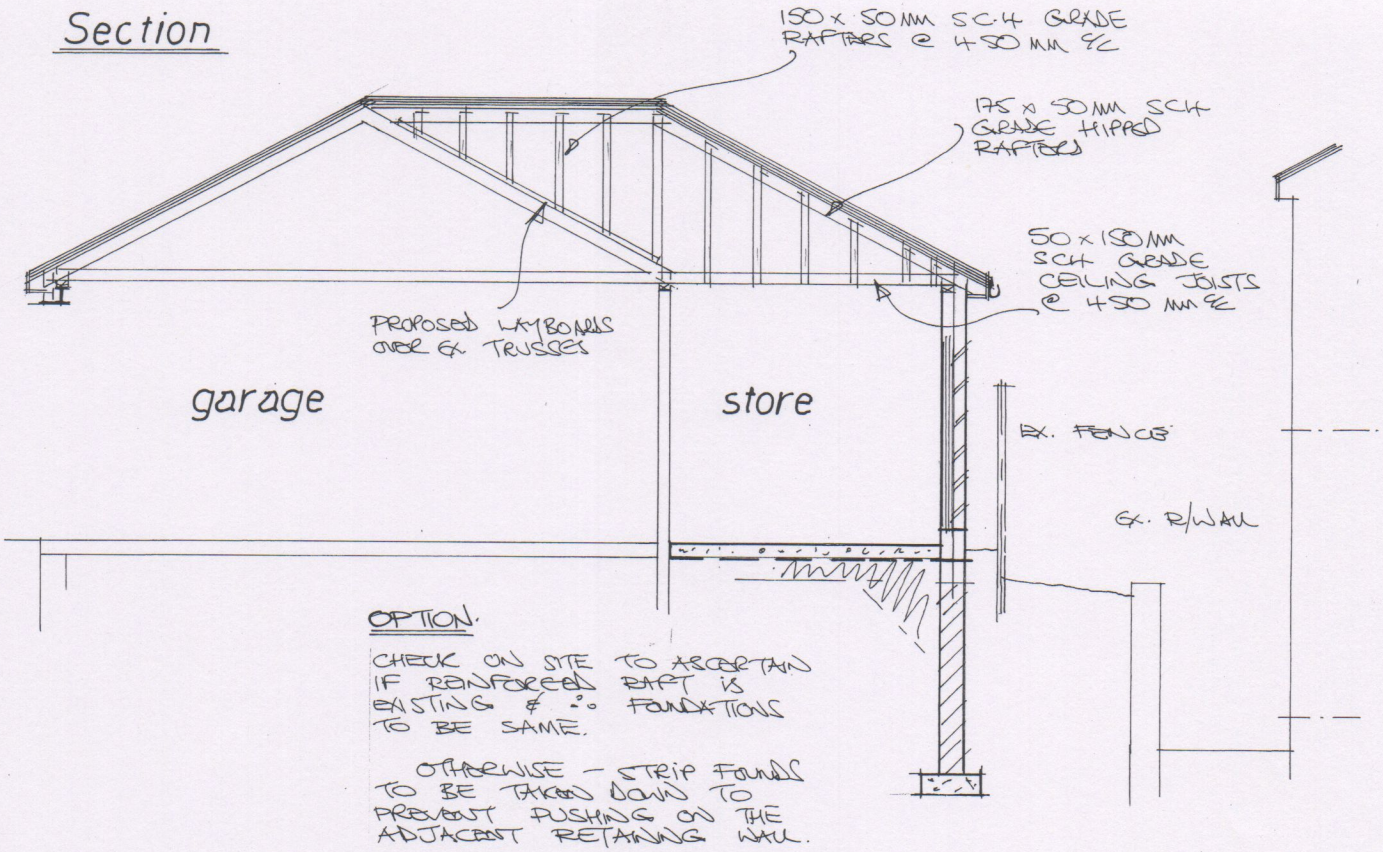


OPTION.

CHECK ON SITE TO ASCERTAIN IF REINFORCED RAFT IS EXISTING & TO FOUNDATIONS TO BE SAME.

OTHERWISE – STRIP FOUNDS TO BE TAKEN DOWN TO PREVENT PUSHING ON THE ADJACENT RETAINING WALL.

Roof Layout

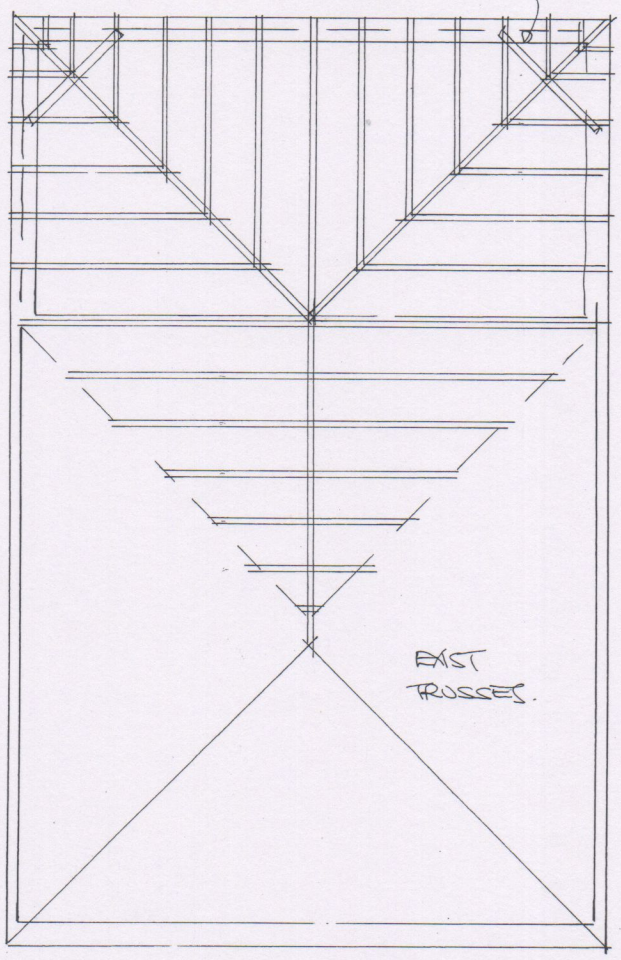

OPTION. TO PROVIDE TRUSSES BY SPECIALIST MANUFACTURERS

50 x 150 mm S.C.4 RAFTERS & CEILING JOISTS @ 450 mm cc

Rev	Notes	Date

Garry Greetham Associates
Residential Design Consultant
Westwood House
18 Carr Lane
Tankersley
Barnsley S75 3BE
Tel(01226)746573

PROJECT	Garage Extension
CLIENT	Mr. & Mrs. S. Tupling
TITLE	Section & Roof Layout
ADDRESS	9 Long Spring Close, Tankersley, Barnsley. S75 3DW
DRAWN BY	ggg
SCALE	1:50
DATE	Sep 20
DRAWING No	921-06
REV	

Member of the Chartered Institute of Architectural Technologists